




REFER TO DRAWINGS
PH/29HS/B/13 & 14 FOR
ELEVATIONS

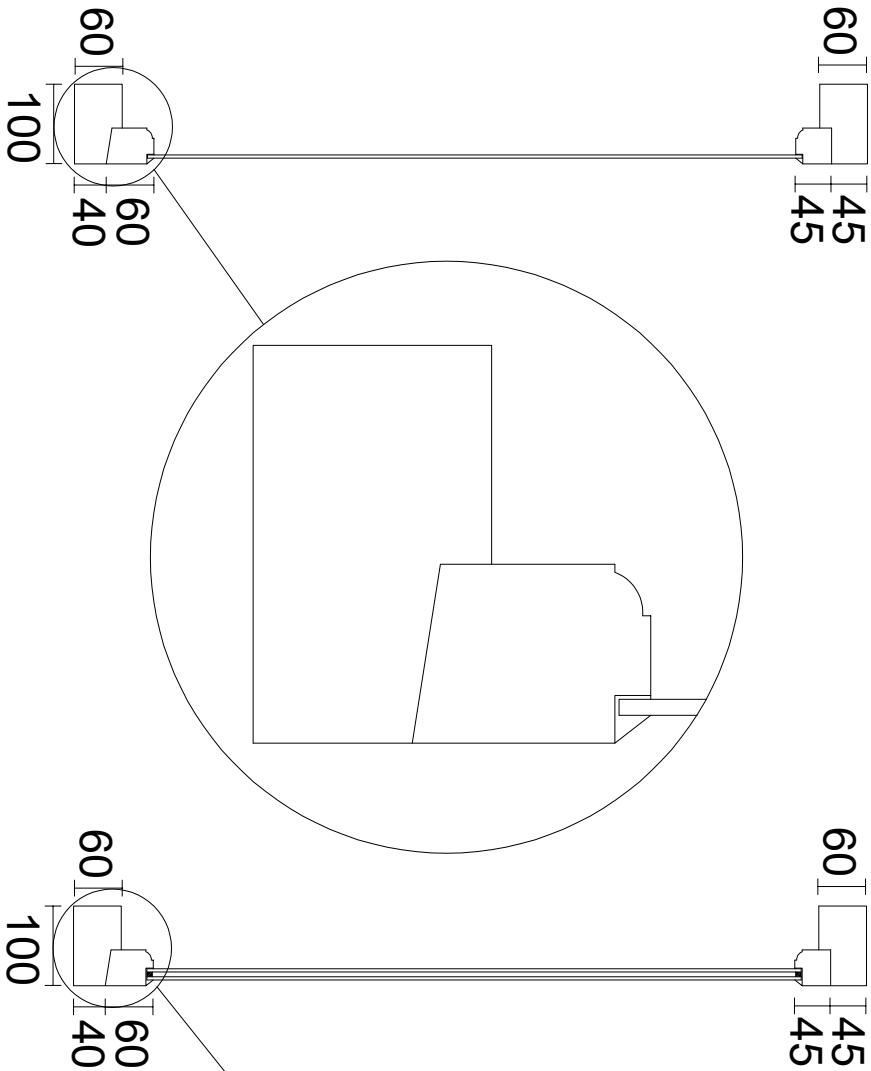


TYPICAL
EXISTING
VERTICAL
SECTION

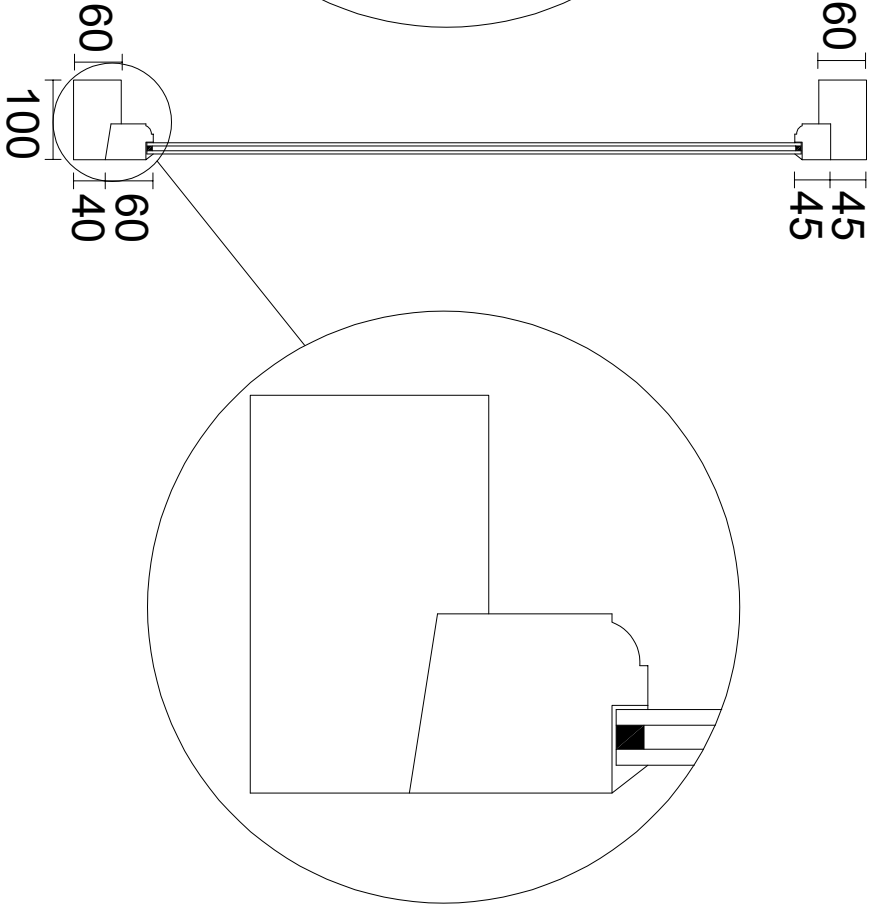

TYPICAL
PROPOSED
VERTICAL
SECTION

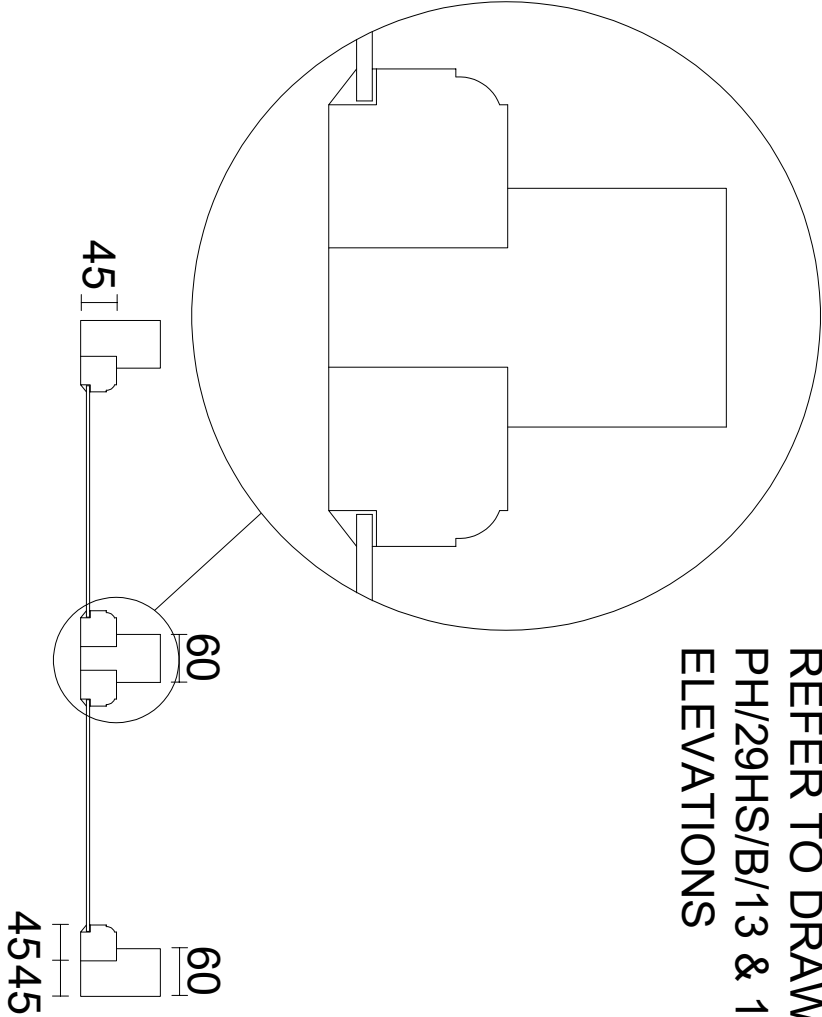

TYPICAL EXISTING HORIZONTAL SECTION

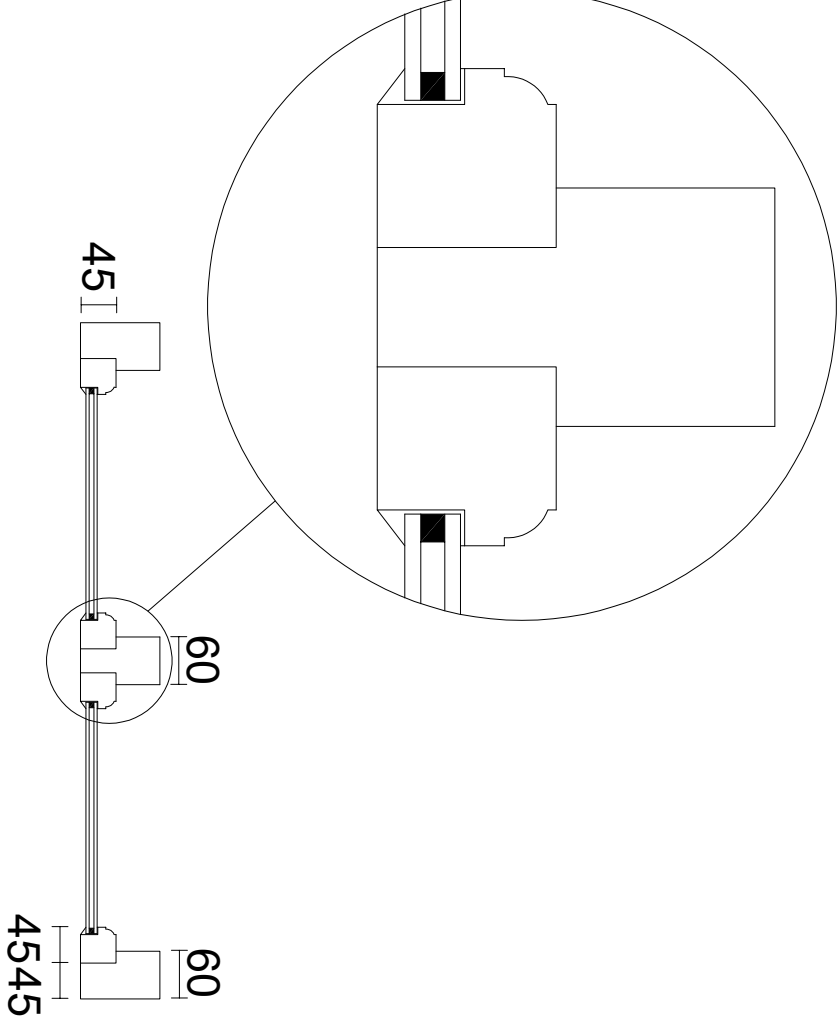

TYPICAL PROPOSED HORIZONTAL SECTION

Ventrolla House Crimple Court Hornbeam Park Harrogate HG2 8PB	Notes:		Client: Michael Devall		Scale: 1:10 & 1:2 @ A3		Drawing Title: Existing & Proposed Sections & Details - Items 18, 19 and 20	
	All dimensions must be checked on site.		Job Title: Portland House, 29 High Street, Botley		Drawn By: SM		Drawing Number: PH/29HS/B/15	
					Date: June 2026			
							Rev:	