

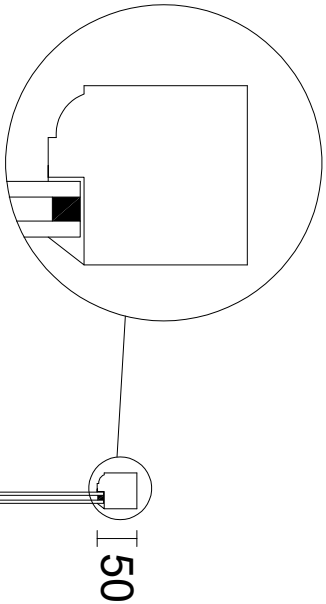
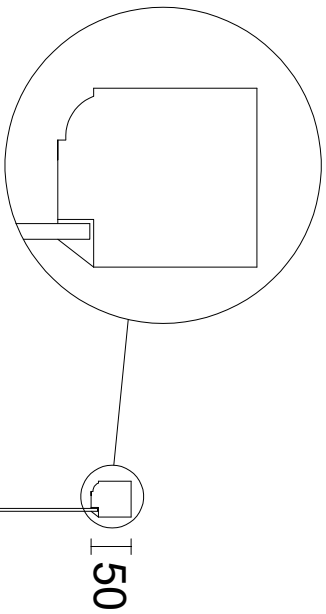
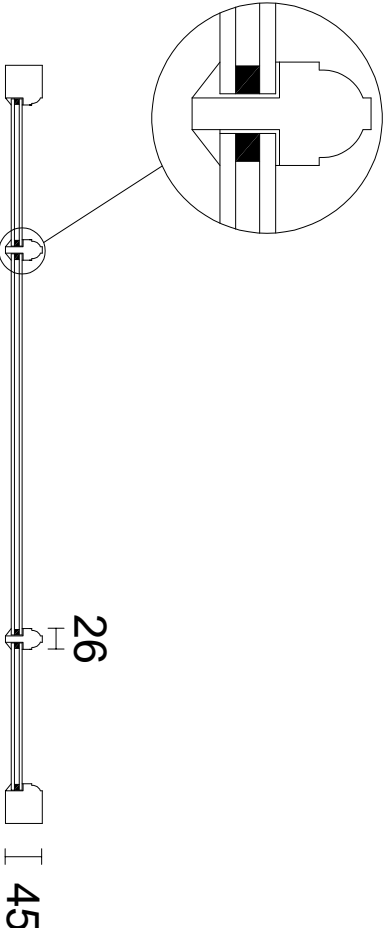




REFER TO DRAWINGS
PH/29HS/B/01 to 11 FOR
ELEVATIONS

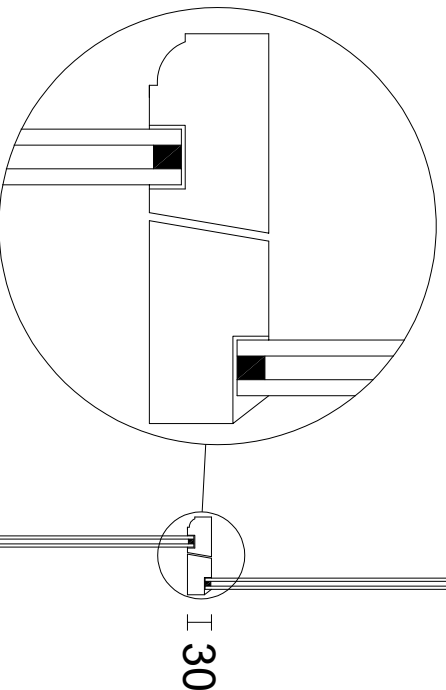

TYPICAL EXISTING HORIZONTAL SECTION

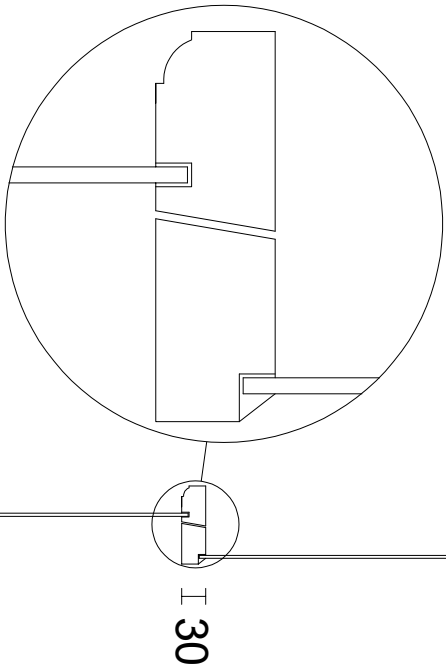

TYPICAL PROPOSED HORIZONTAL SECTION

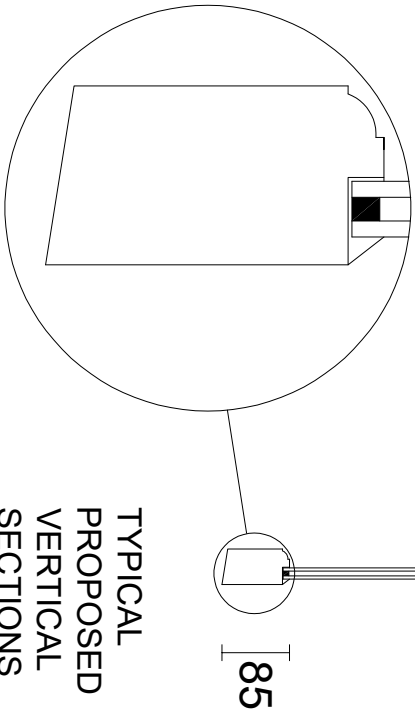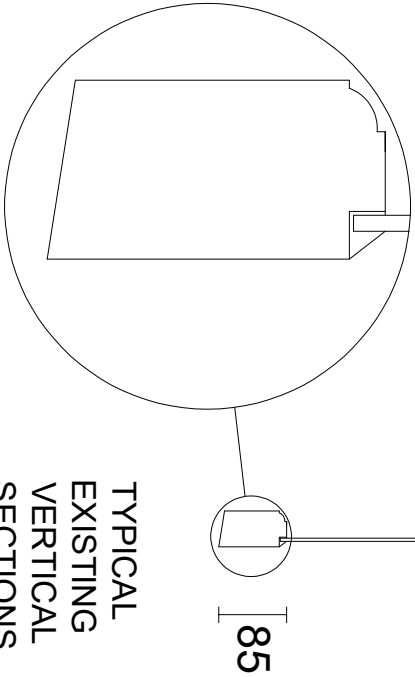

SECTION THROUGH HORNS TO
EXISTING AND PROPOSED TOP
SASHES

Ventrolla House Crimple Court Hornbeam Park Harrogate HG2 8PB		Notes: All dimensions must be checked on site.		Client: Michael Devall		Scale: 1:10 & 1:2 @ A3		Drawing Title: Existing & Proposed Sections & Details - Items 1 to 17, 21 & 22	
				Job Title: Portland House, 29 High Street, Botley		Drawn By: SM		Drawing Number: PH/29HS/B/12	
						Date: June 2026		Rev:	