


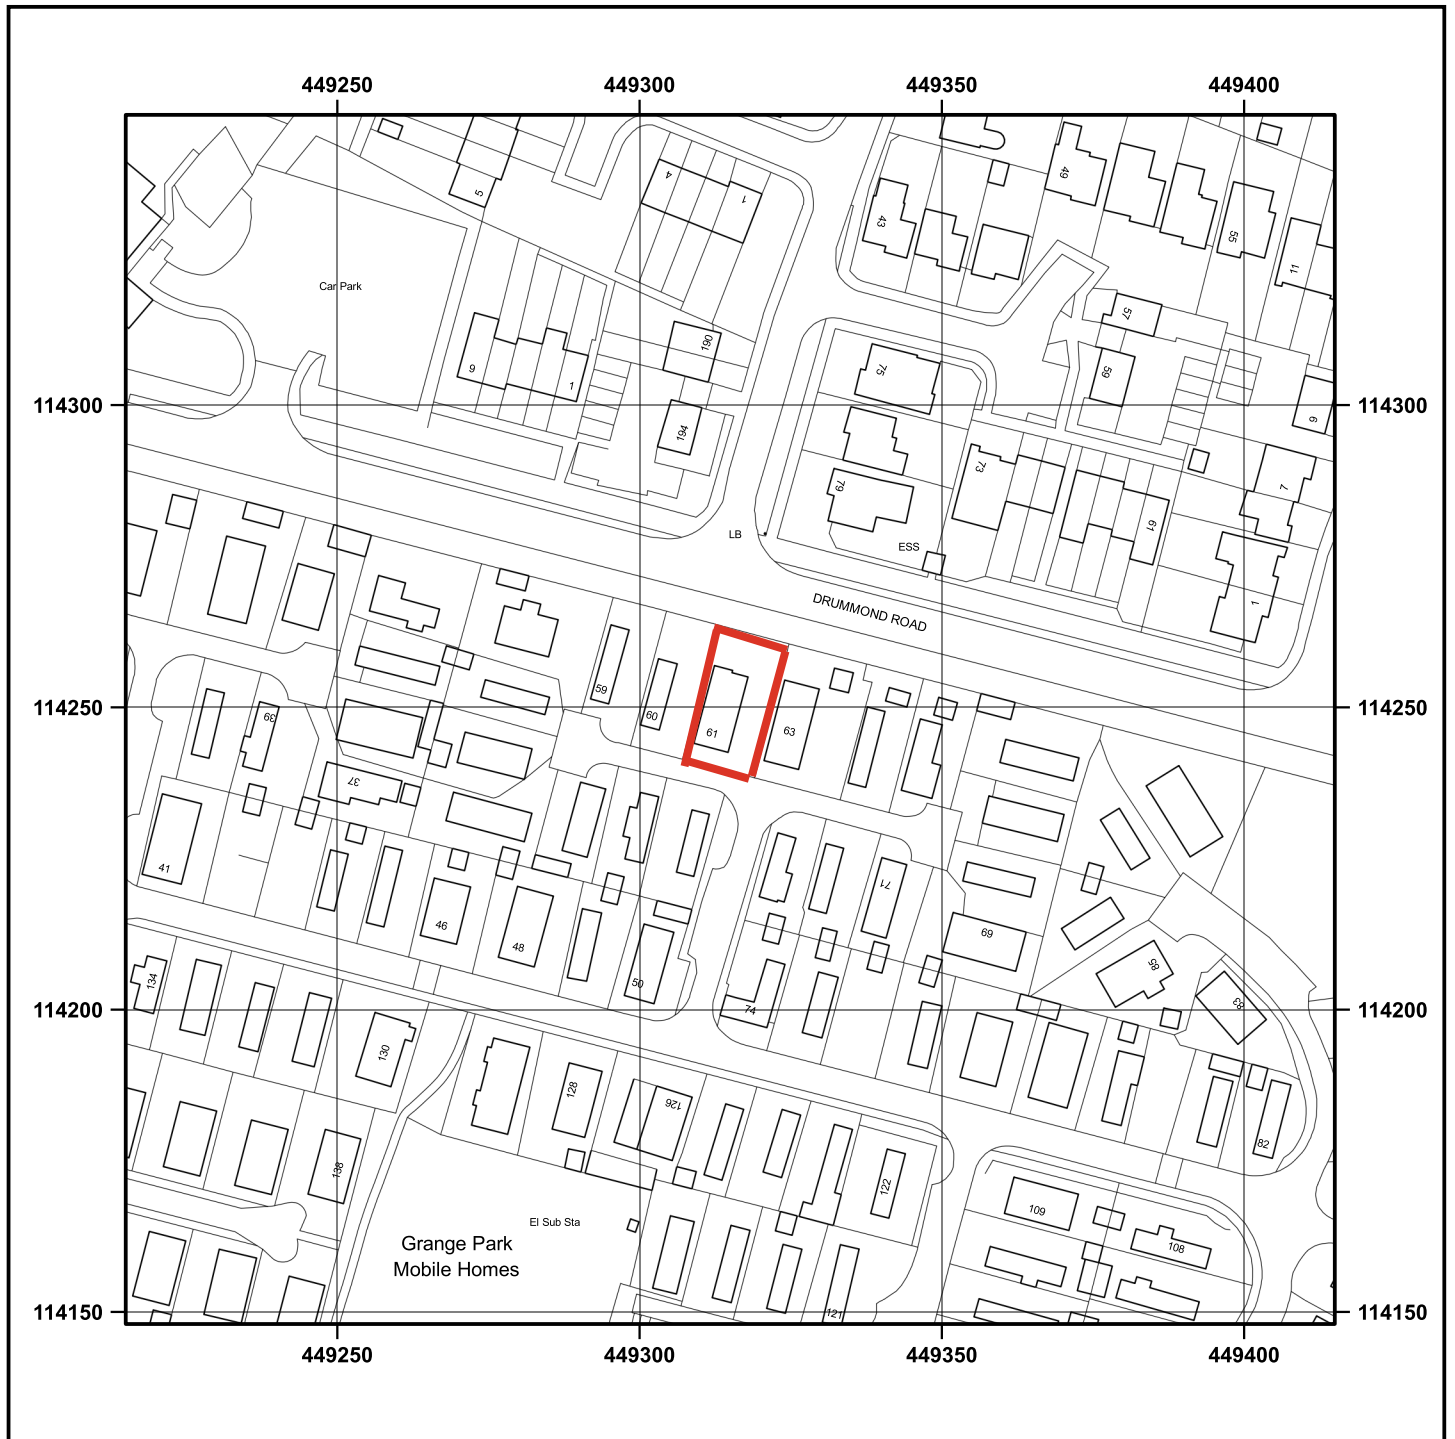

© Crown copyright and database rights 2026 OS AC0000848283. Public rights of way shown on this map have been taken from Local Authority definitive maps. The representation on this map of any other road, track or path is no evidence of the existence of a right of way.



Scale 1:1250 - 1cm = 12.5m - A4 Size

61 GRANGE PARK MOBILE HOMES SHAMBLEHURST LANE SOUTH HEDGE END SOUTHAMPTON SO30 2AT

Supplied by: www.ukmapcentre.com

Product Info: www.ukmapcentre.com/location-plans-1250-scale

Serial No: 326176

Centre Coordinates: 449315, 114248

Production Date: 11/02/2026