
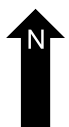
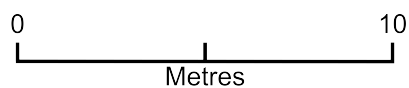


BLOCK PLAN - 61 Grange Park Mobile Homes, SO30 2AT

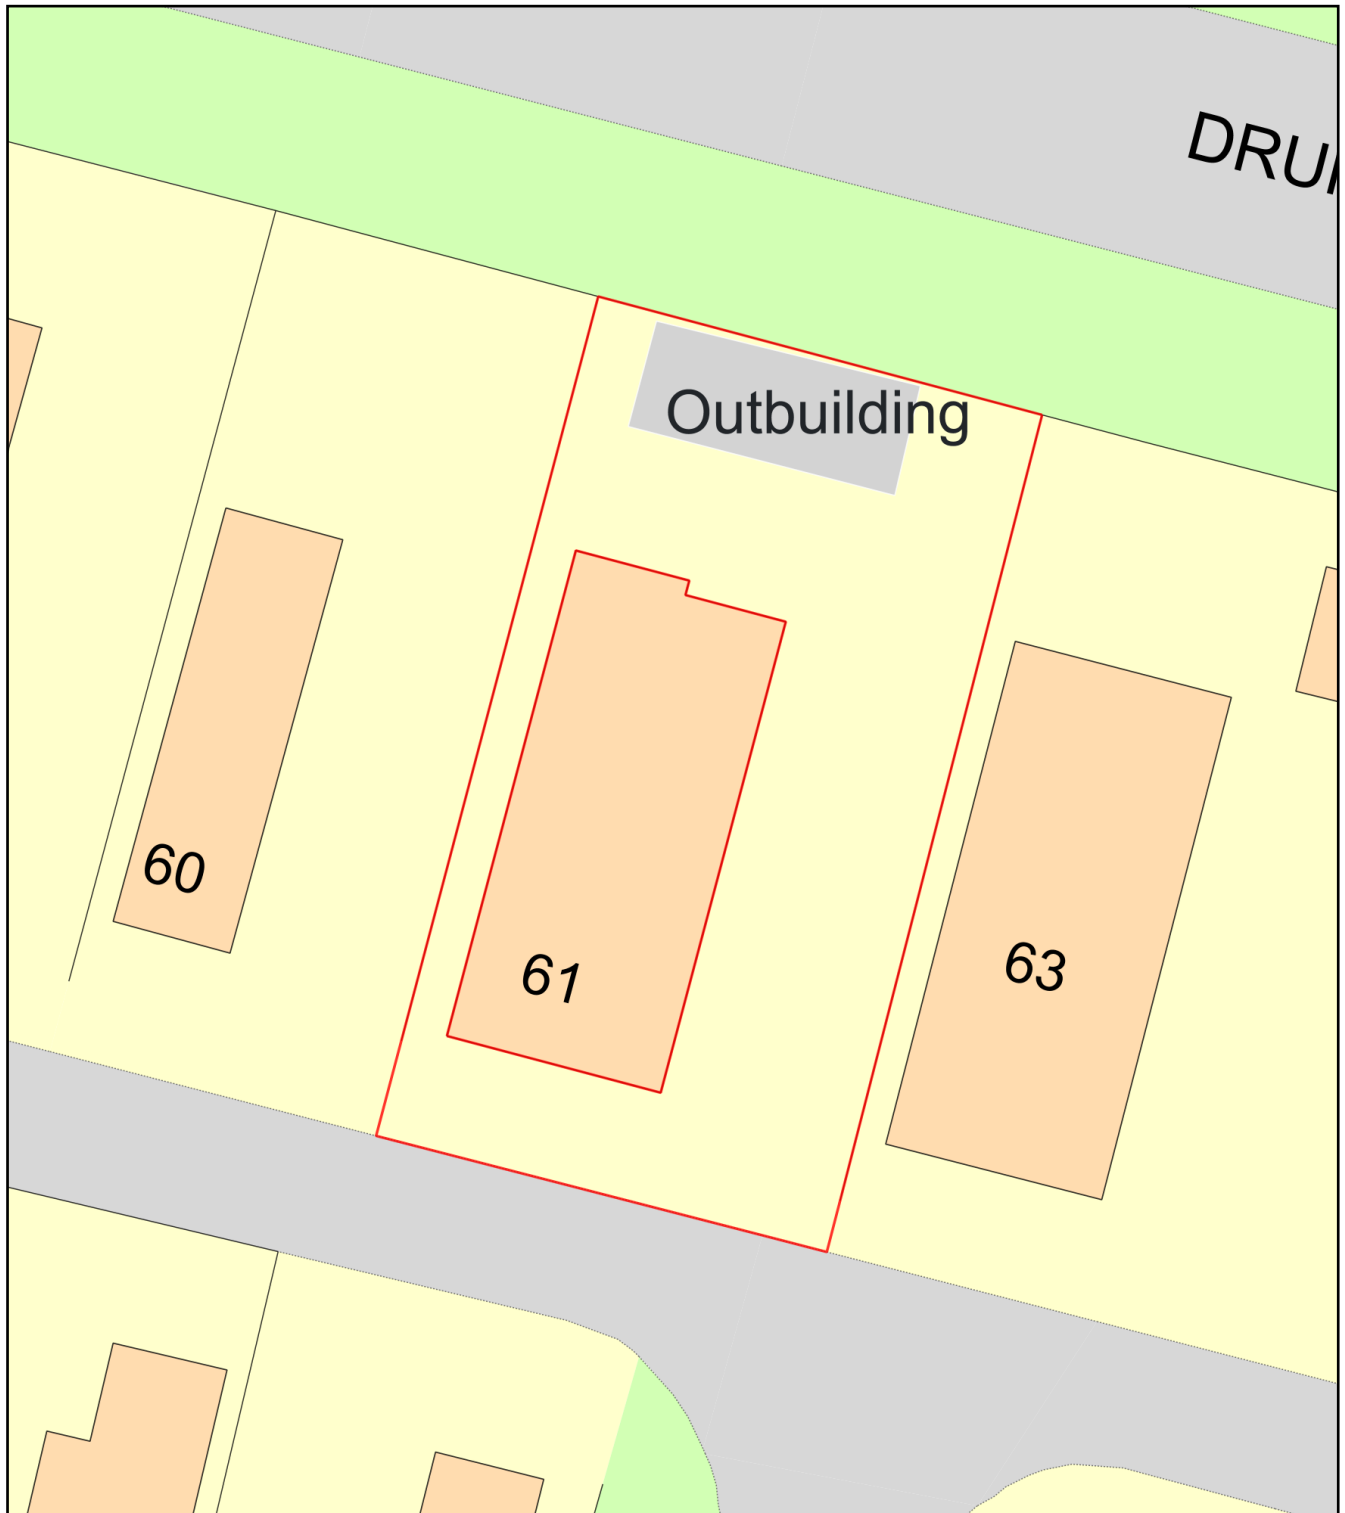

Plan Produced for: Julia Bradberry

Date Produced: 22 Jun 2026

Plan Reference Number: TQRQM26173150148546

Scale: 1:200 @ A4