


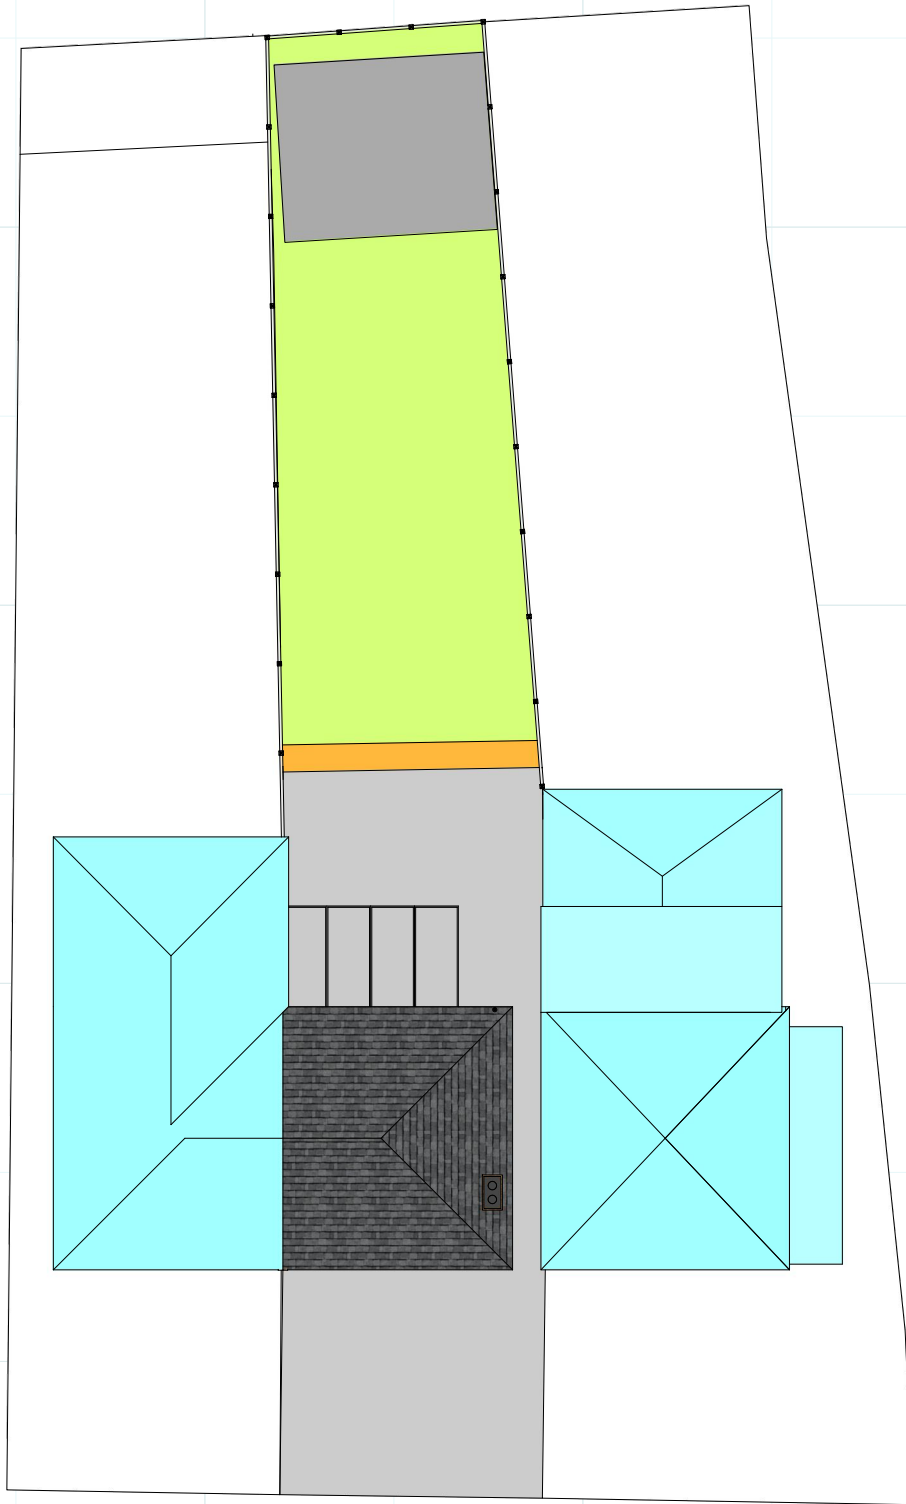


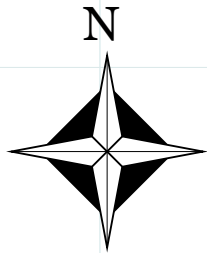

EXISTING BLOCK PLAN
SCALE 1:200

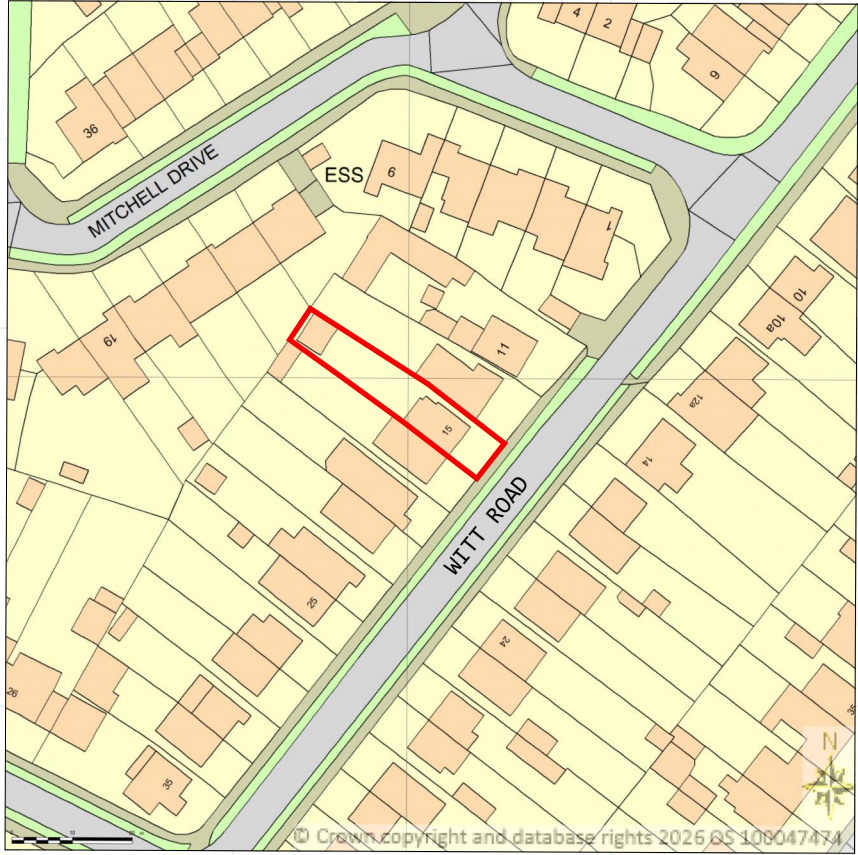

PROPOSED BLOCK PLAN
SCALE 1:200

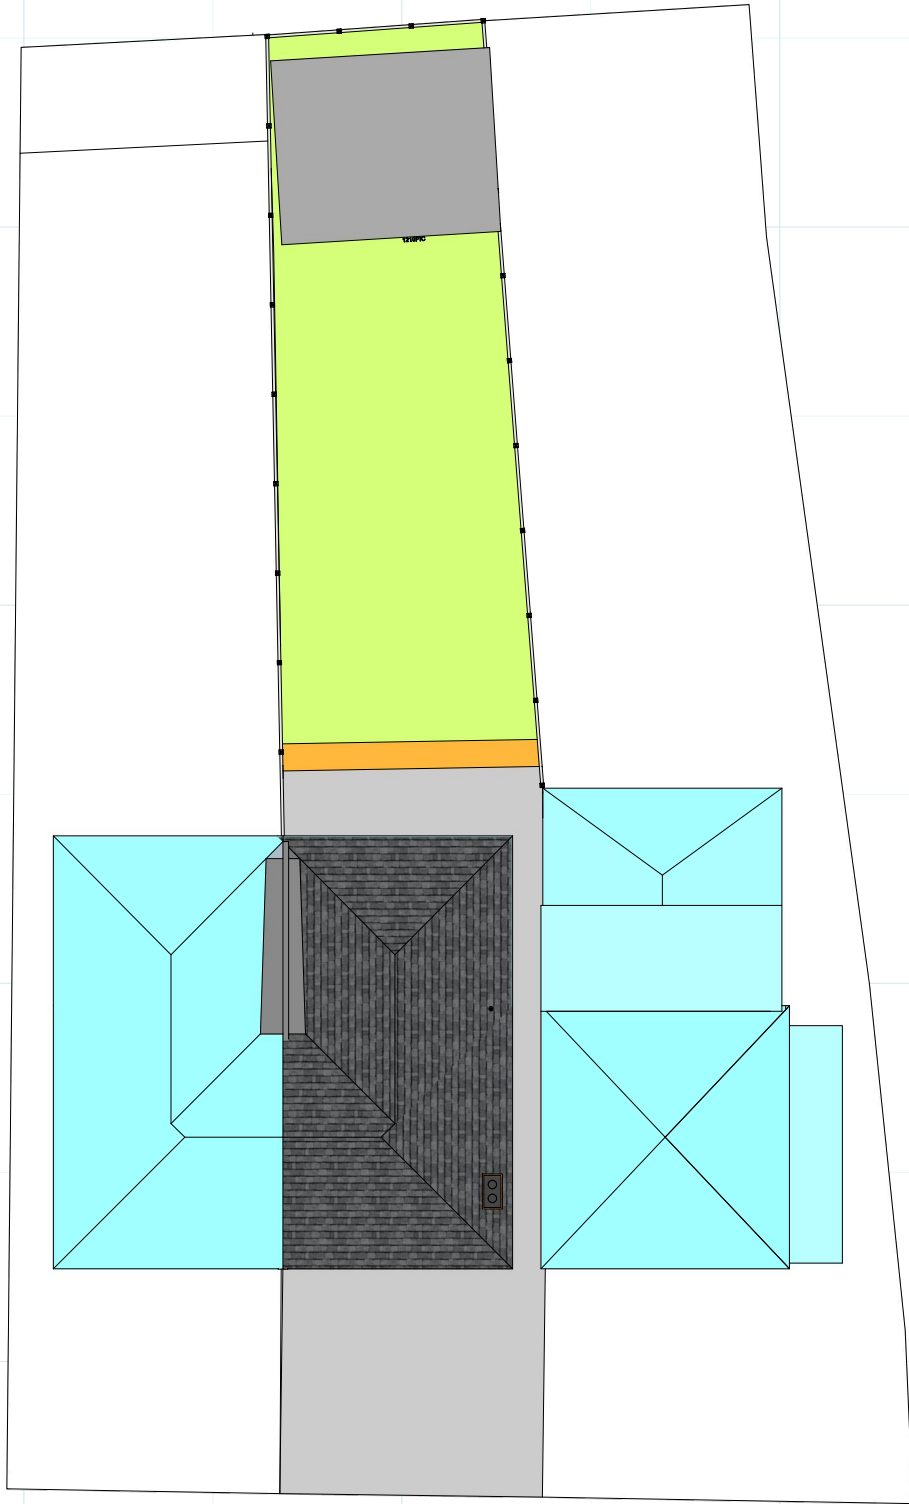

15 WITT RD FAIROAK SO50 7FS	PLANNING APPLICATION: DOUBLE STOREY REAR EXTENSION and shed height increase SCALE 1:50/100/200/1250	DATE: 2/3/26
-----------------------------------	---	-----------------