
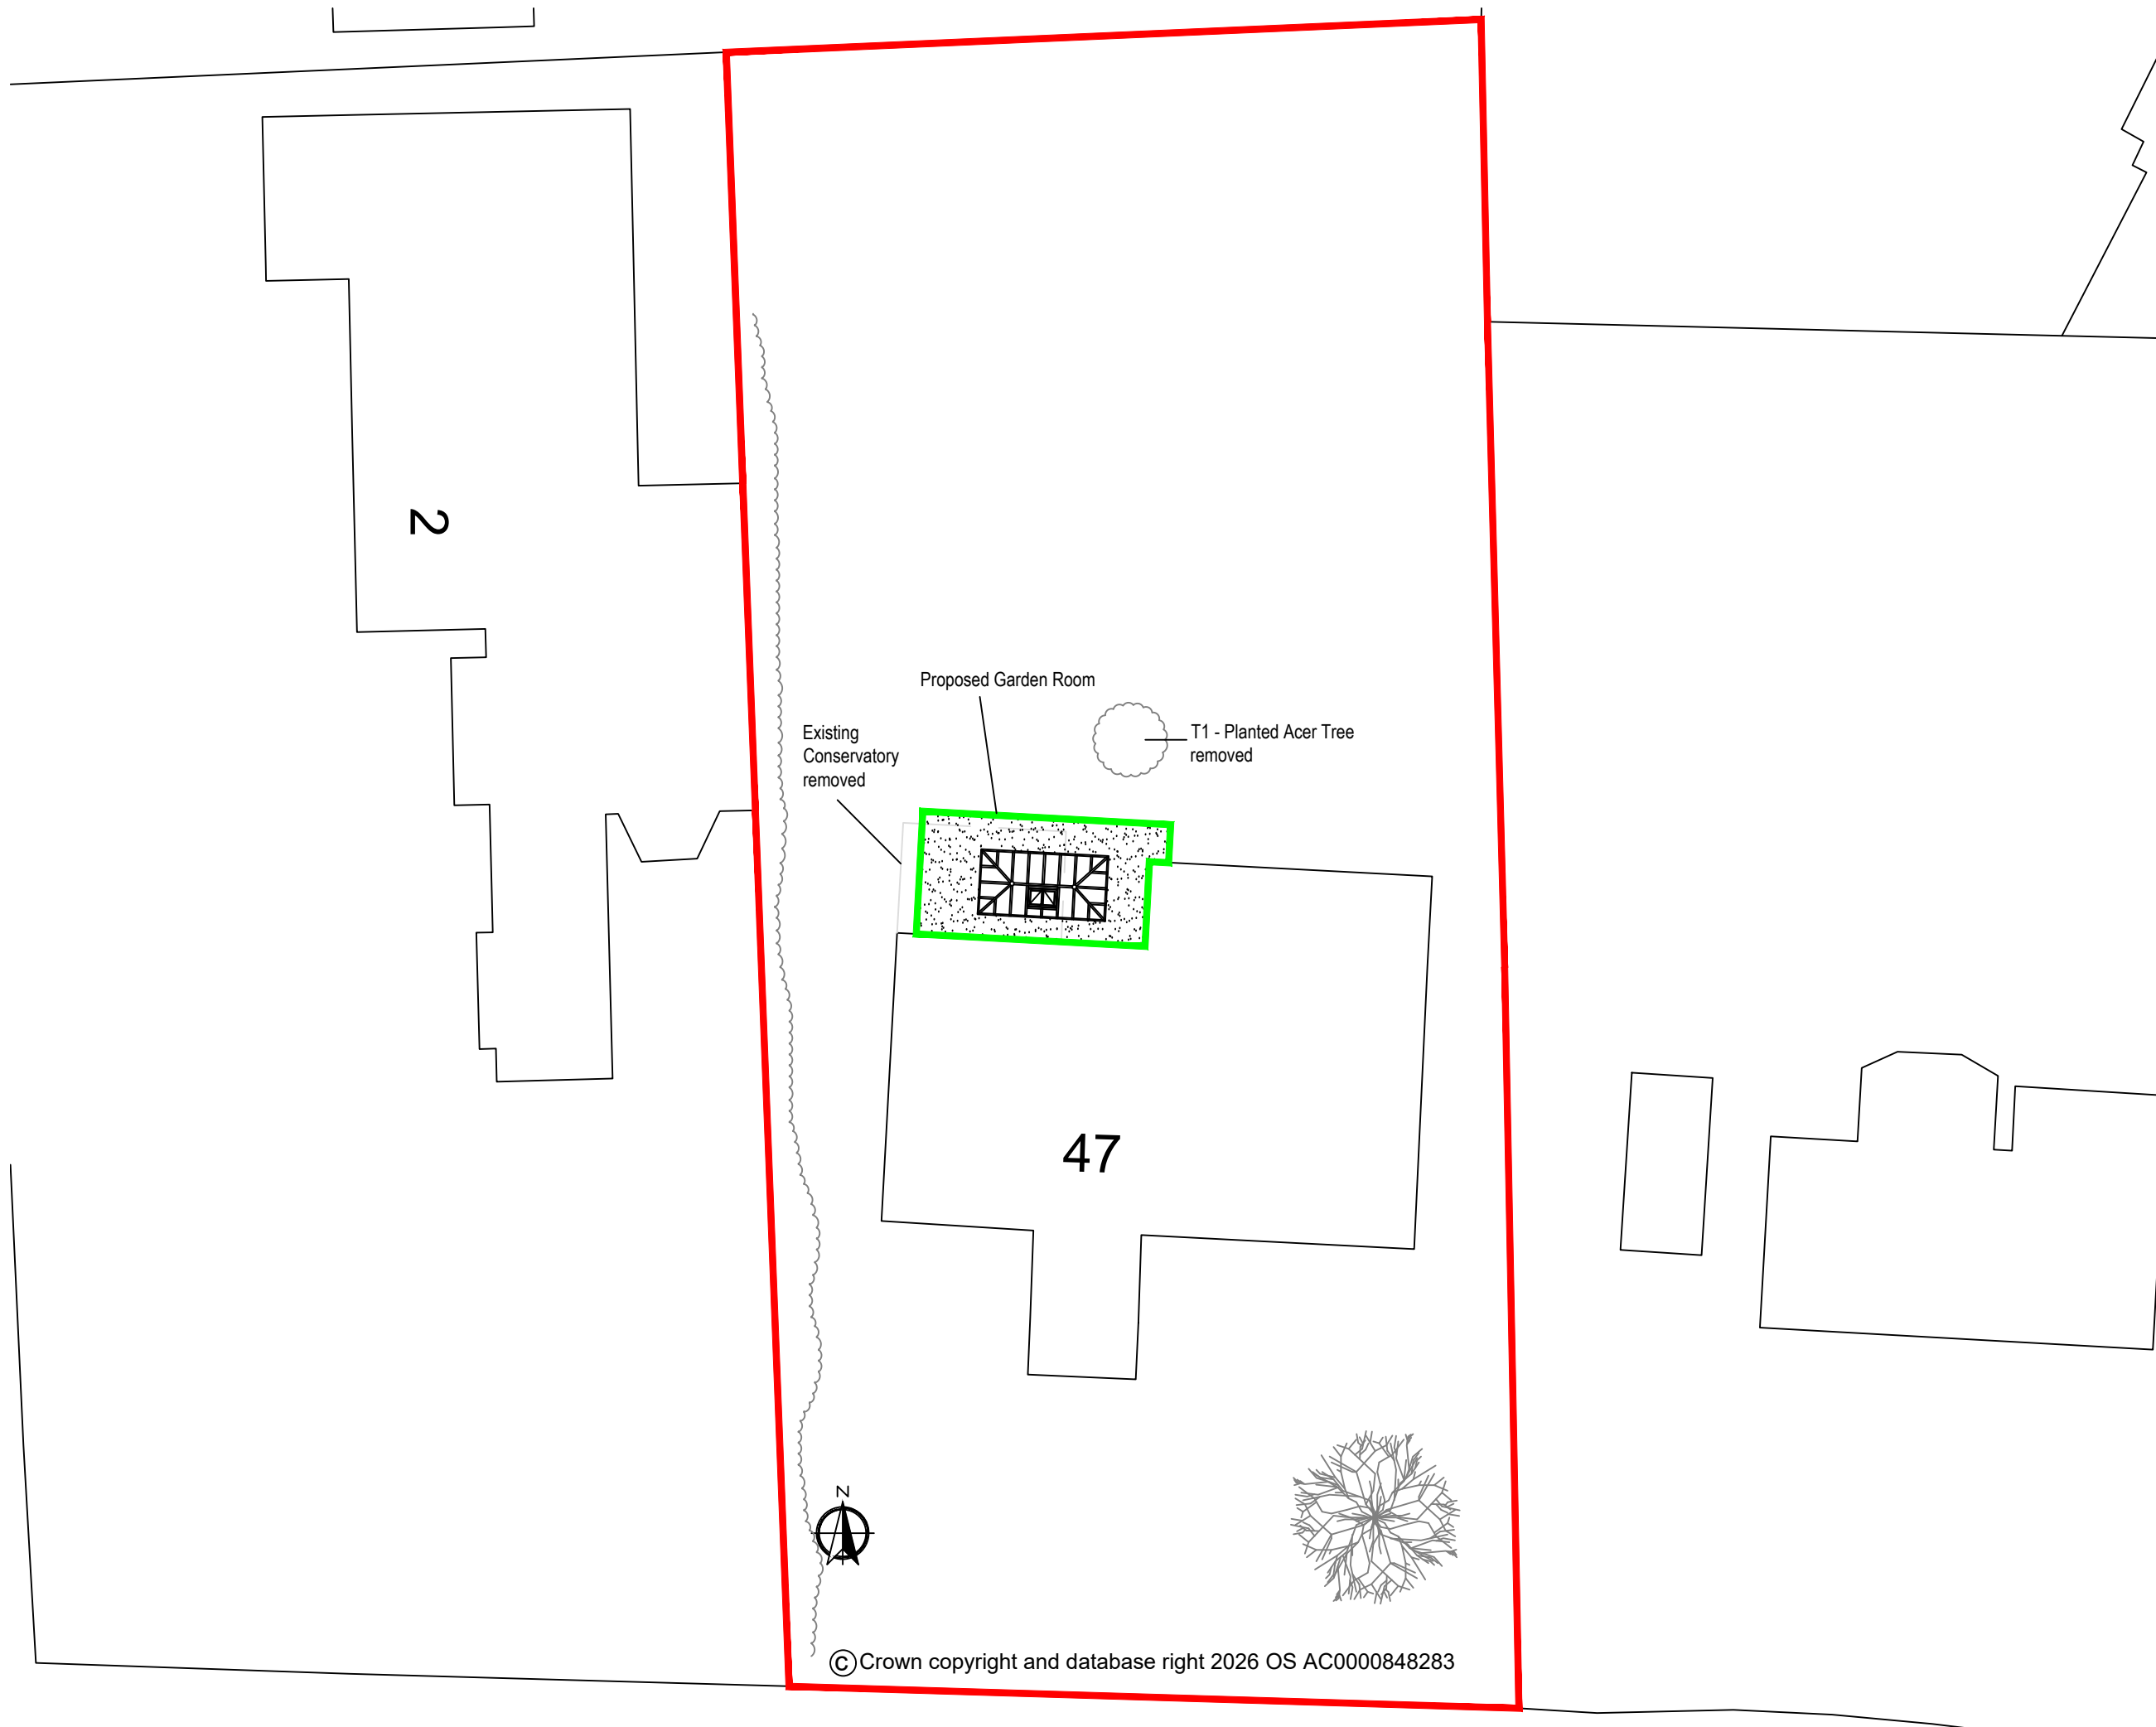


REVISION			DATE	COMMENT
client				
47 Brownhill Road				
Chandlers Ford				
Hampshire				
SO53 2EF				
Drawing:				
Block Plan				
scale: 1:200@A3		dwg:	13355 /03	rev:
date: July '26				-

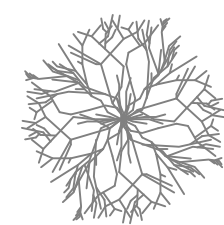

© Crown copyright and database right 2026 OS AC0000848283


Bennett Road,
Isleport Business Park,
Highbridge, Somerset, TA9 4PW
Tel: 01278-764400 Fax:
01278-764422