
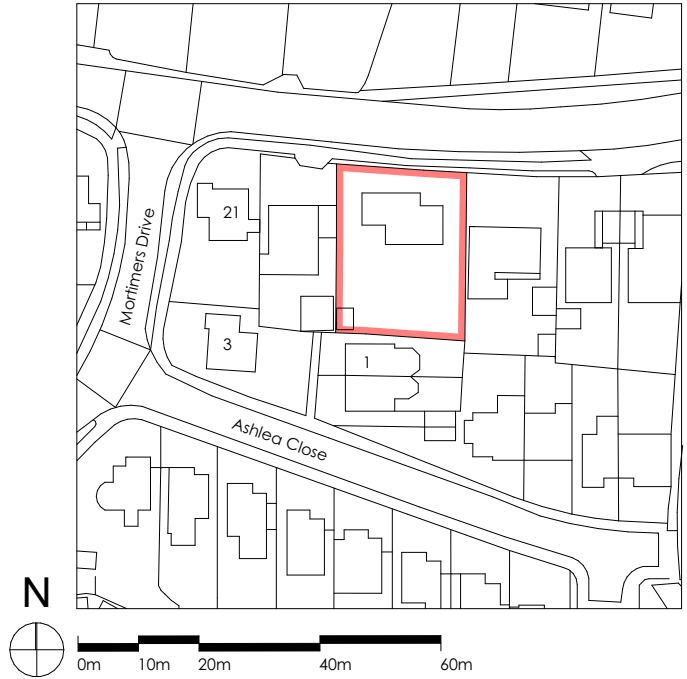


25 Mortimers Ln

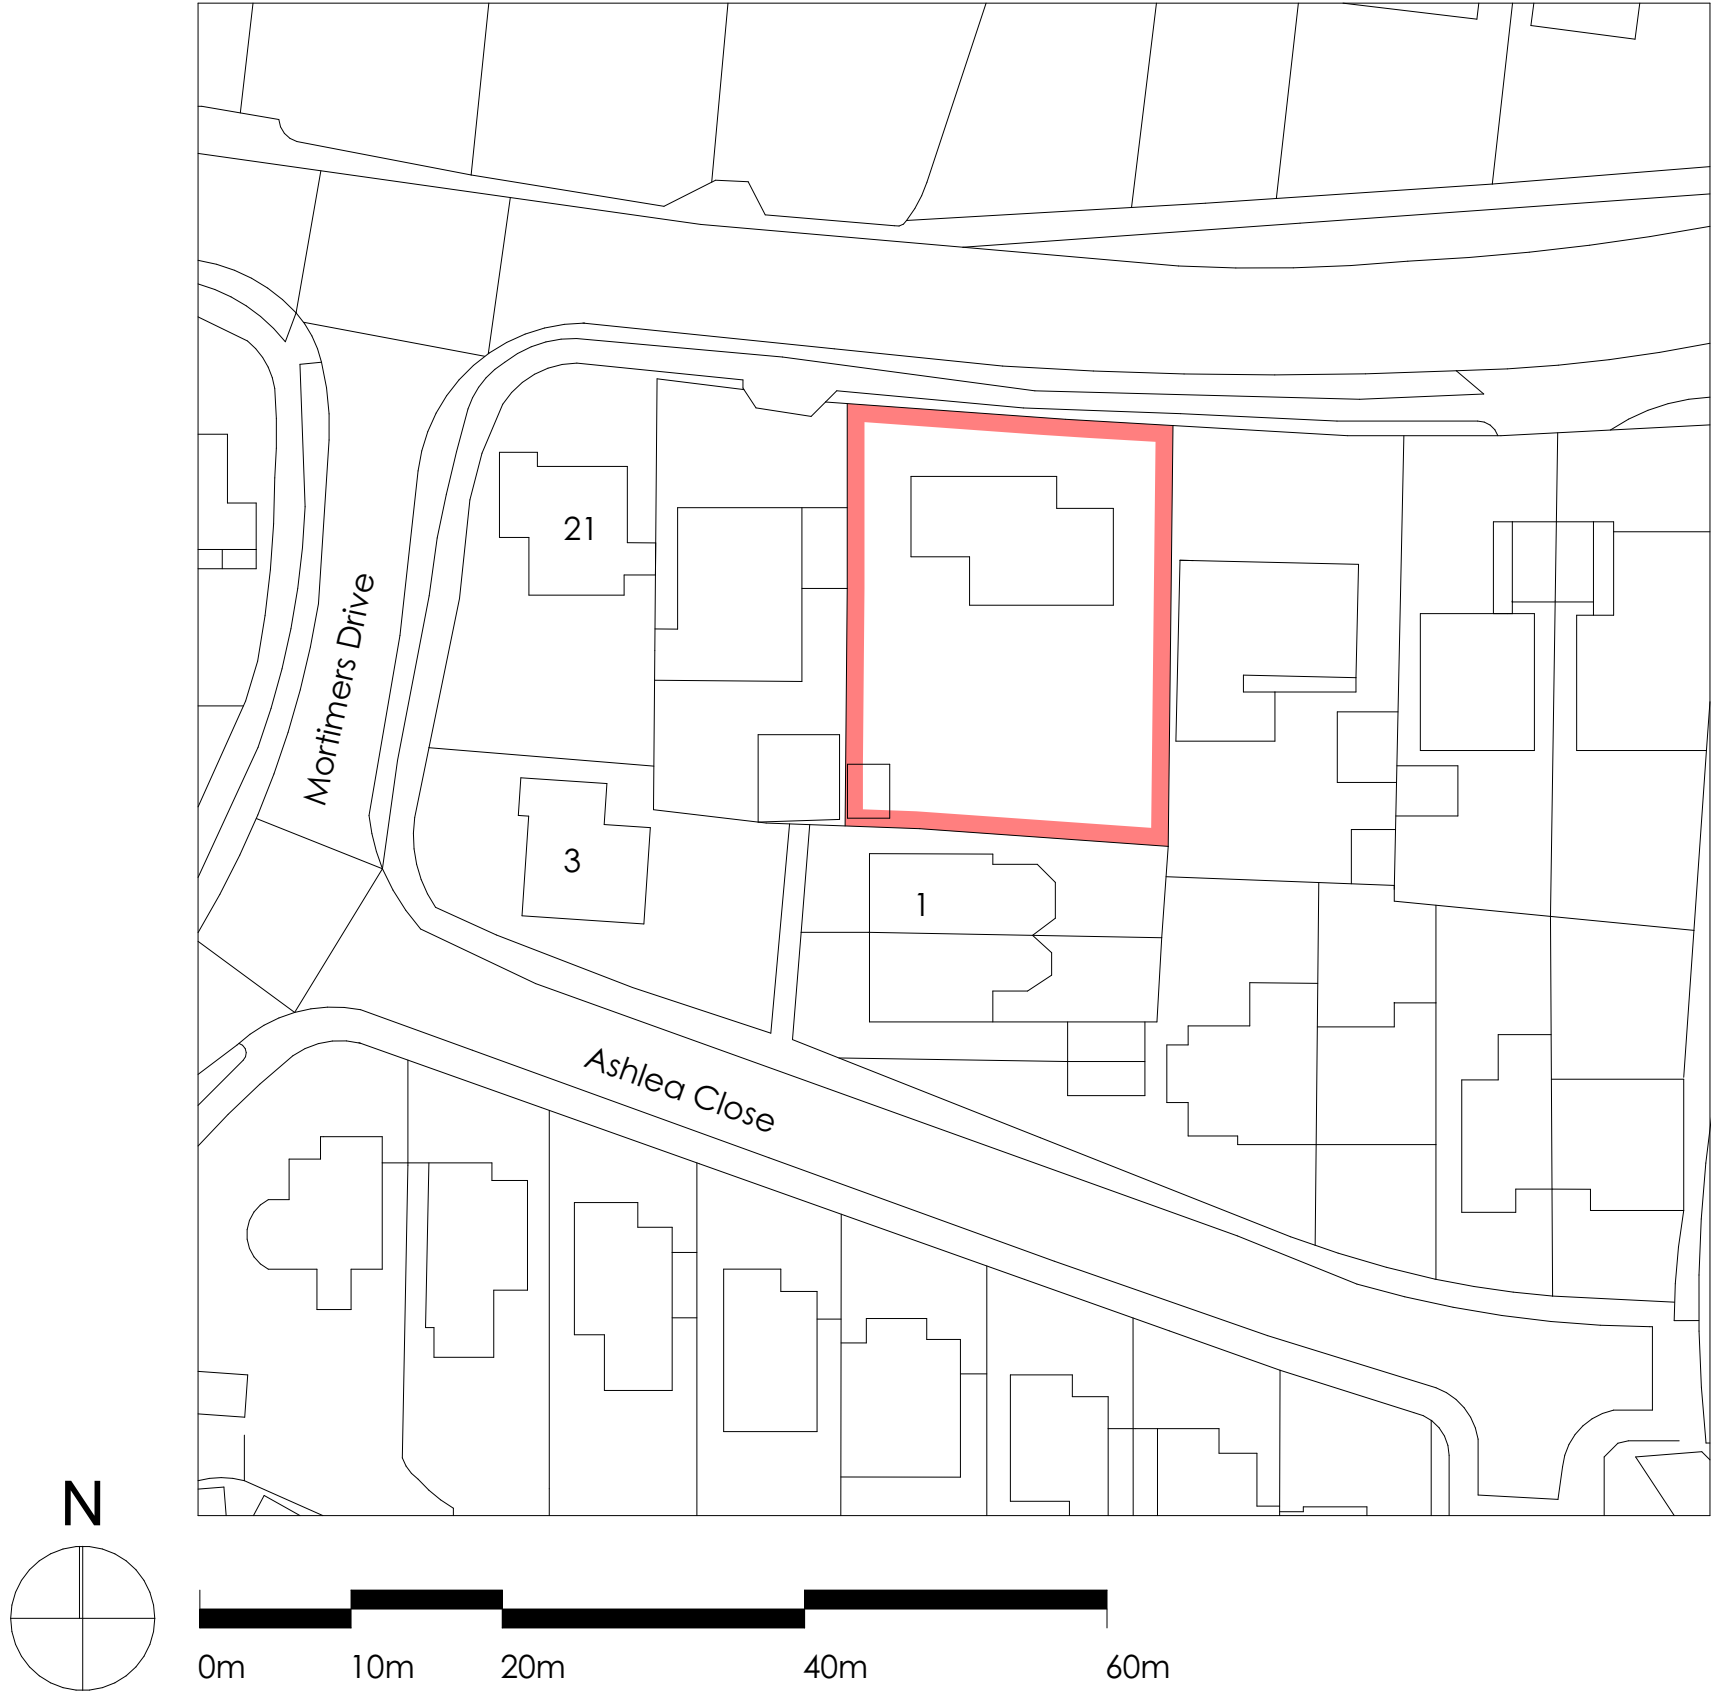

Project Proposed Garage and Carport			
Project Address 25 Mortimers Ln, Fair Oak, Eastleigh SO50 7BH			
Client Andy Steel			
 LR Architecture 07729564872			
Drawing Number	P001	Page Size	A3
Scale	1:500	Drawn By	LR