


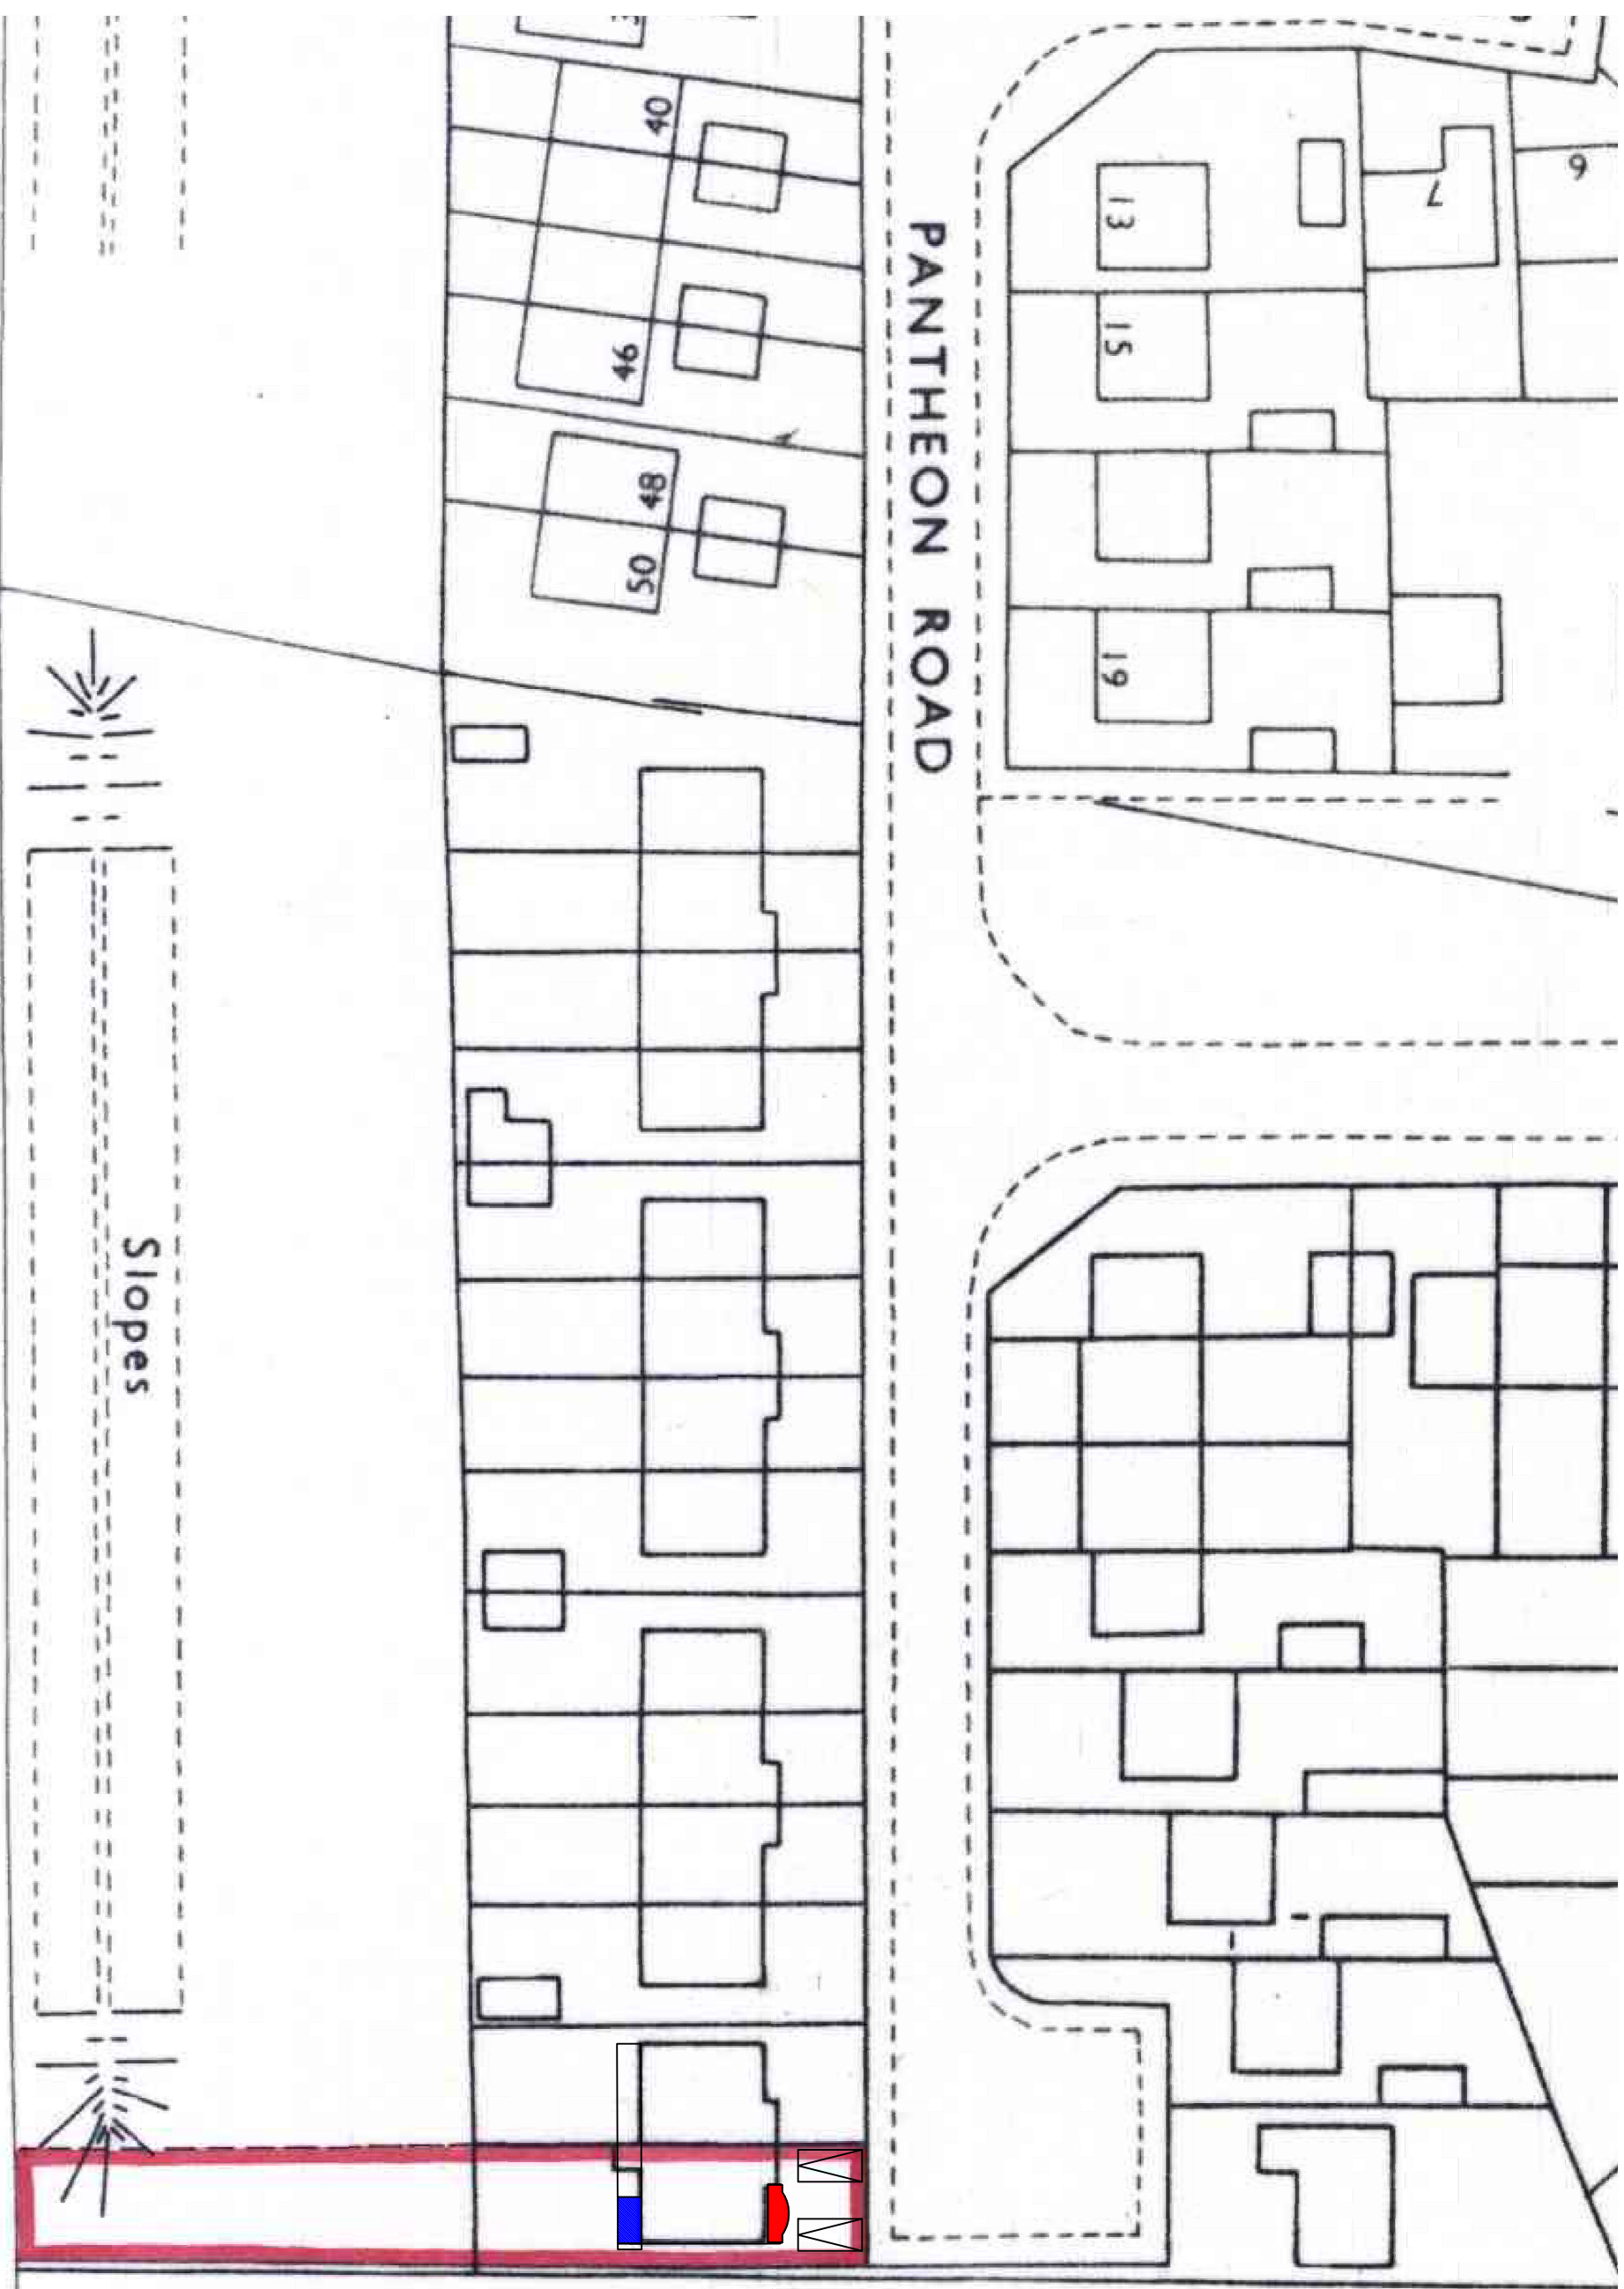

PROPOSED EXTENSION FOR MR. TAYLOR AT 78, PANTHEON ROAD, SOUTHAMPTON

Scale: 1:500@A3	DWG NO: 006
Drawn: Jay	Date: 03/07/2026
 LG PLANNING LIMITED 81, GOLDEN GROVE SOUTHAMPTON-SO14 1RA E-Mail: lgplanninglimited@gmail.com	