



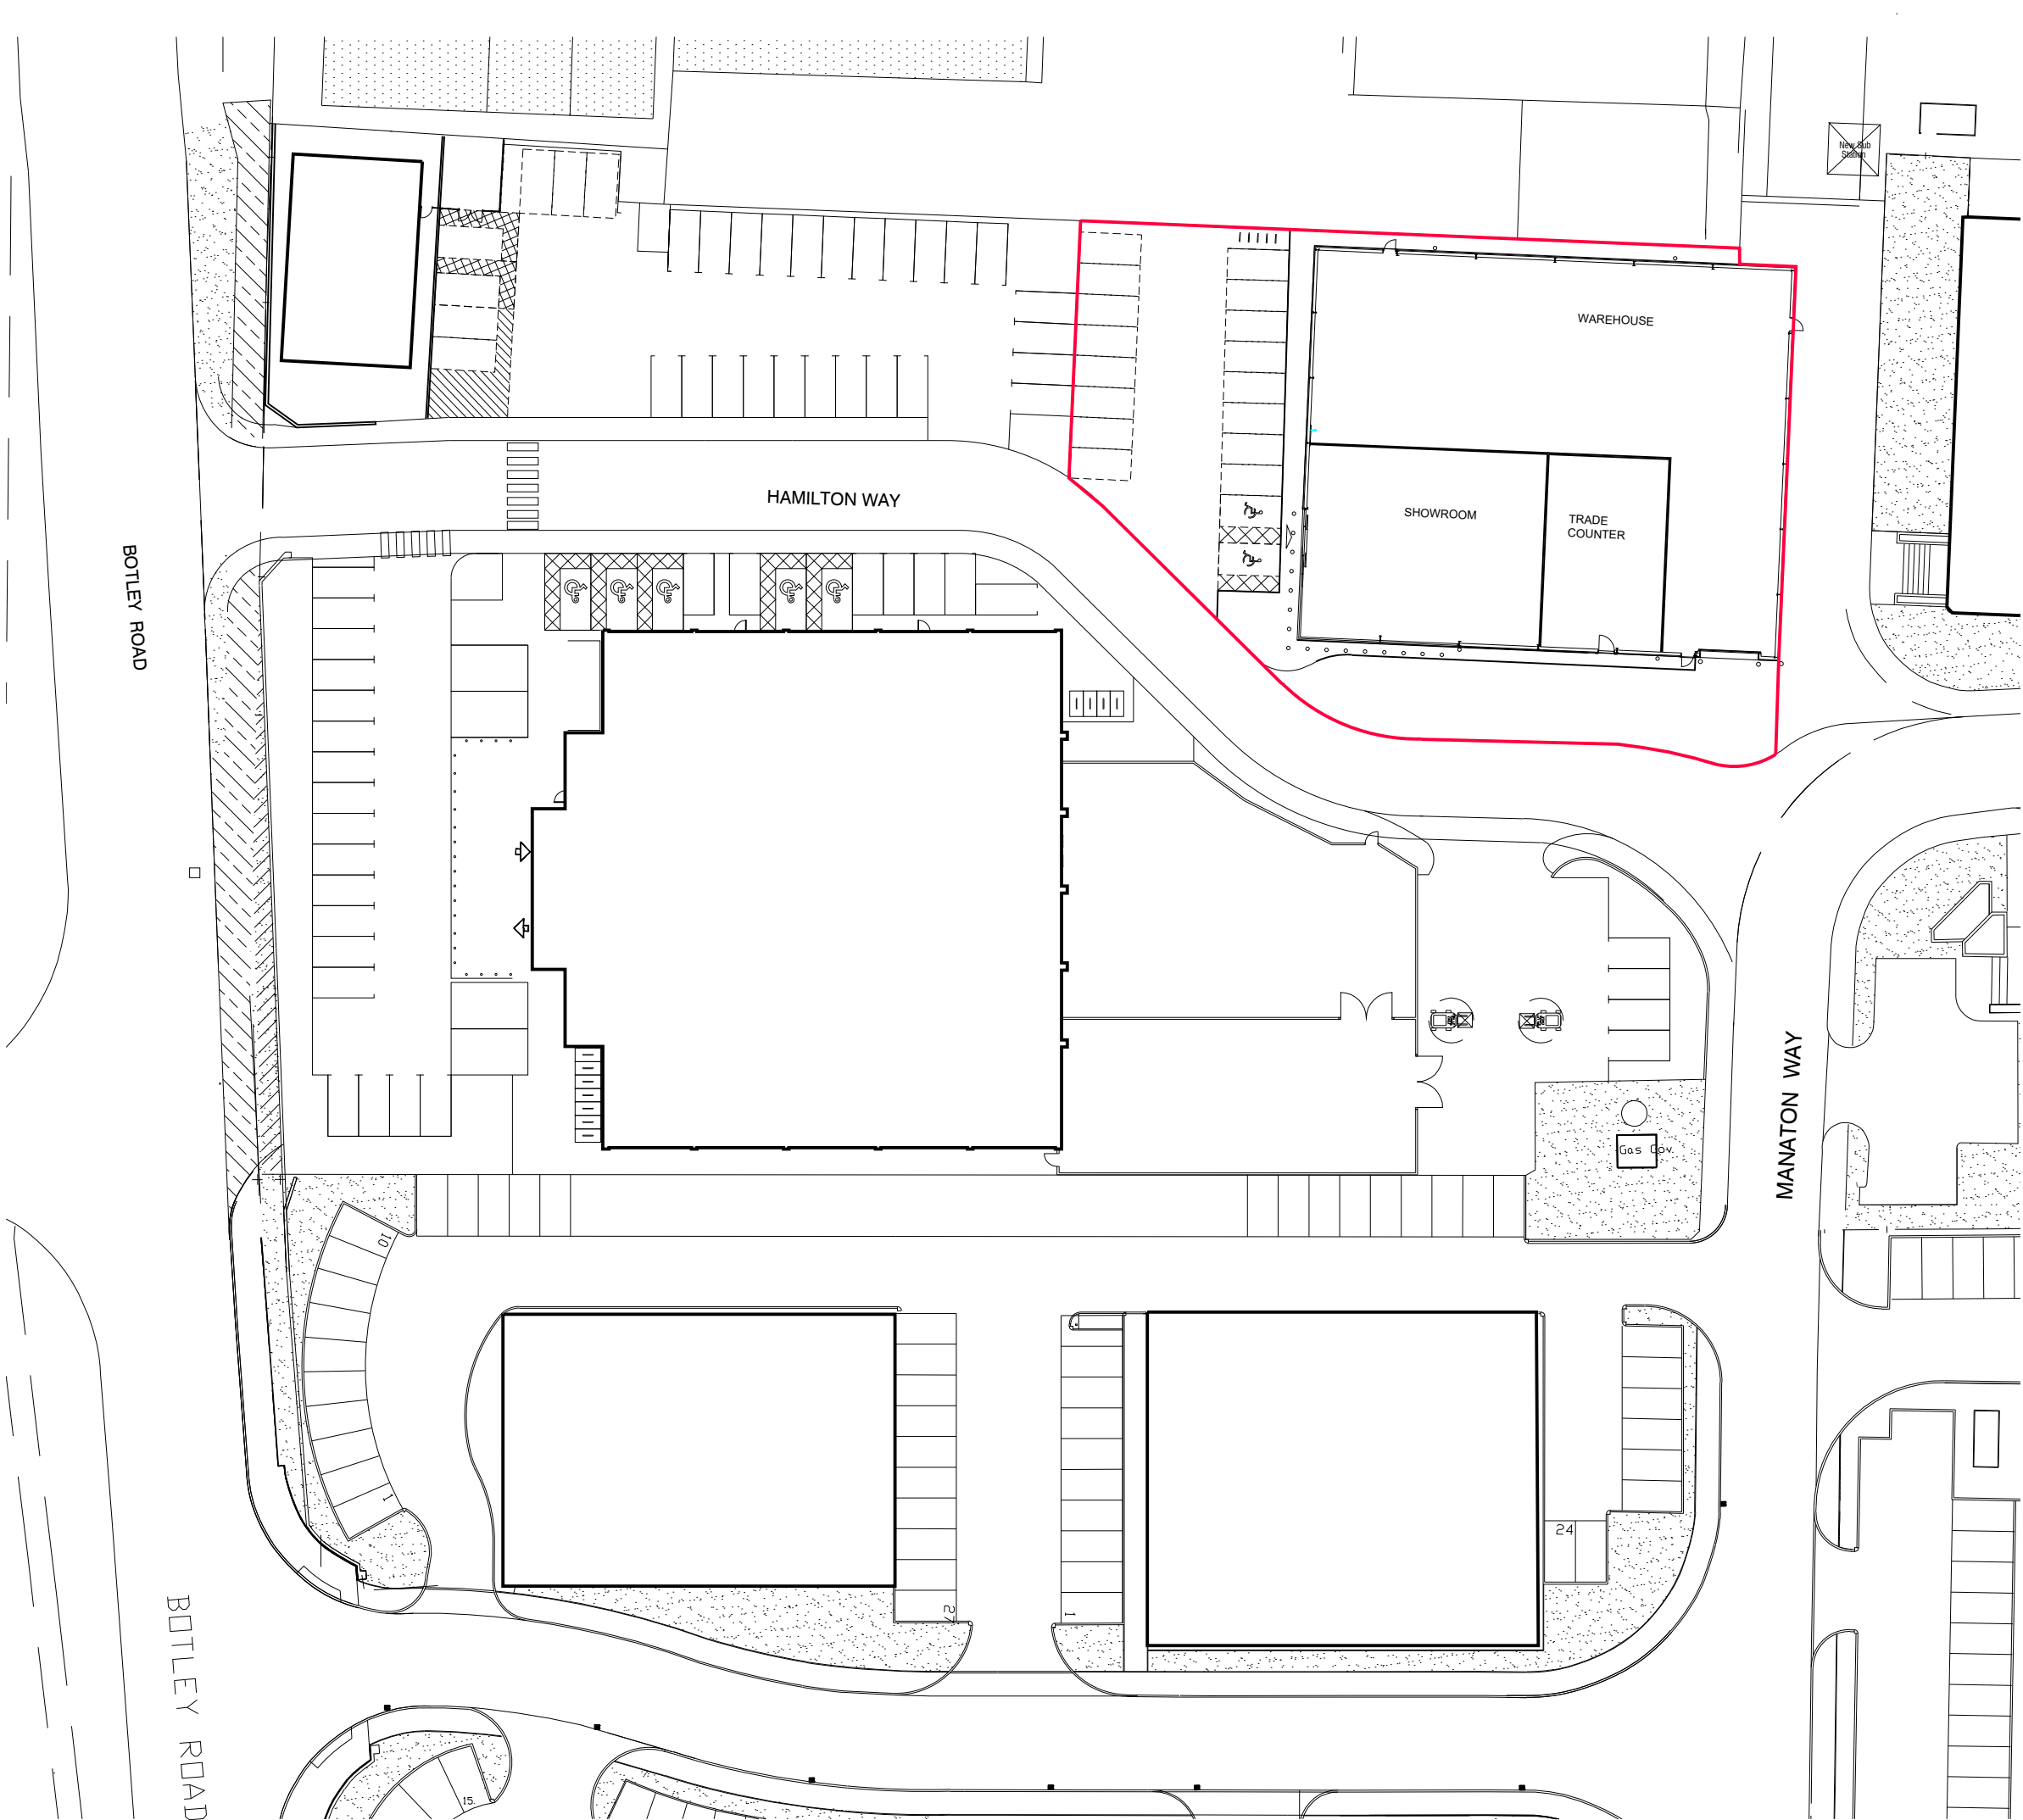

This drawing is the copyright of HNW Architects Ltd Registered No. 3589904
All dimensions must be verified on site prior to construction.
Do not scale this drawing except for Planning Application purposes.
Ordnance Survey Licence No. 100000200
Only PDF issues of this drawing are controlled. All other formats of this drawing (e.g. .dwg Autocad or .rvt Revit files) are un-controlled and are used at your own risk.
This drawing must not be copied, transmitted or passed to a third party, without written consent.

Setting Out is based on drawing by: **HARGREAVES**
Ref: 141-710, 101-F
Dated: MARCH 2013

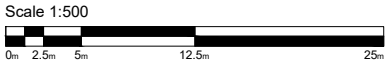

P02	Minor amendments	AG	SD	05.08.26
P01	FIRST ISSUE	AG	SD	05.08.26
Rev	Amendments	By	Chkd	Date



HNW
Architects

Document Status
Preliminary

Client Name
HARGREAVES

Project Name
HEDGE END, SITE F, UNIT 3

Scale	HNW Project No.	Date Created
A3-1:500	25014	AUG 26

Document Title
EXISTING SITE PLAN

Document Reference	Revision
25014-HNW-A1-ZZ-DR-A-1100	P02

Chichester	61 North Street, Chichester, PO19 1NB	01243 533300
Brighton & Hove	Platt9rm, Church Road, Hove, BN3 2AF	01273 932485
London	Spaces, 25 Wilton Road, SW1V 1LW	02030 987300