
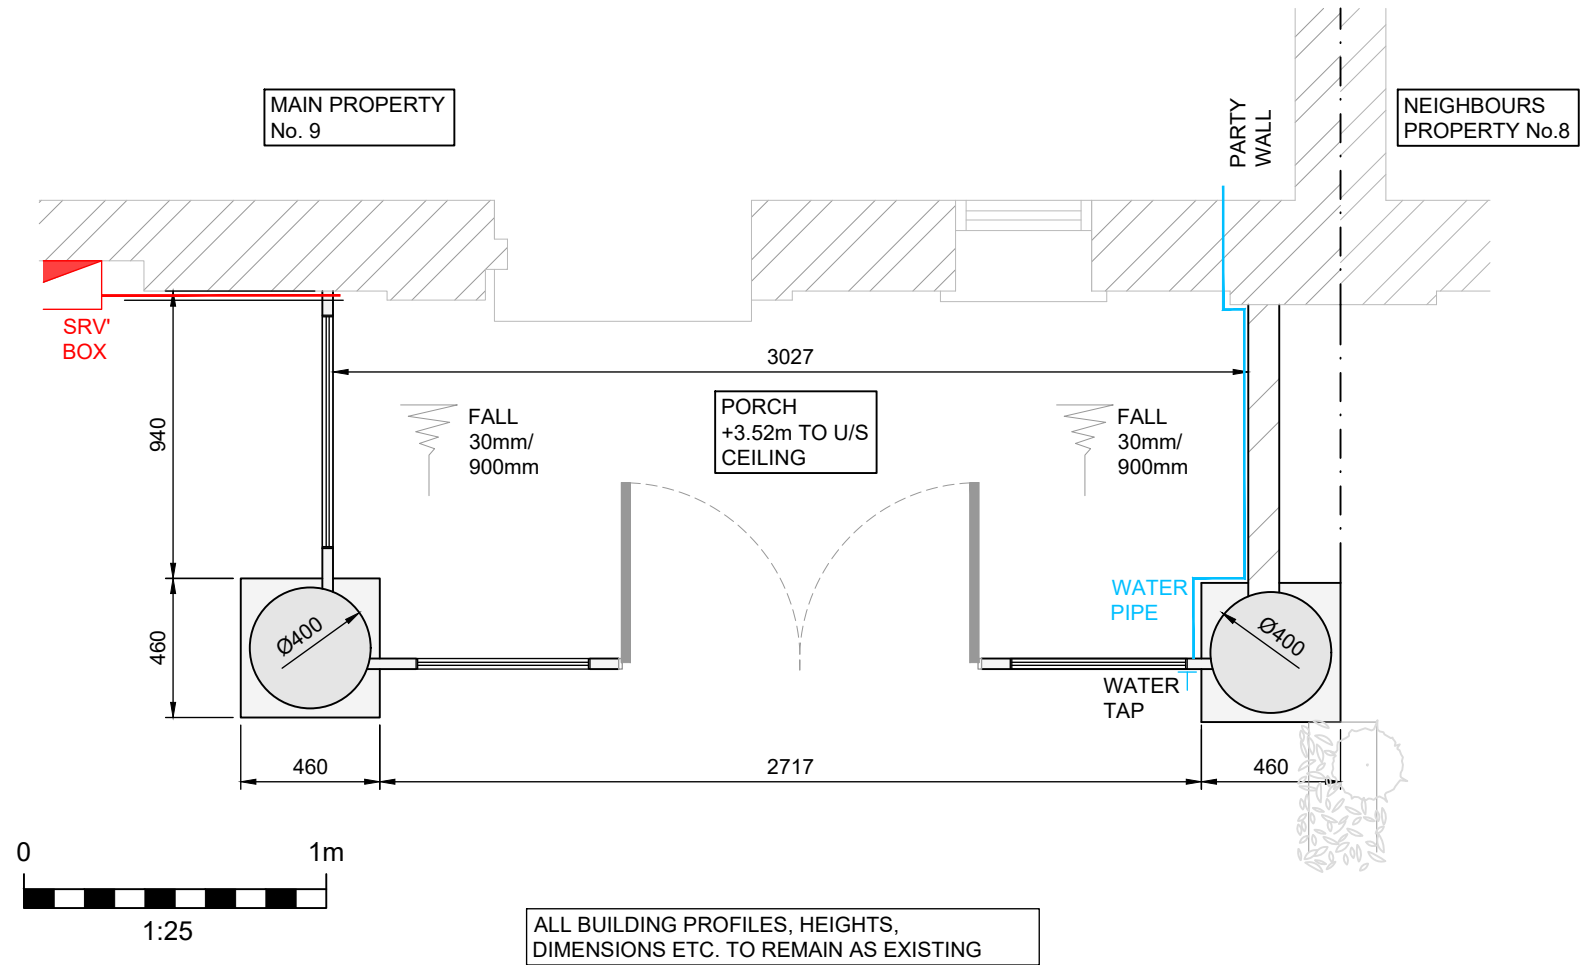


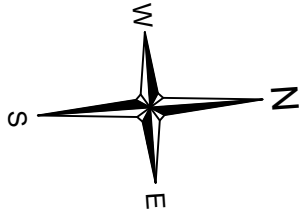

ALL BUILDING PROFILES, HEIGHTS,
DIMENSIONS ETC. TO REMAIN AS EXISTING

PROPOSED PORTICO PLAN
(SCALE 1:25)

GENERAL NOTES:

1. THE COPYRIGHT OF THIS DRAWING IS VESTED IN THE ENGINEER AND MUST NOT BE COPIED OR REPRODUCED WITHOUT WRITTEN CONSENT.
2. DO NOT SCALE THIS DRAWING, EXCEPT FOR PLANNING PURPOSES. FOR DISCREPANCIES OR OMISSIONS CONTACT THE ENGINEER PRIOR TO WORK COMMENCING.
3. THIS DRAWING IS TO READ IN CONJUNCTION WITH ALL RELEVANT SPECIFICATIONS AND DRAWINGS ISSUED BY THE ENGINEER, ARCHITECT AND OTHER SPECIALISTS.
4. MATERIALS AND WORKMANSHIP ARE TO COMPLY IN ALL RESPECTS WITH CURRENT BRITISH STANDARD SPECIFICATIONS, BRITISH STANDARD CODE OF PRACTICE, AND BUILDING REGULATIONS.
5. THE CONTRACTOR IS TO CHECK AND VERIFY ALL BUILDING AND SITE DIMENSIONS, LEVELS AND SEWER INVERT LEVELS AT CONNECTION POINTS BEFORE WORK COMMENCES.

C1	CONSTRUCTION ISSUE	04.08.26	JJ	MS
Issue	Description	Date	By	Chk

The Chapel,
Barnsley Hall Road,
Bromsgrove,
Worcestershire
B61 0SZ

t : 01527 579933
e : info@shire-uk.com
w : www.shire-uk.com



Client
CRAWFORDS - 1786104 - HENDERSON

Project
9 GREYLADYES, SCHOOL ROAD,
BURSELTON, SOUTHAMPTON, SO31 8BX



Drawing Title
PROPOSED PORTICO PLAN

Drawing Status
CONSTRUCTION

Scale at A3 AS SHOWN	Drawn By JJ	Checked By MS
-------------------------	----------------	------------------

Job No SS-26-14845	Drawing No D102	Revision C1
-----------------------	--------------------	----------------

© THIS DRAWING IS COPYRIGHT AND MUST NOT BE REPRODUCED