
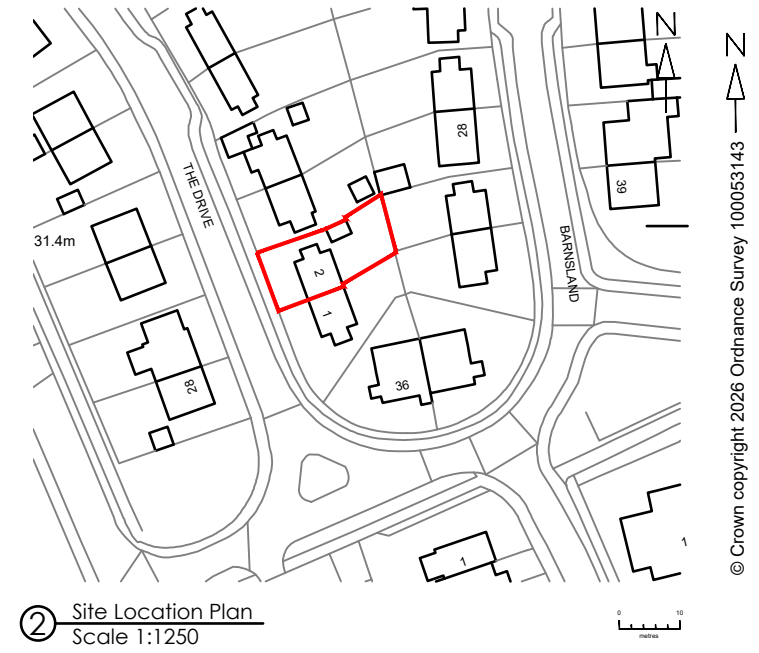


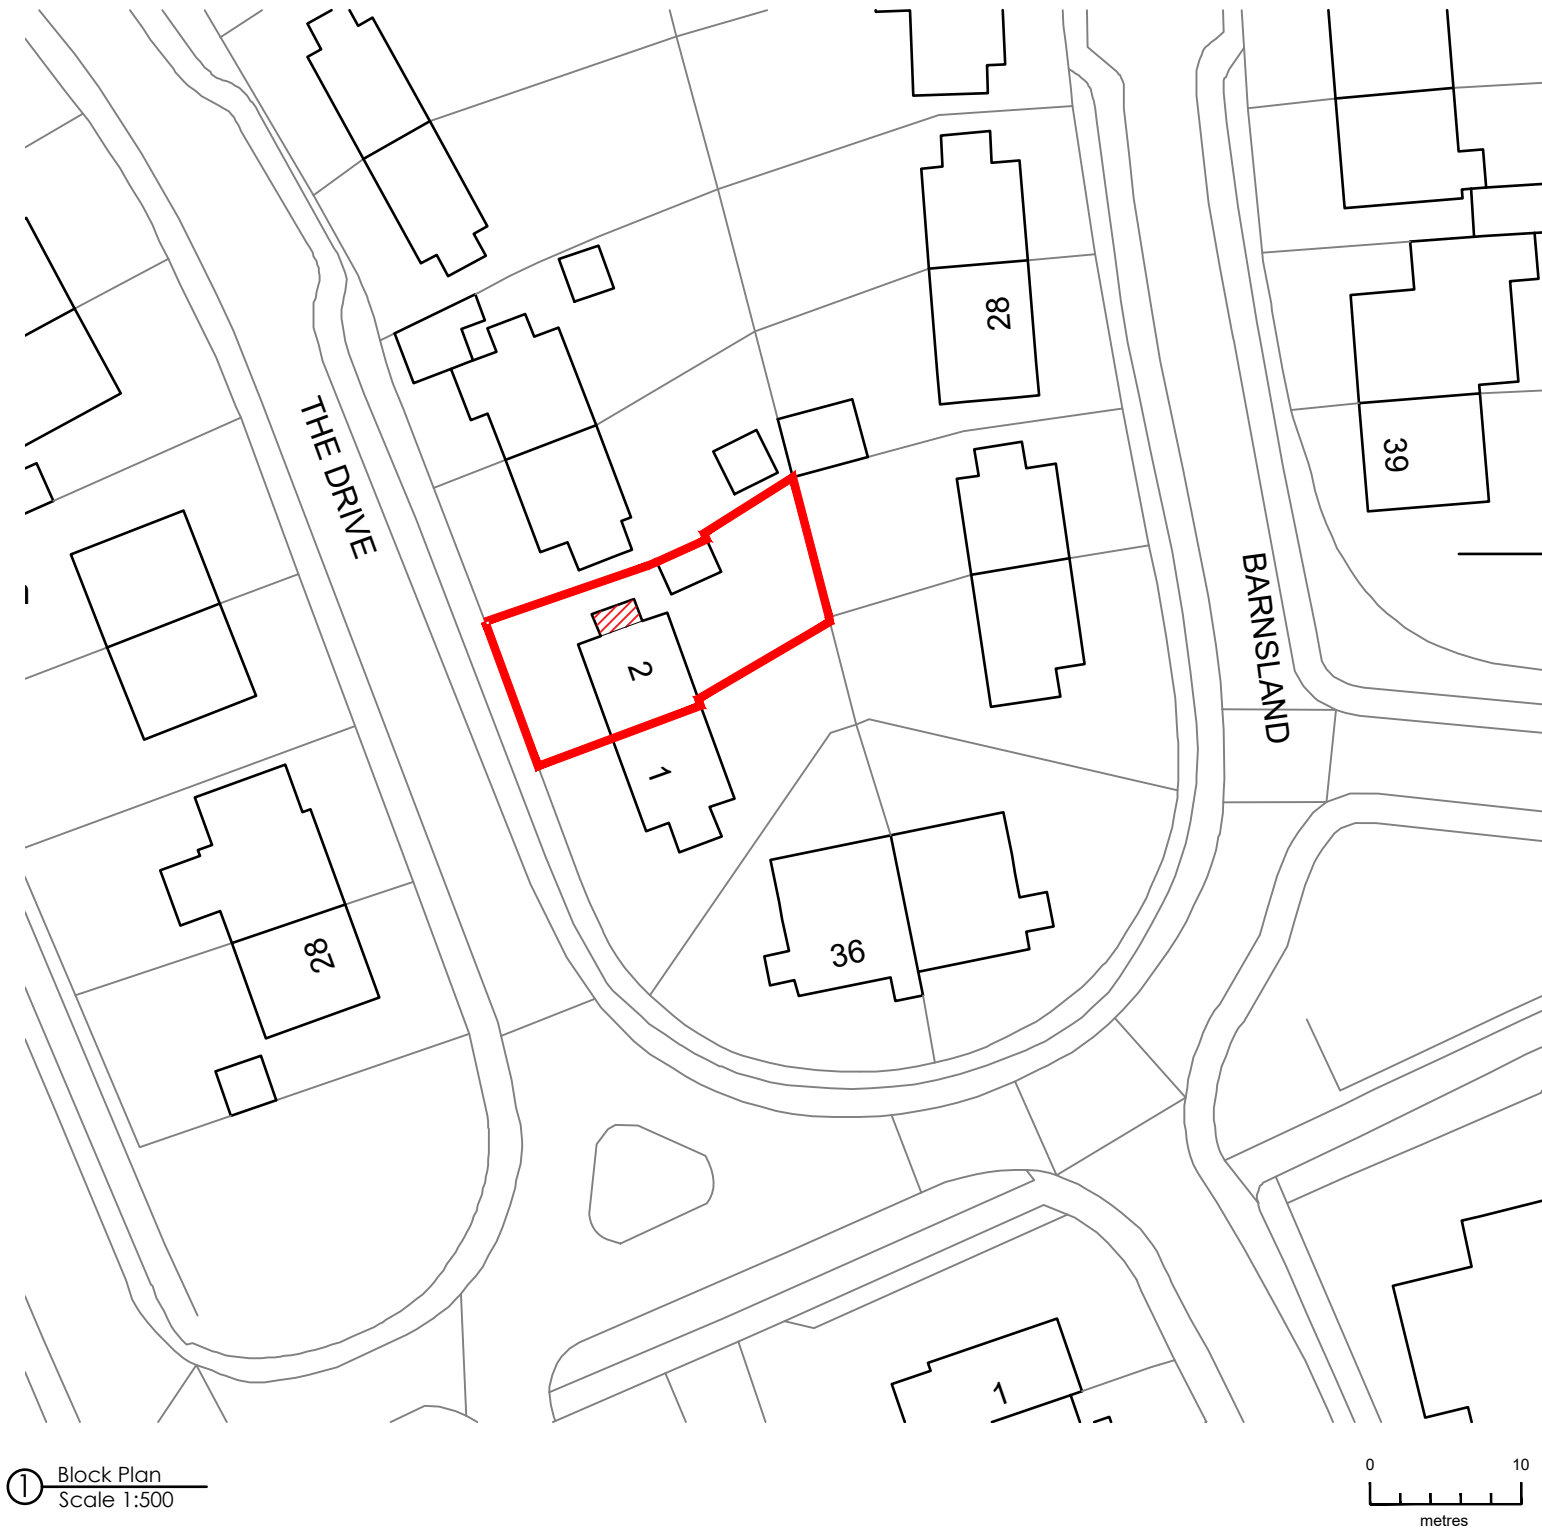

Revisions:

 Suite 27, OVIC, Ocean Way, Southampton, SO14 3JZ Tel: 02380 22 33 44			
Project Title:		2 The Dr, West End, Southampton, SO30 3AN	
Drawing Title:		Site Location & Block Plan	
Client	Vivid Housing		
Dwg No:	001	Scale	1:1250 @ A3 & 1:500 @ A3
Drawn	FD	Date	Apr 2026
All dimensions are in millimeters and are to be checked on site. Contact BAS with any queries and to report any discrepancies.			