



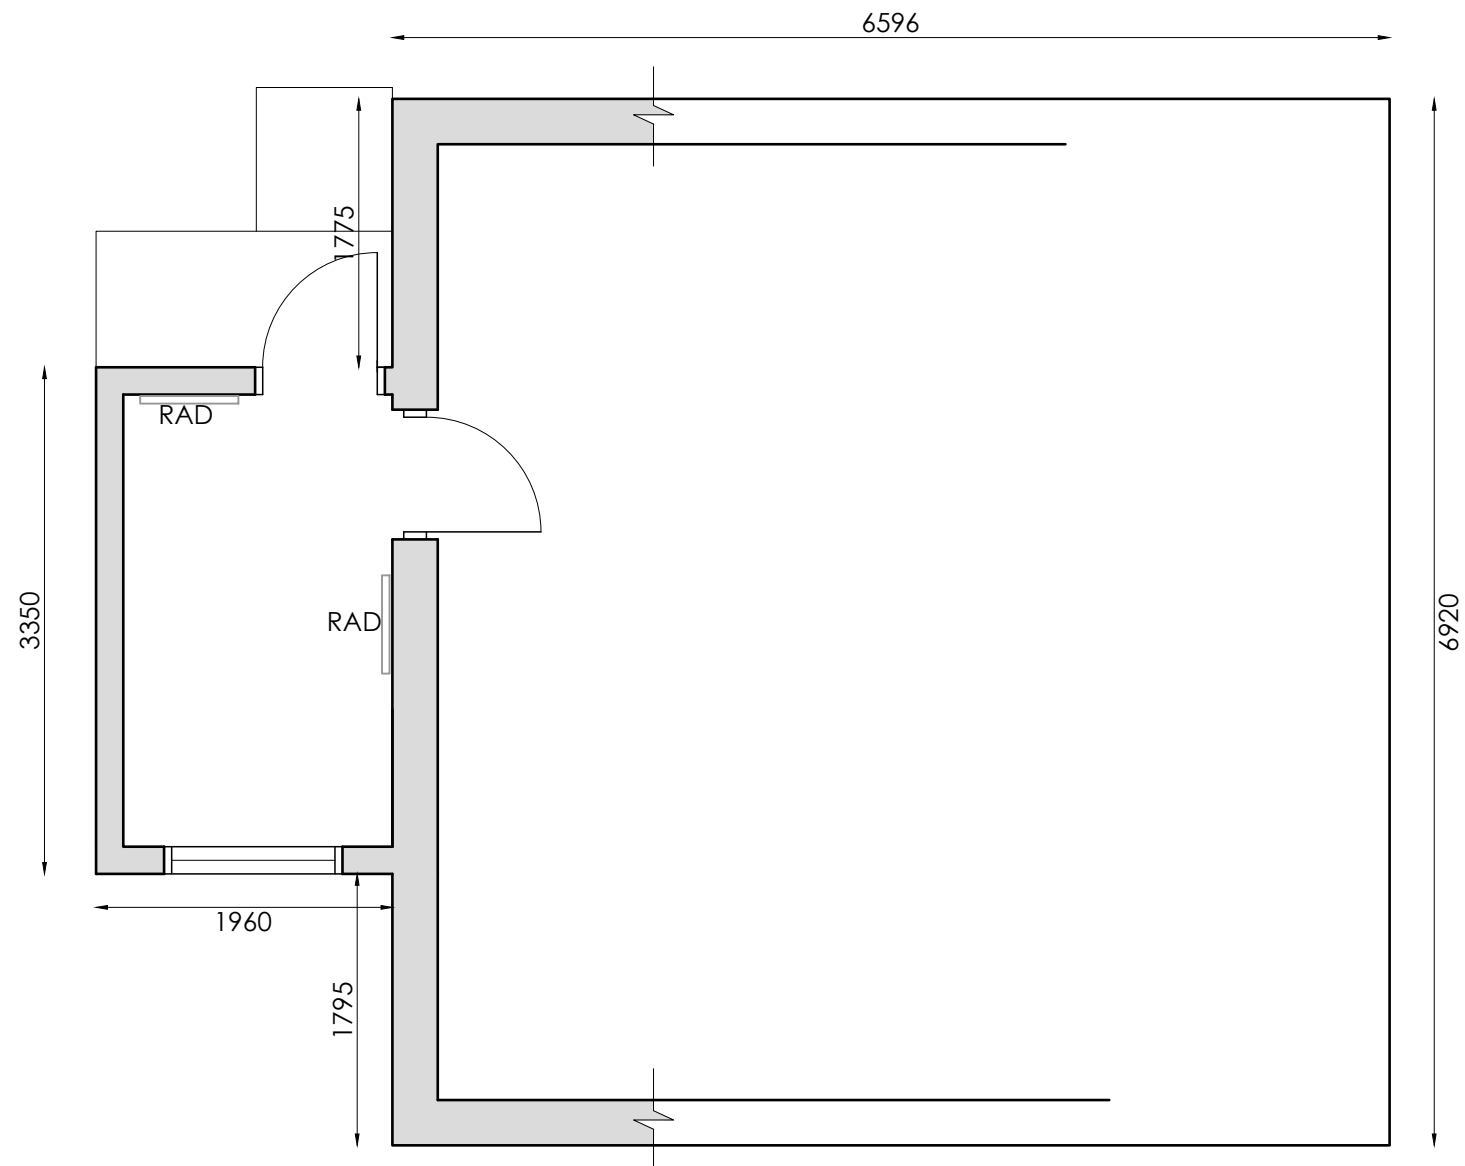

① Existing Plan
Scale 1:50

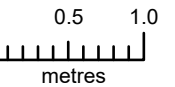

Revisions:



BAS

Property Consultants Ltd

Suite 27, OVIC, Ocean Way, Southampton, SO14 3JZ

Tel: 02380 22 33 44

Project Title:		2 The Dr, West End, Southampton, SO30 3AN	
Drawing Title:		Existing Plan	
Client	Vivid Housing		
Dwg No:	100	Scale	1:50 @ A3
Drawn	FD	Date	May 2026
All dimensions are in millimeters and are to be checked on site. Contact BAS with any queries and to report any discrepancies.			