


2 x Steps to be Removed


The existing door and window shall be carefully removed and stored for reinstallation

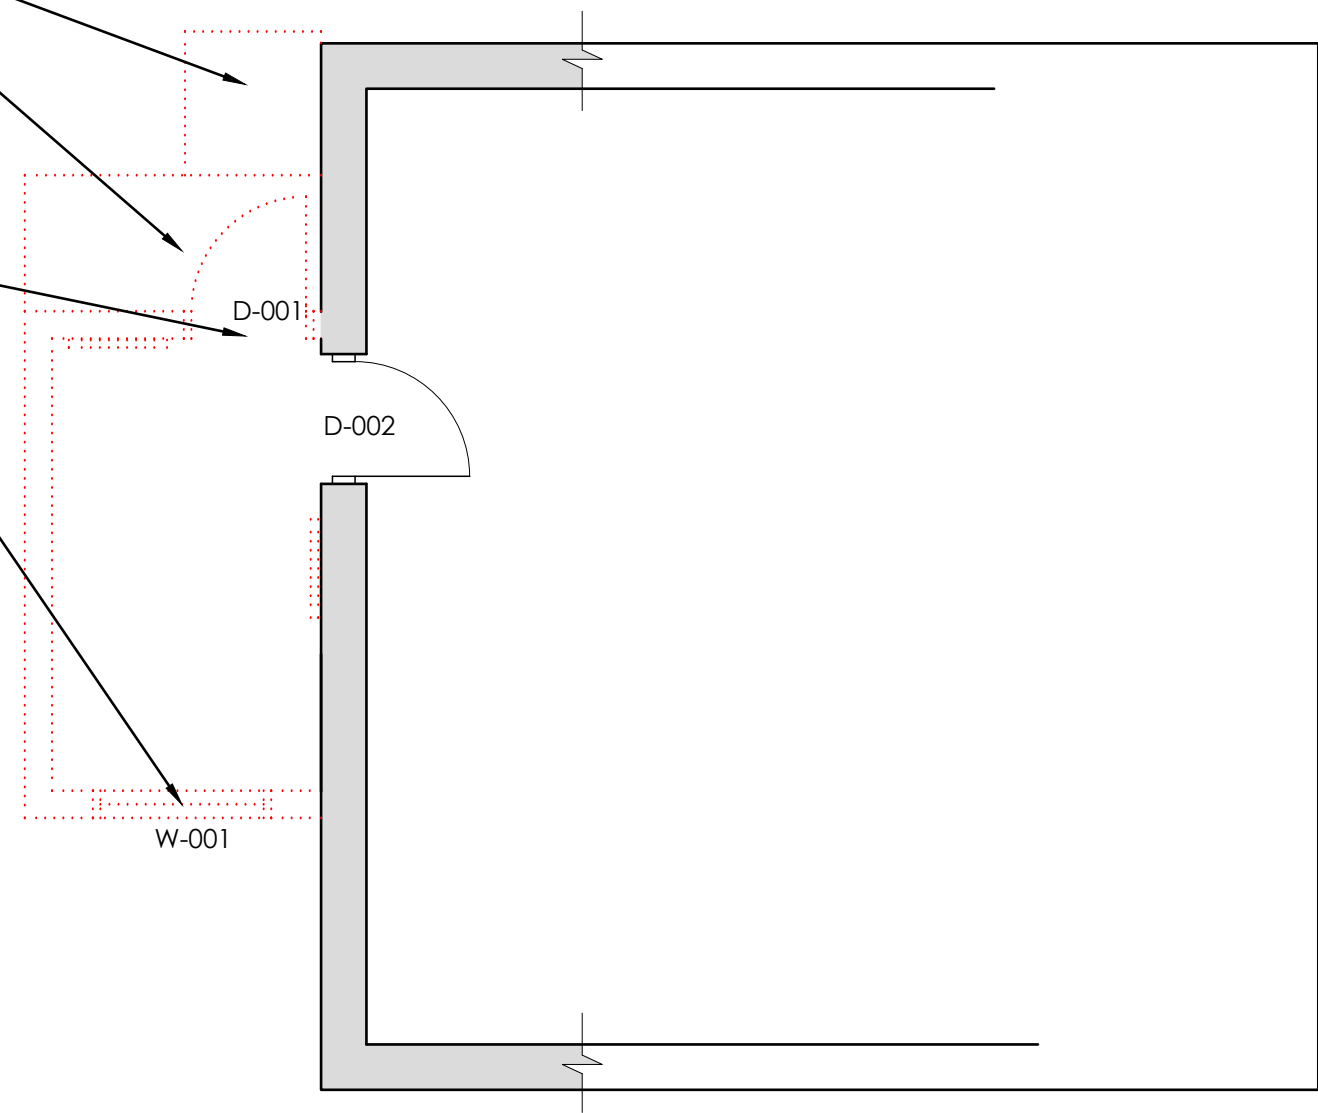

KEY

 To be Demolished

① Demolition Plan
Scale 1:50

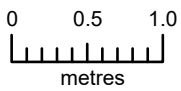

Revisions:



BAS Property Consultants Ltd
Suite 27, OVIC, Ocean Way, Southampton, SO14 3JZ
Tel: 02380 22 33 44

Project Title: 2 The Dr, West End, Southampton, SO30 3AN			
Drawing Title: Demolition Plan			
Client	Vivid Housing		
Dwg No:	150	Scale	1:50 @ A3
Drawn	FD	Date	May 2026

All dimensions are in millimeters and are to be checked on site.
Contact BAS with any queries and to report any discrepancies.