
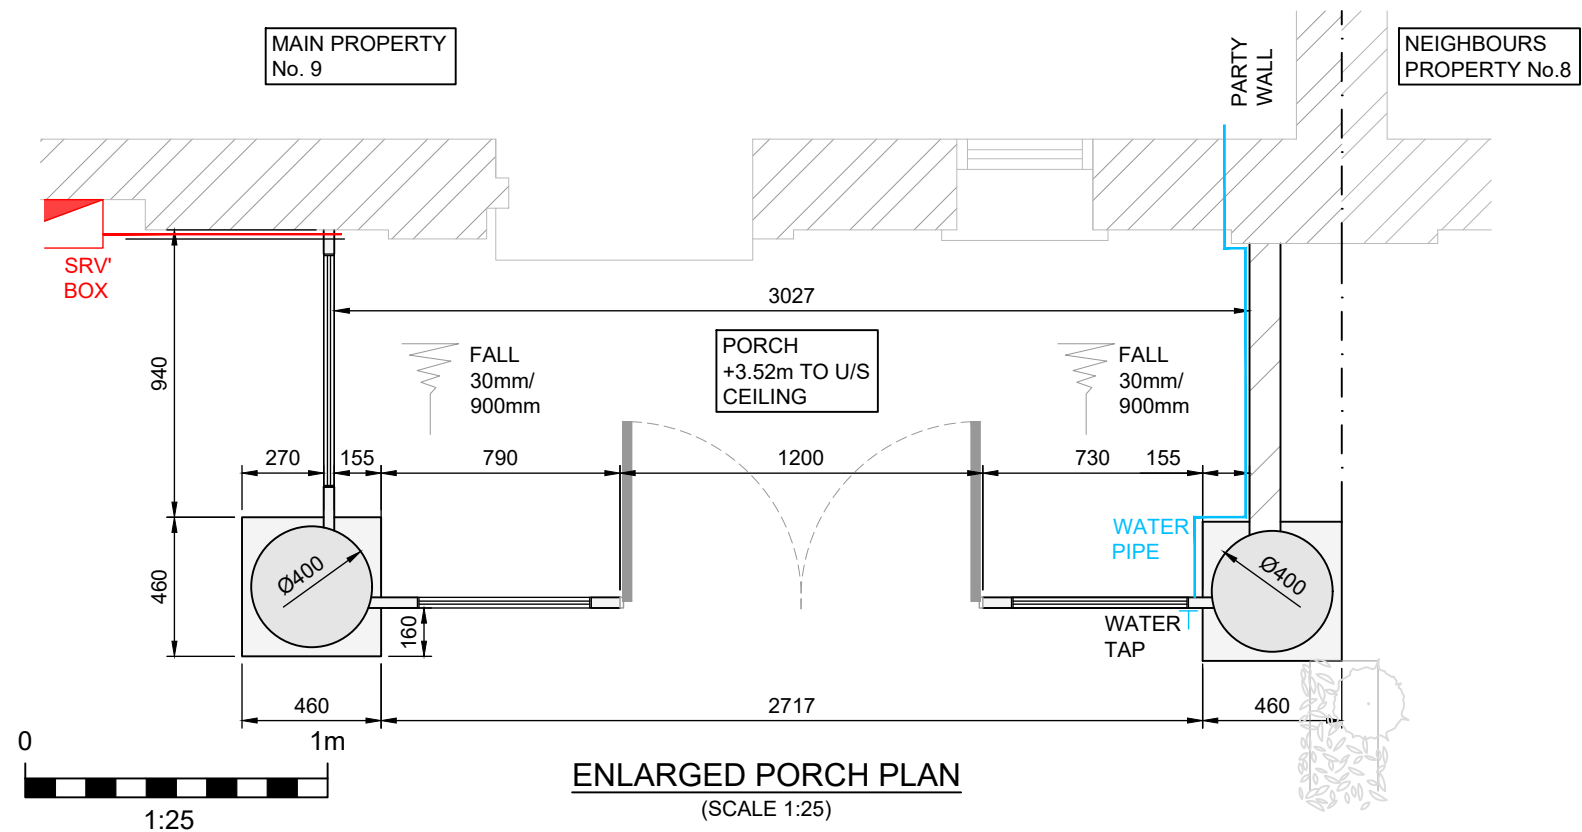


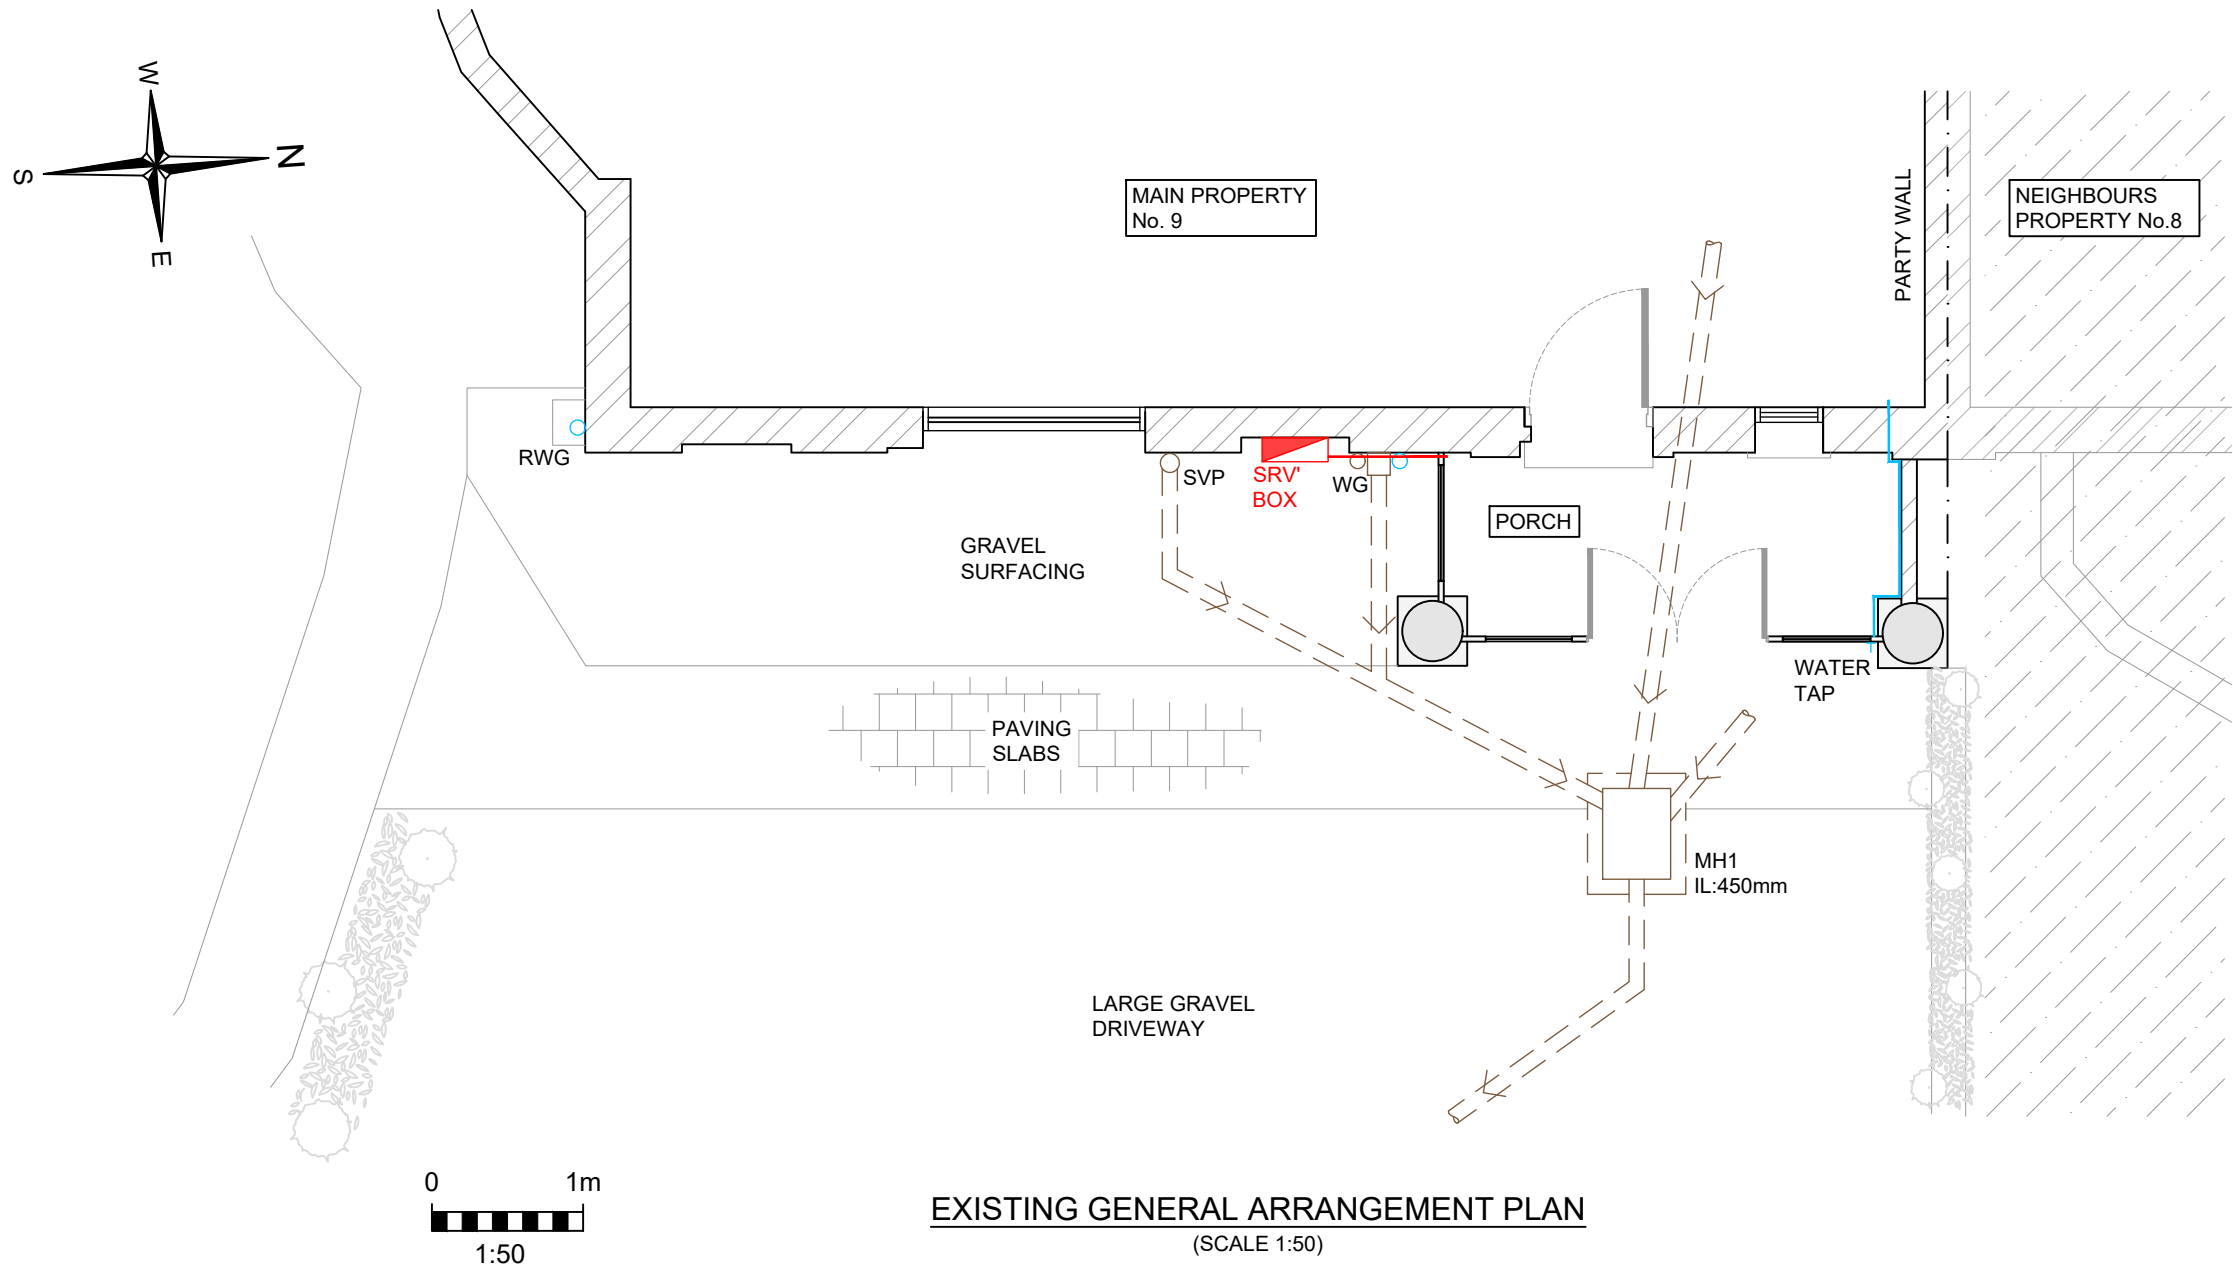

GENERAL NOTES:

1. THE COPYRIGHT OF THIS DRAWING IS VESTED IN THE ENGINEER AND MUST NOT BE COPIED OR REPRODUCED WITHOUT WRITTEN CONSENT.
2. DO NOT SCALE THIS DRAWING, EXCEPT FOR PLANNING PURPOSES. FOR DISCREPANCIES OR OMISSIONS CONTACT THE ENGINEER PRIOR TO WORK COMMENCING.
3. THIS DRAWING IS TO READ IN CONJUNCTION WITH ALL RELEVANT SPECIFICATIONS AND DRAWINGS ISSUED BY THE ENGINEER, ARCHITECT AND OTHER SPECIALISTS.
4. MATERIALS AND WORKMANSHIP ARE TO COMPLY IN ALL RESPECTS WITH CURRENT BRITISH STANDARD SPECIFICATIONS, BRITISH STANDARD CODE OF PRACTICE, AND BUILDING REGULATIONS.
5. THE CONTRACTOR IS TO CHECK AND VERIFY ALL BUILDING AND SITE DIMENSIONS, LEVELS AND SEWER INVERT LEVELS AT CONNECTION POINTS BEFORE WORK COMMENCES.

KEY:

- EXISTING STORM DRAINAGE
- PROPOSED STORM DRAINAGE
- EXISTING FOUL DRAINAGE
- PROPOSED FOUL DRAINAGE
- RWP - RAIN WATER PIPE
- GP - GULLY POT
- SVP - SOIL VENT PIPE

HAZARD NOTES:

1. LOCATION OF INCOMING/OUTGOING SERVICES AND DRAINS ARE APPROXIMATE: SITE OPERATIVES TO ASCERTAIN AN ACCURATE LOCATION OF SERVICES BASED ON SITE OBSERVATIONS. THE WORKING AREA TO BE CAT SCANNED BEFORE BREAKING GROUND. MEASURES TO BE PUT IN PLACE TO LIMIT RISK OF DAMAGE TO DRAINS.

C1	CONSTRUCTION ISSUE	09.01.26	JJ	MS
Issue	Description	Date	By	Chk
The Chapel, Barnsley Hall Road, Bromsgrove, Worcestershire B61 0SZ		 Shire		
t : 01527 579933 e : info@shire-uk.com w : www.shire-uk.com				
Client				
CRAWFORDS - 1786104 - HENDERSON				
Project				
9 GREYLADYES, SCHOOL ROAD, BURSELDON, SOUTHAMPTON, SO31 8BX				
Drawing Title				
EXISTING GENERAL ARRANGEMENT PLAN FOR AFFECTED PORCH				
Drawing Status				
CONSTRUCTION				
Scale at A3 AS SHOWN		Drawn By JJ		Checked By MS
Job No SS-26-14845		Drawing No D001		Revision C1
© THIS DRAWING IS COPYRIGHT AND MUST NOT BE REPRODUCED				