

For Planning Purposes
Purposes Only


Not to be used for Construction

Notes:


Do not scale from this drawing unless for the purposes of Local Planning Authority Approval. Please verify that the information is correctly printed to scale by checking the control bar.

This drawing must be read in conjunction with all other contract drawings and documentation. It is the contractors responsibility to ensure full compliance with the Building Regulations. Any discrepancies to be reported immediately. If in doubt, ask.

This drawing is copyright of Hebden Design Studio Ltd © 2026 and shall not be reproduced nor used for any other purpose without written permission. All rights reserved.

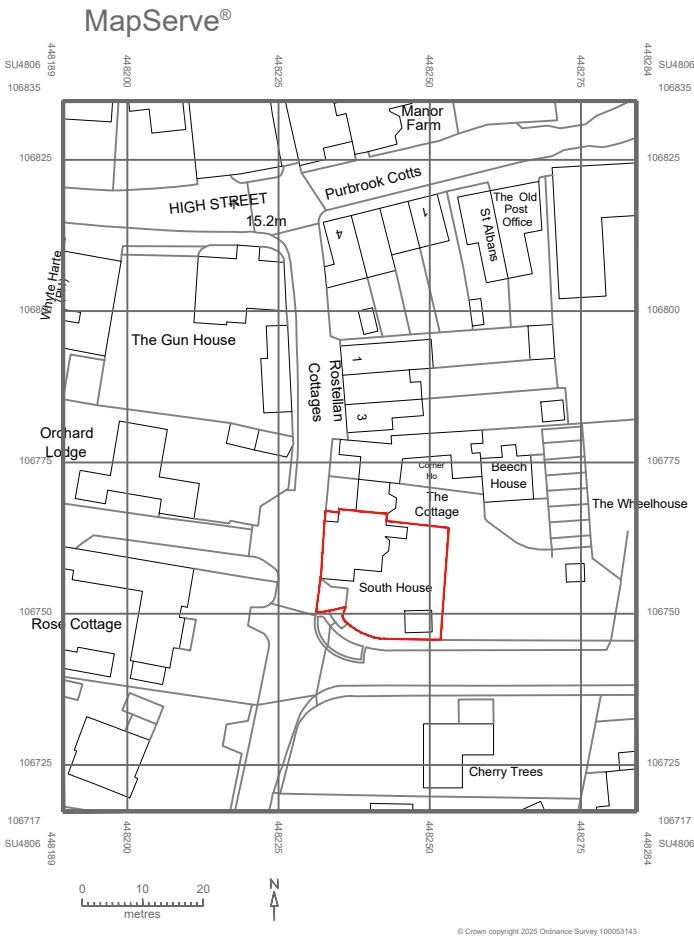

Location Plan - Scale 1:1250 @ A3

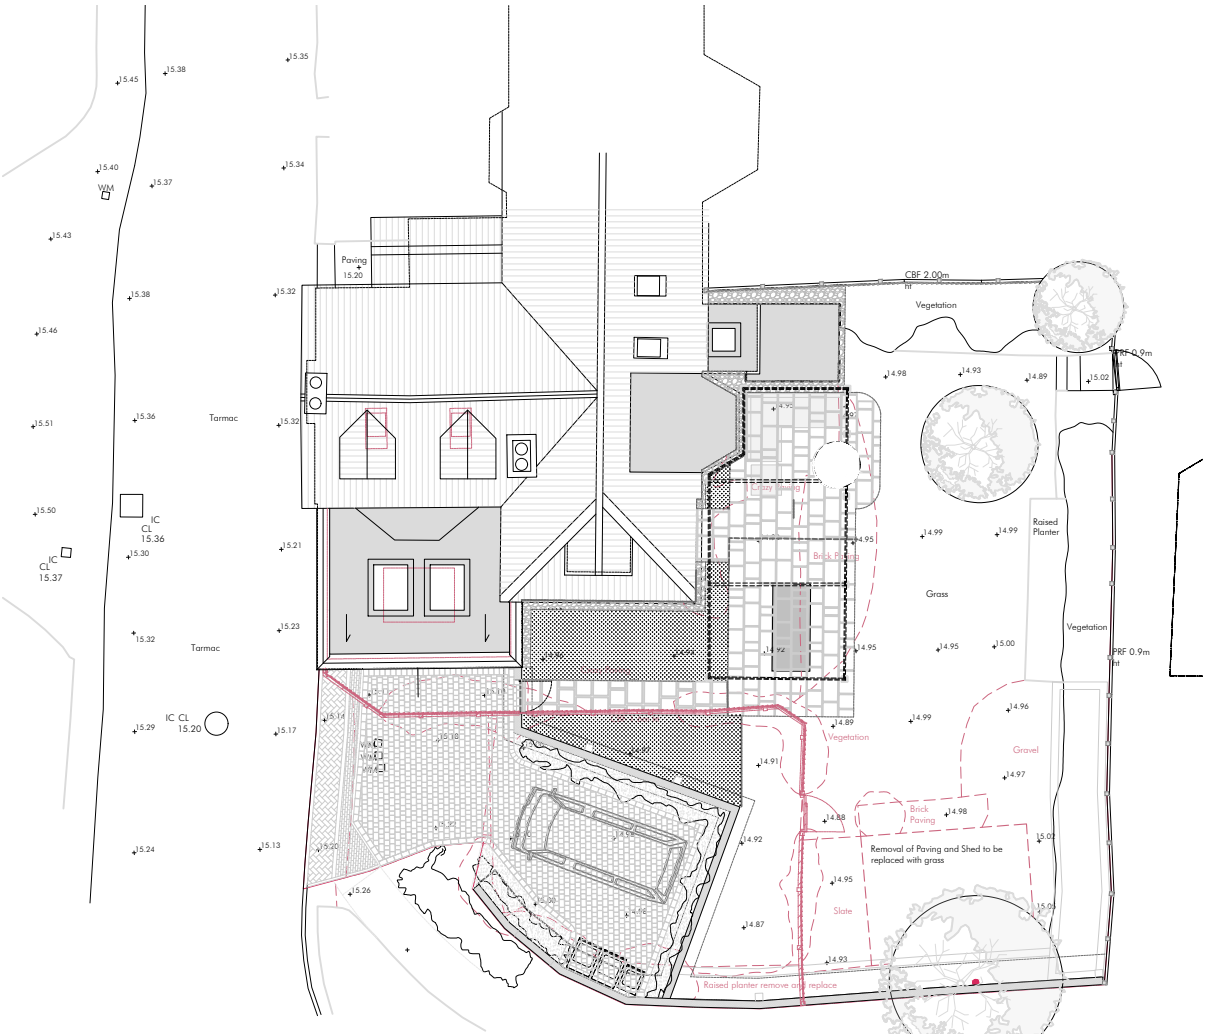


Block Plan - Scale 1:200 @ A3
Red dashed lines indicate existing fabric removal

Rev	Date	Description
-----	------	-------------

Hebden design studio

The Studio @ Lavant House
West Lavant, Chichester
PO18 9AB
01243 974969
hello@hebdendesignstudio.com
www.hebdendesignstudio.com

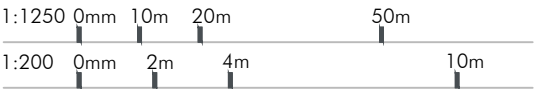

Drawing No.
3.000

Current Revision
00

Drawing
Location and Block Plan

Project
South House - Hamble Le Rice

Project No. 2509
Scale 1:1250 & 1:200 @ A3