



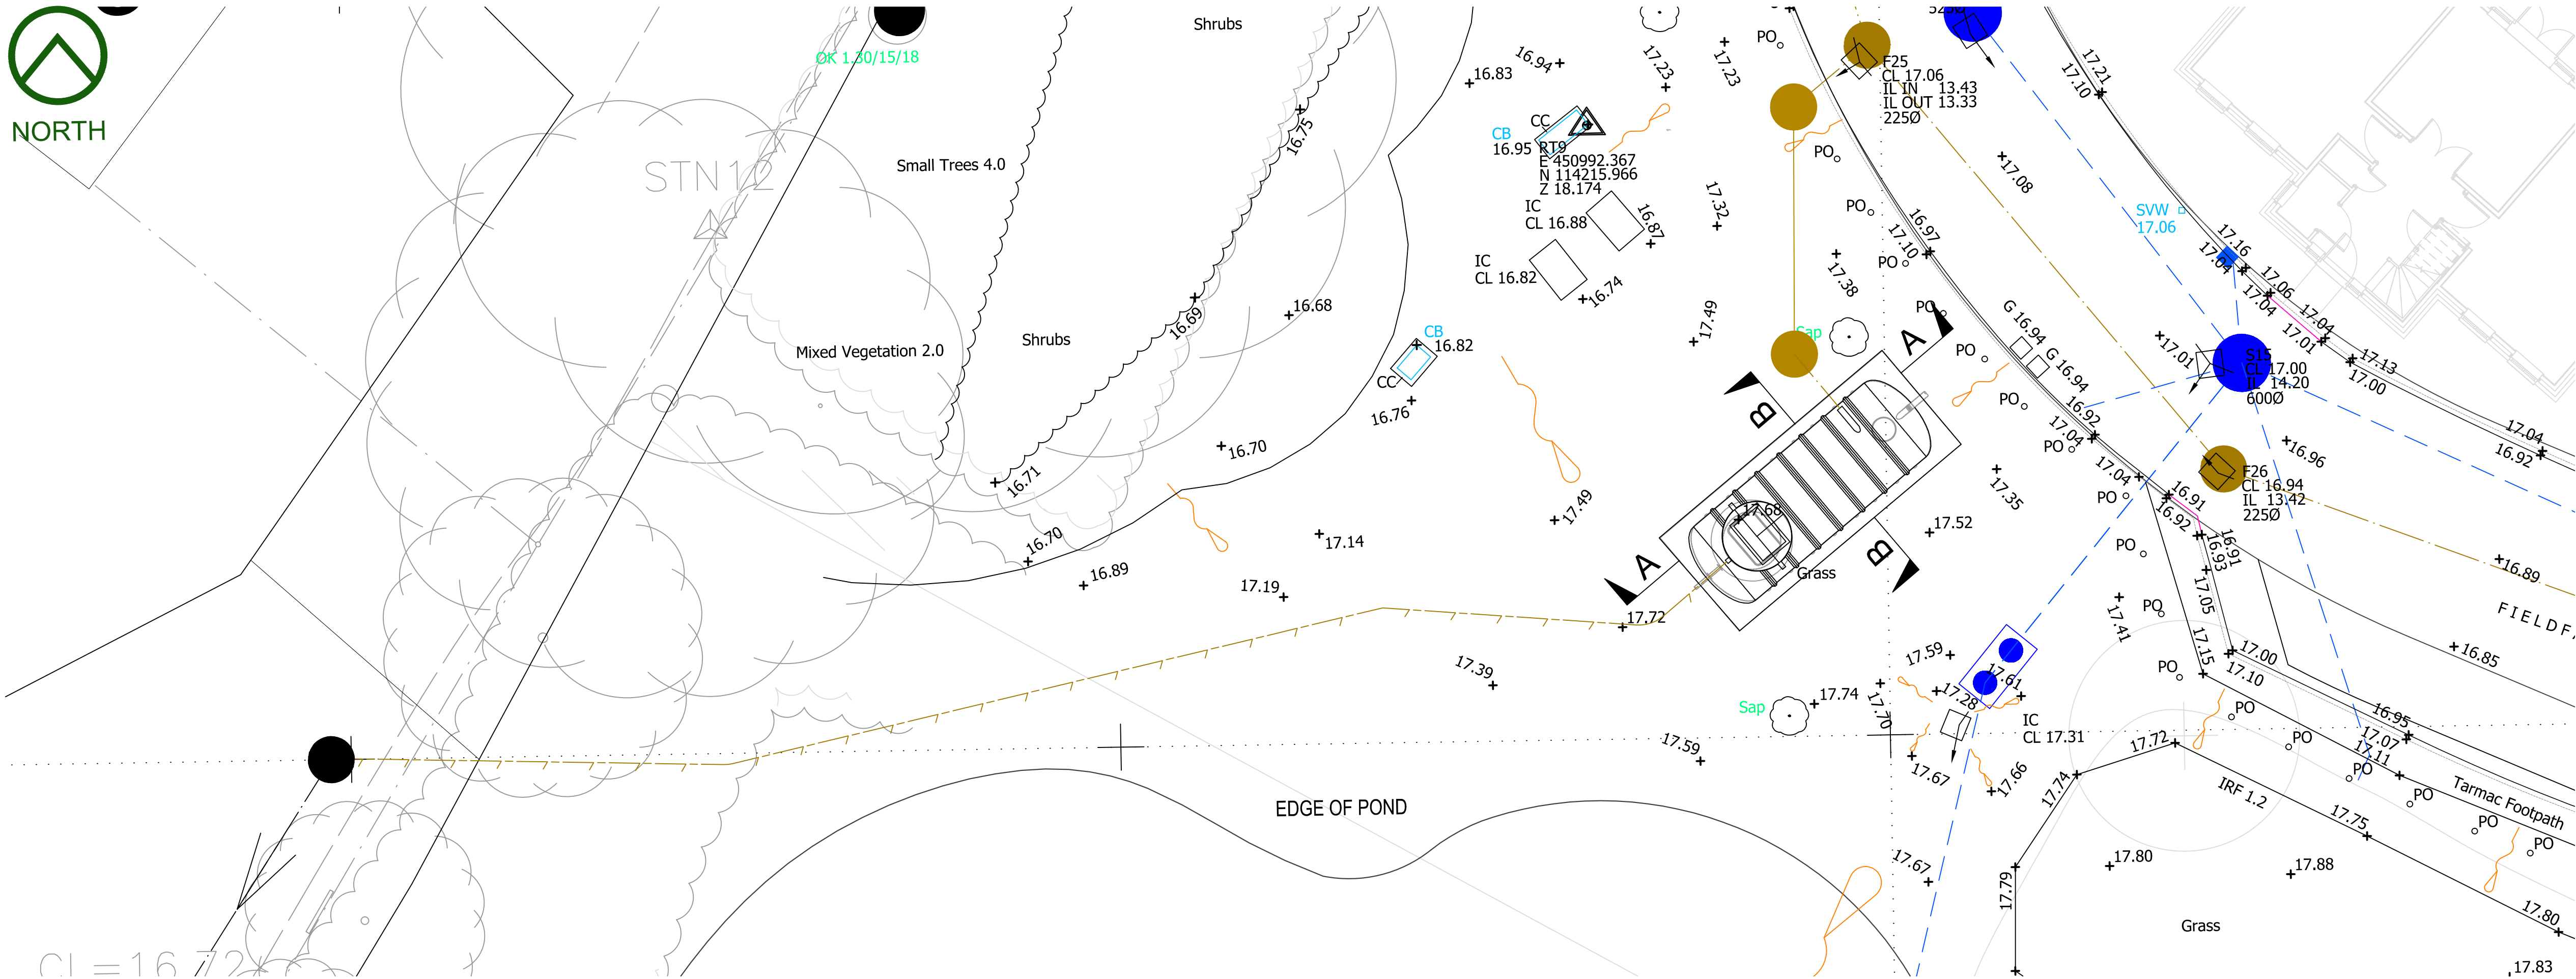


PUMP LOCATION PLAN
(SCALE 1:100)


REVISIONS				
Rev	Description	Revised By	Checked By	Date
A	Sections A-A and B-B added.	-	AT	10/08/2026

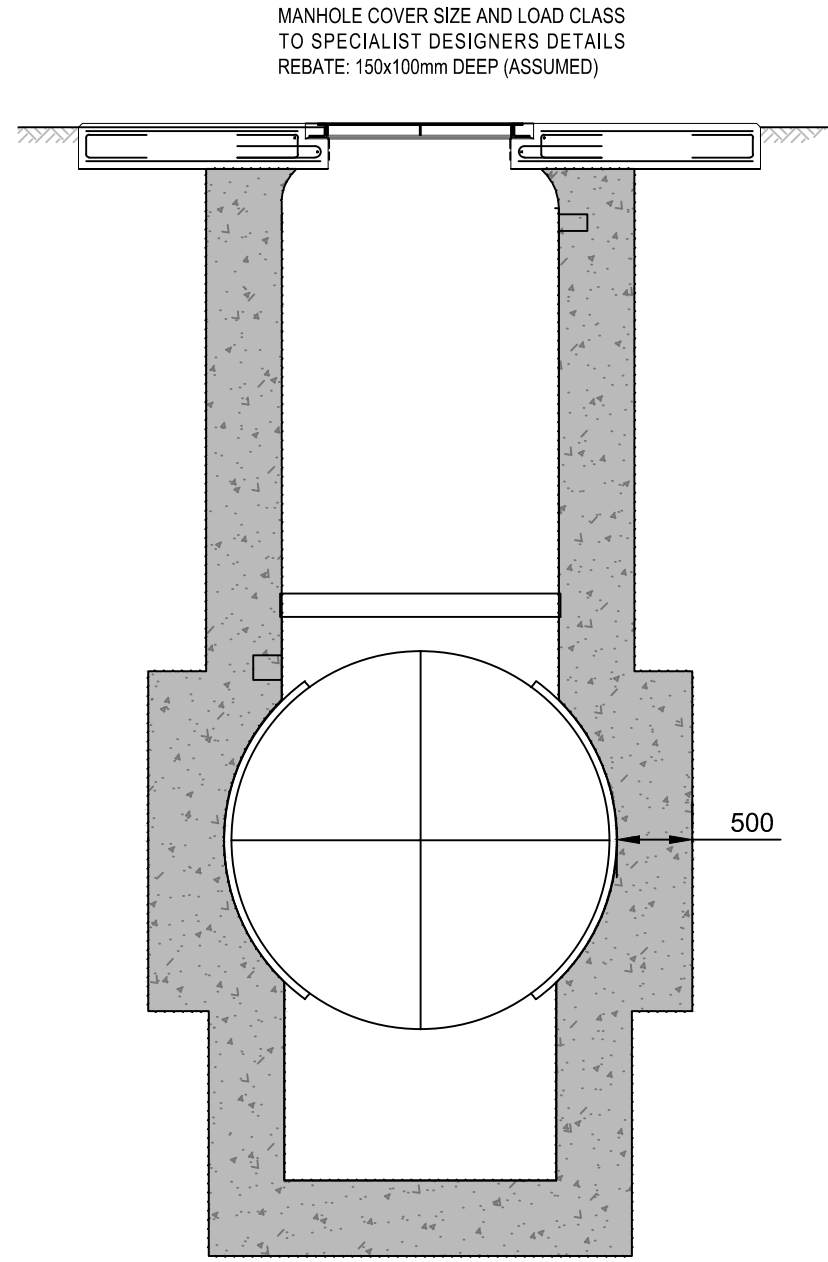


SECTION B-B
(SCALE 1:50)

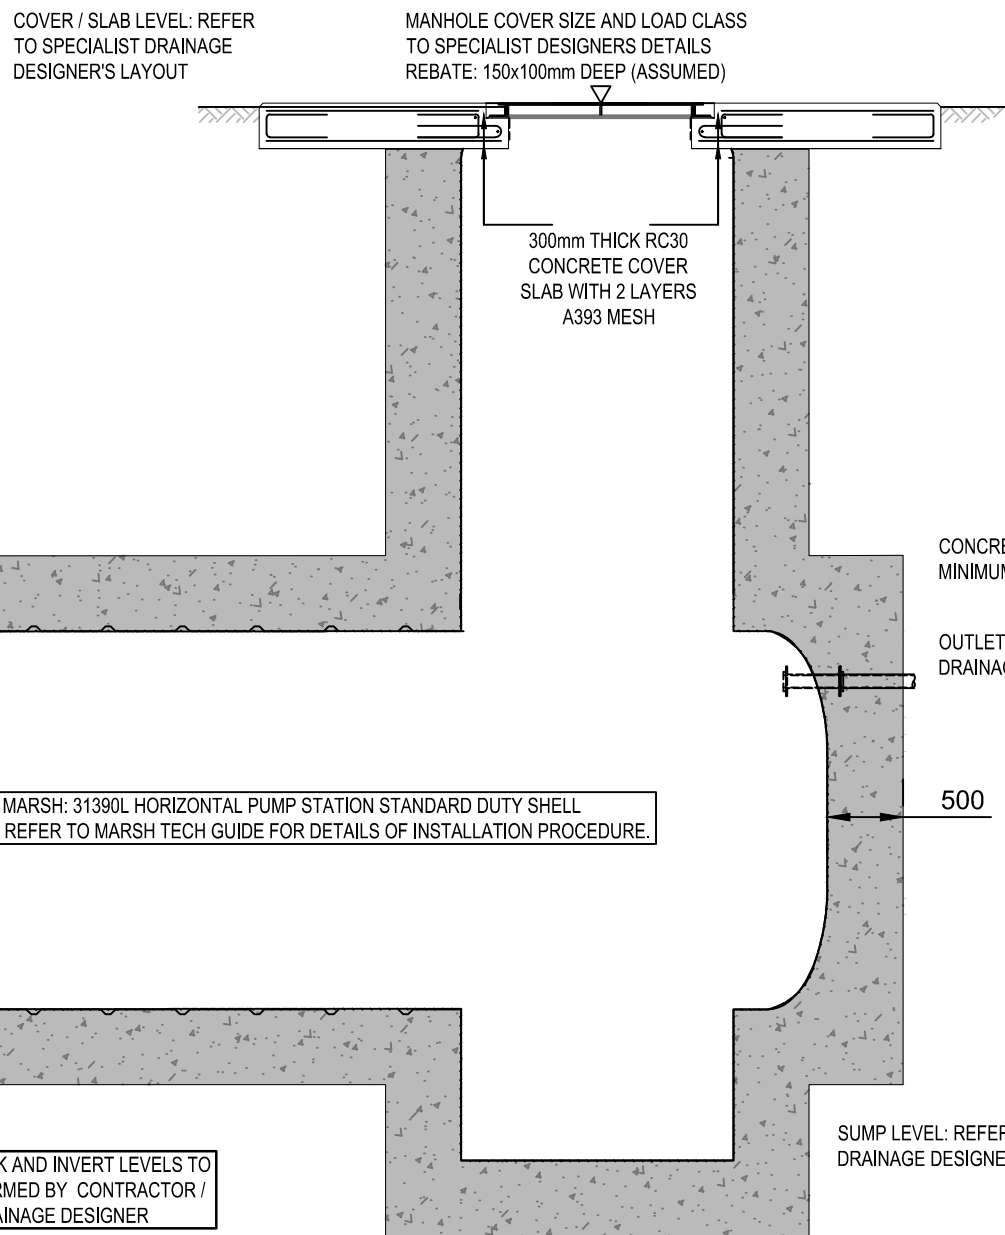

SECTION A-A
(SCALE 1:50)

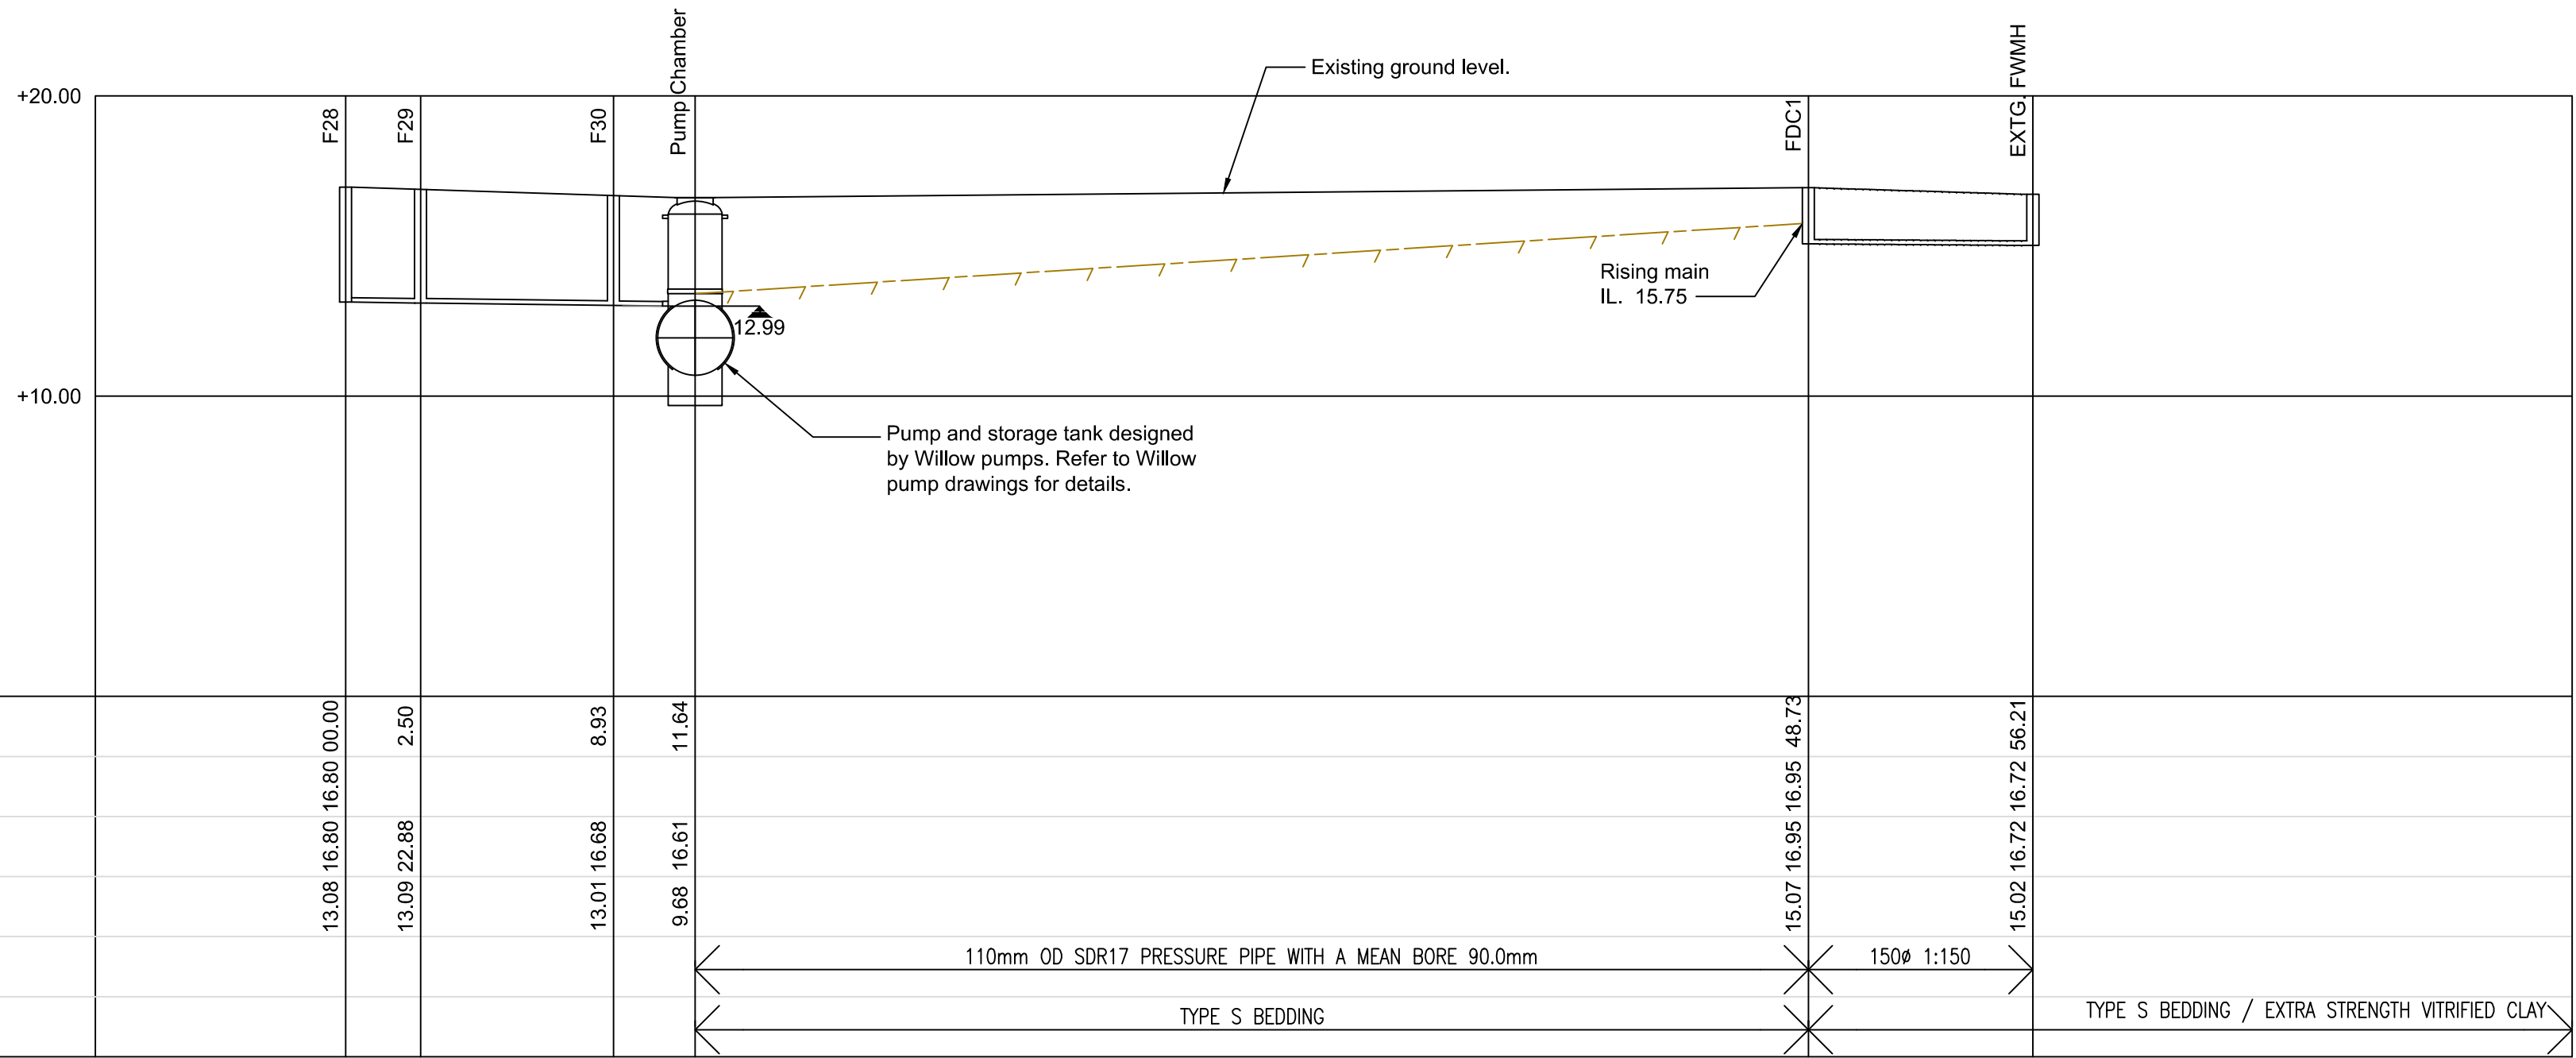

Longitudinal section along foul water sewer pump station - existing FWMH
(SCALE 1:200)

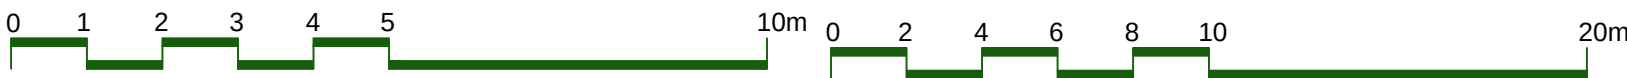

FOR INFORMATION

SCALE	DATE	DRAWN	CHECKED
As shown	July 2026	AT	JC

DRAWING TITLE
Maddoxford Phase 1
Plan & Long Section of
Proposed Pump Station

