


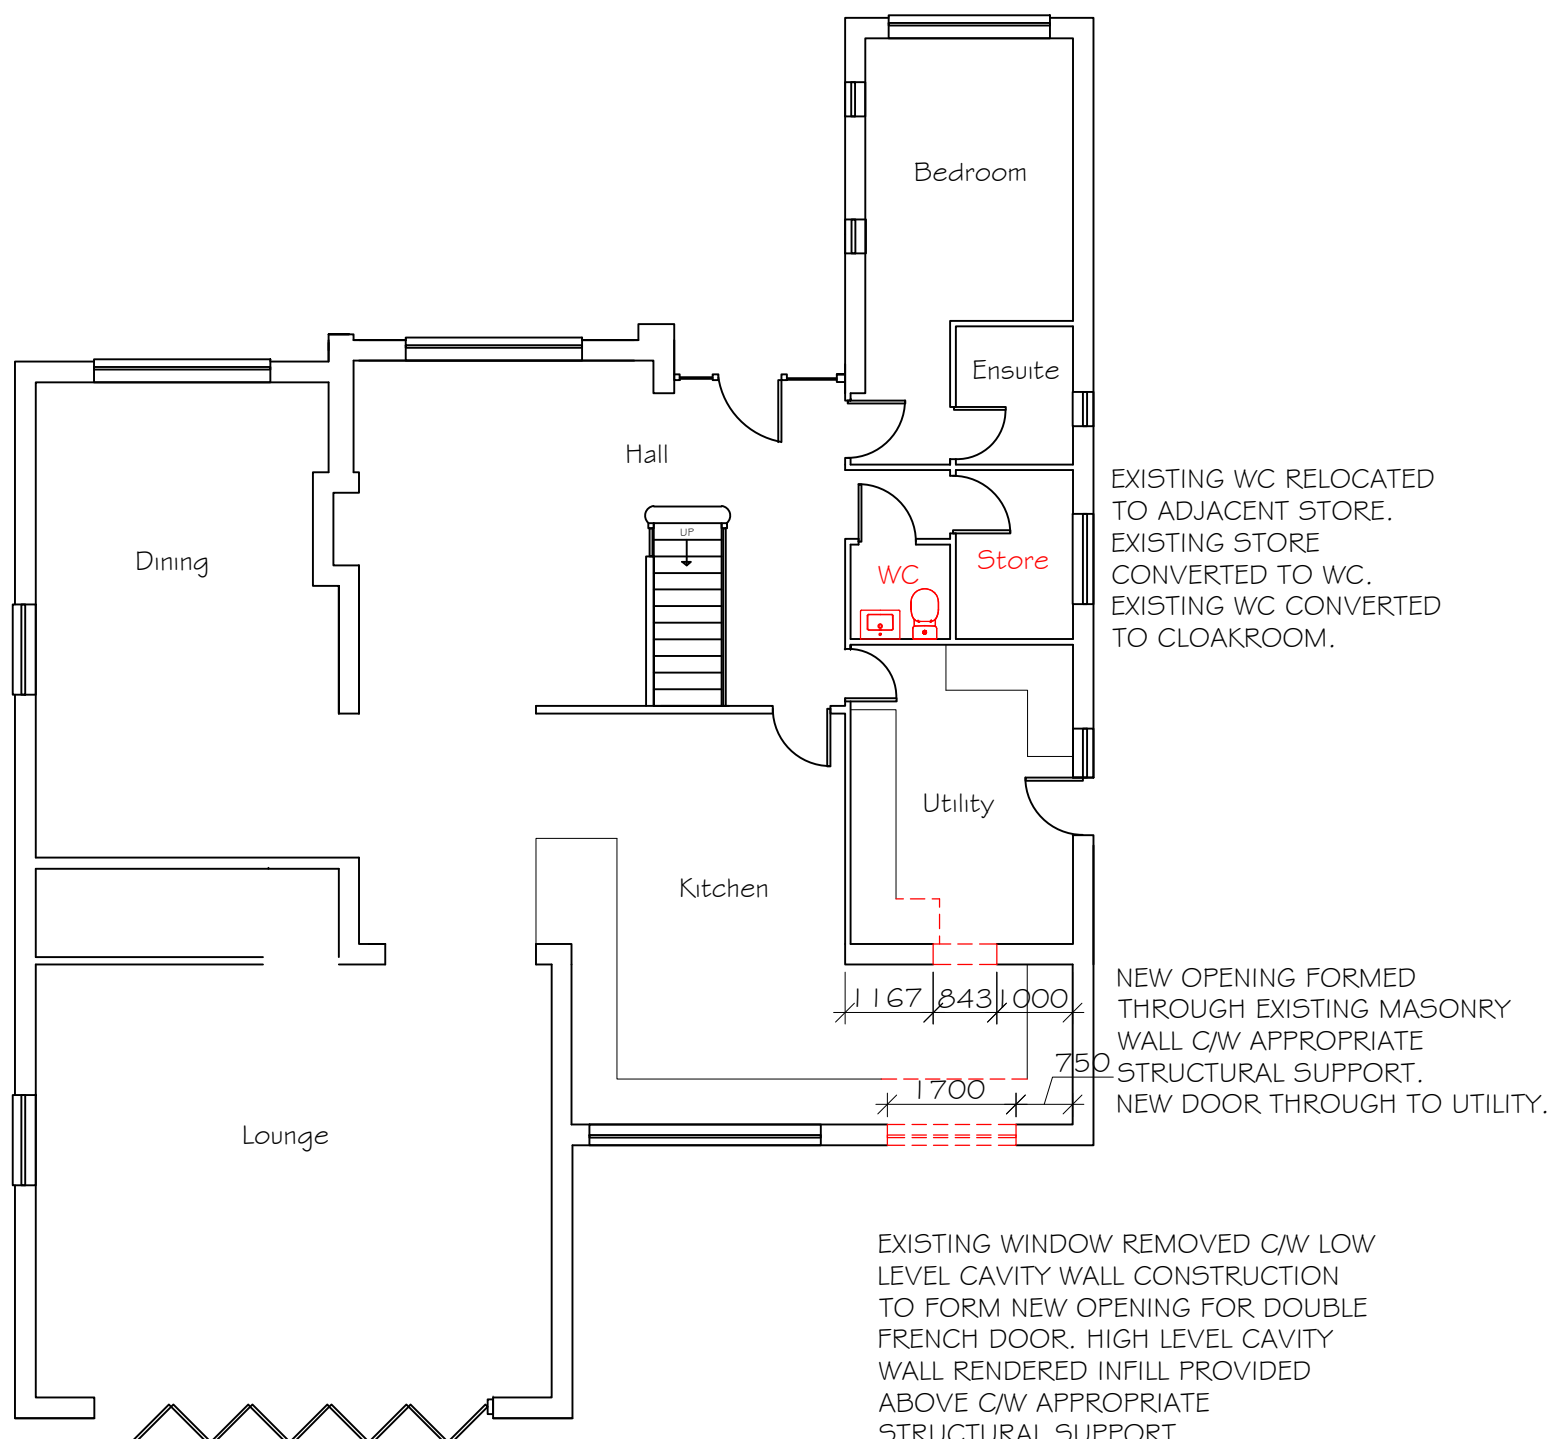


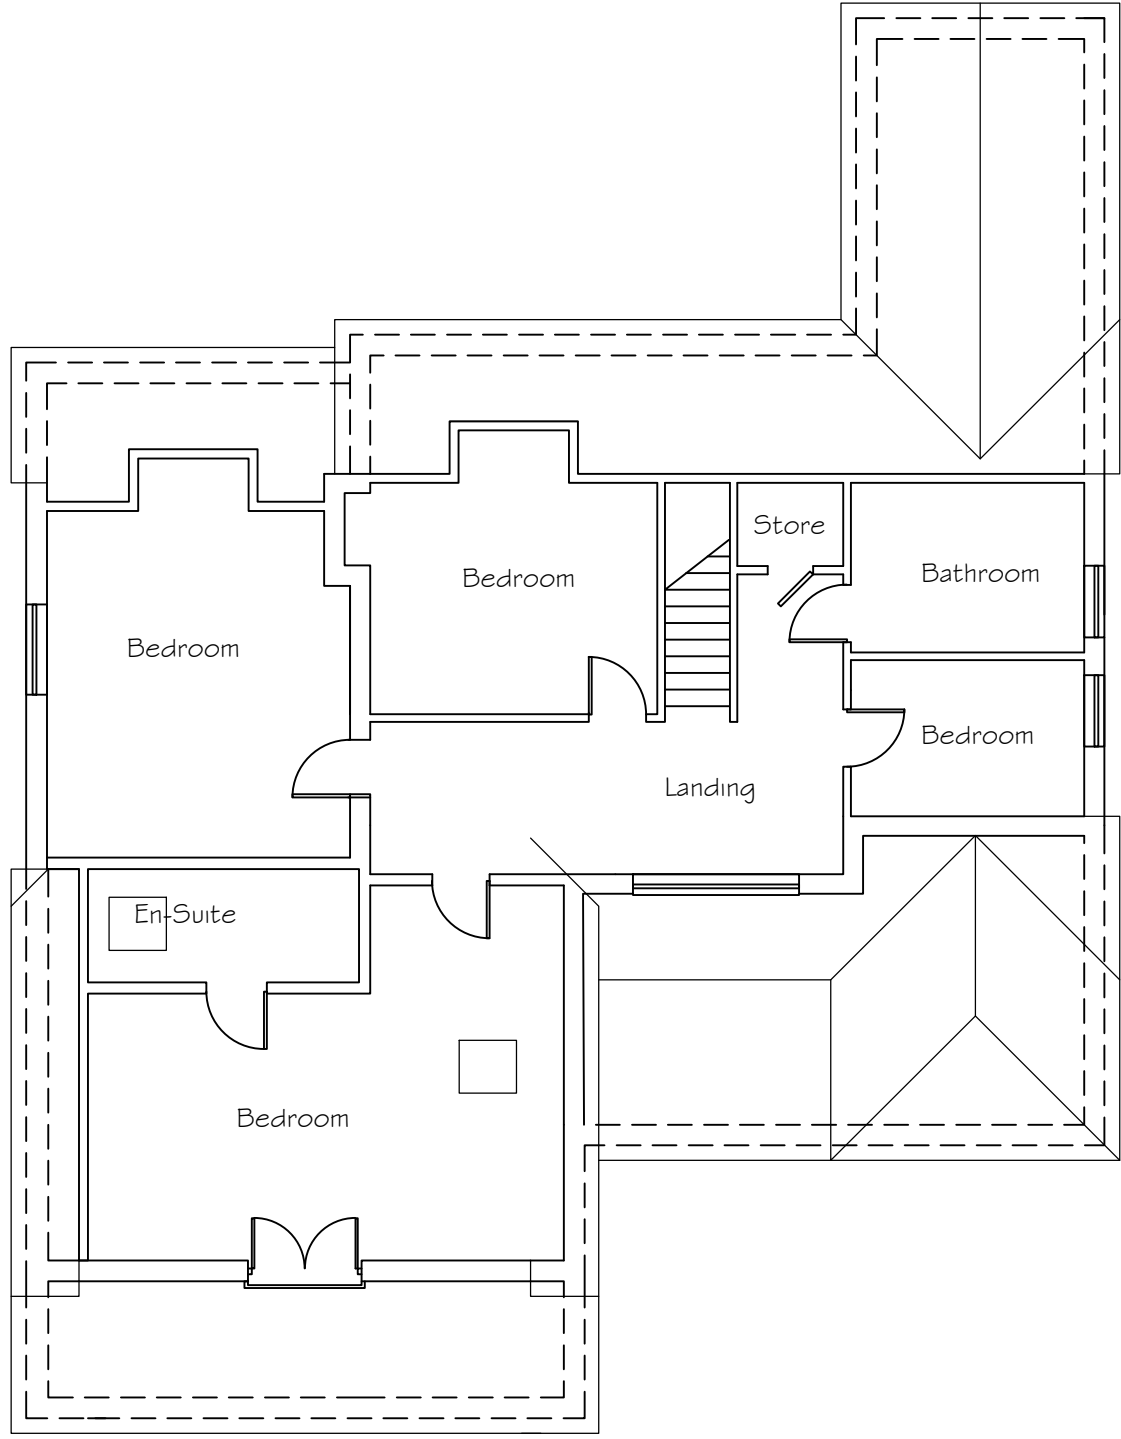



Ground Floor Layout 1:100

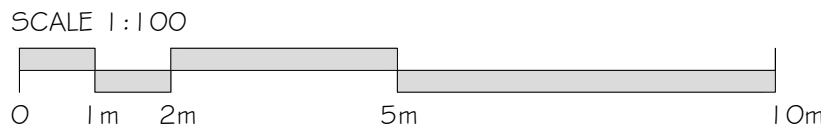

First Floor Layout 1:100

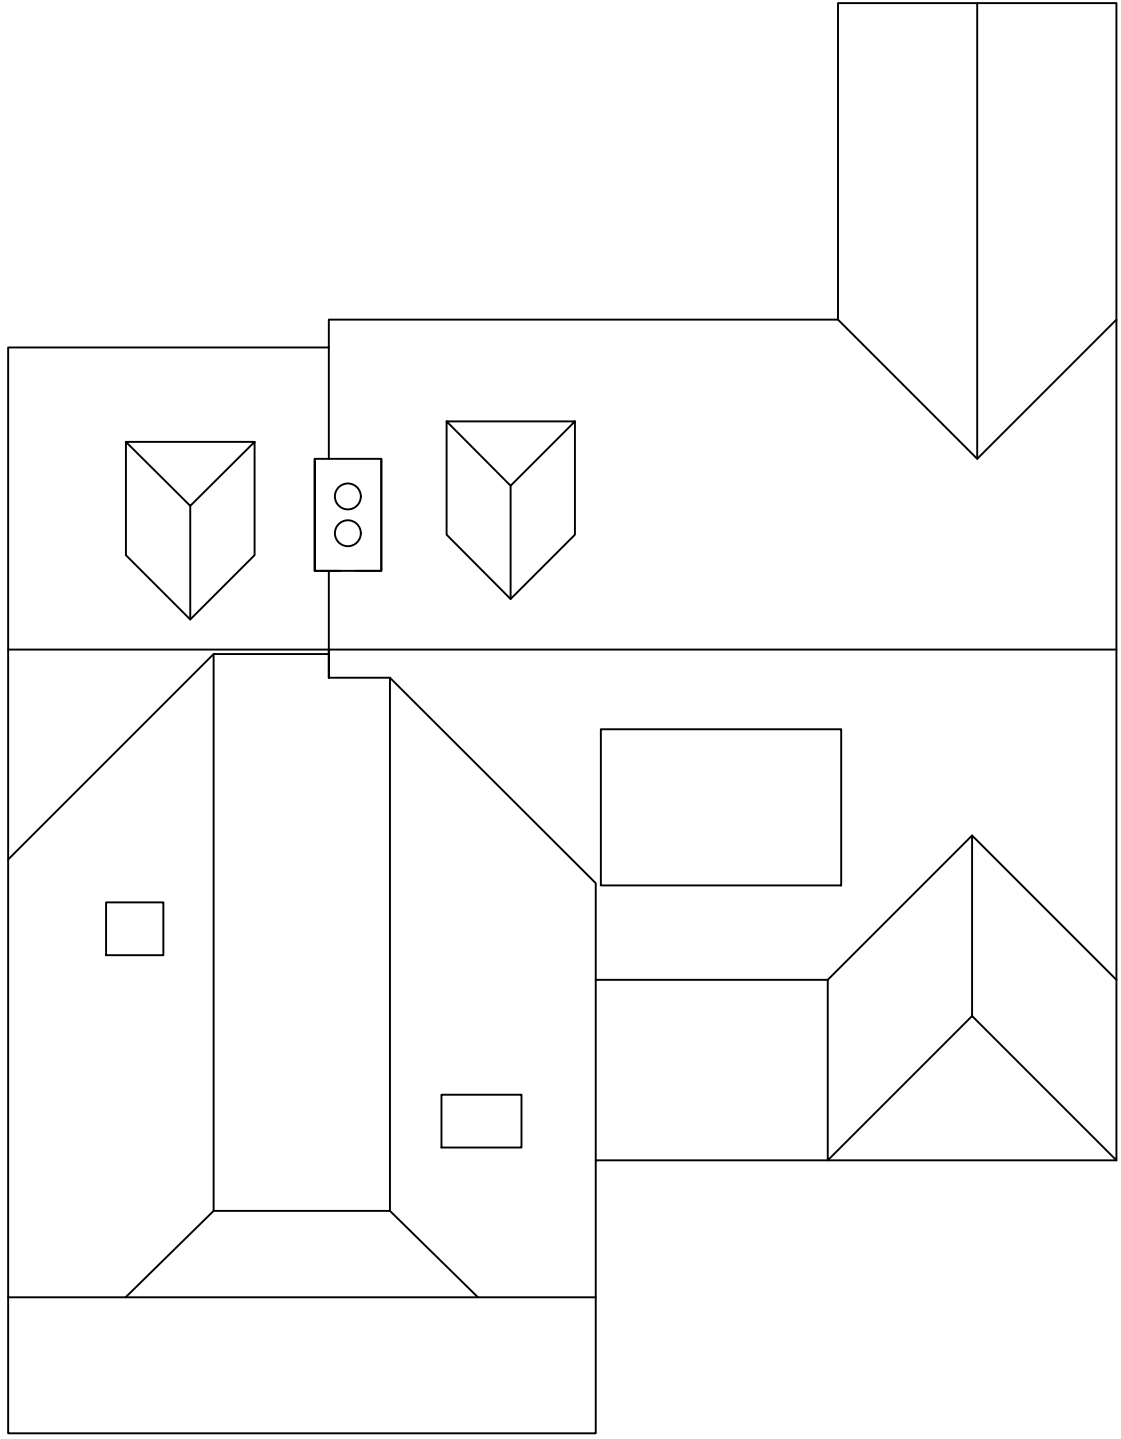

Roof Layout 1:100

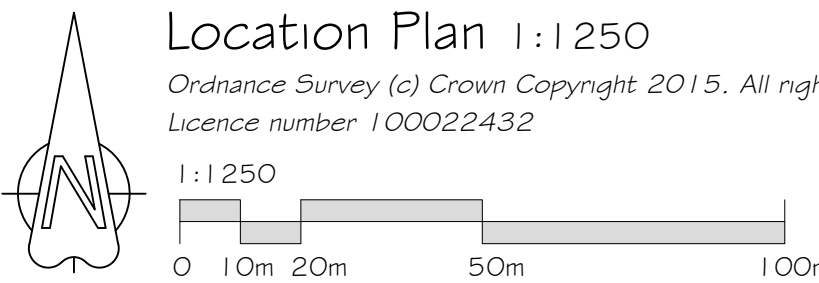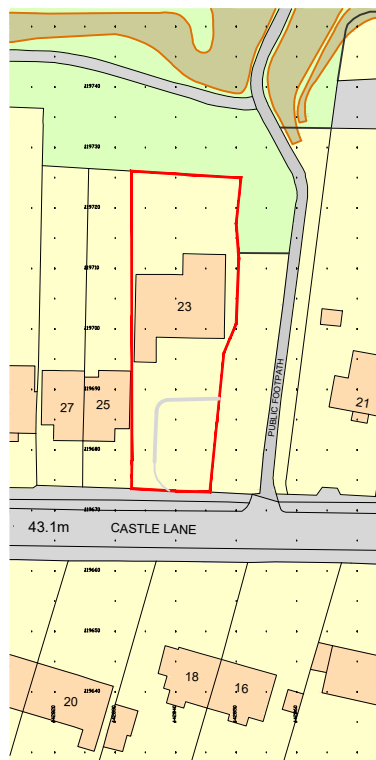


South (front) Elevation 1:100



East (side) Elevation 1:100






North (rear) Elevation 1:100

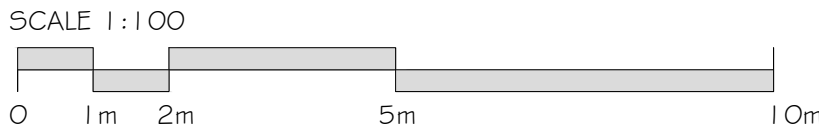


EXISTING WINDOW REMOVED C/W LOW LEVEL CAVITY WALL CONSTRUCTION TO FORM NEW OPENING FOR DOUBLE FRENCH DOOR. HIGH LEVEL CAVITY WALL RENDERED INFILL PROVIDED ABOVE C/W APPROPRIATE STRUCTURAL SUPPORT. NEW FRENCH DOORS FROM KITCHEN INTO GARDEN, HEAD HEIGHT TO MATCH ADJACENT BI-FOLD DOORS. EXISTING KITCHEN WORKTOP/ CABINETRY ADJUSTED TO SUIT.



West (side) Elevation 1:100

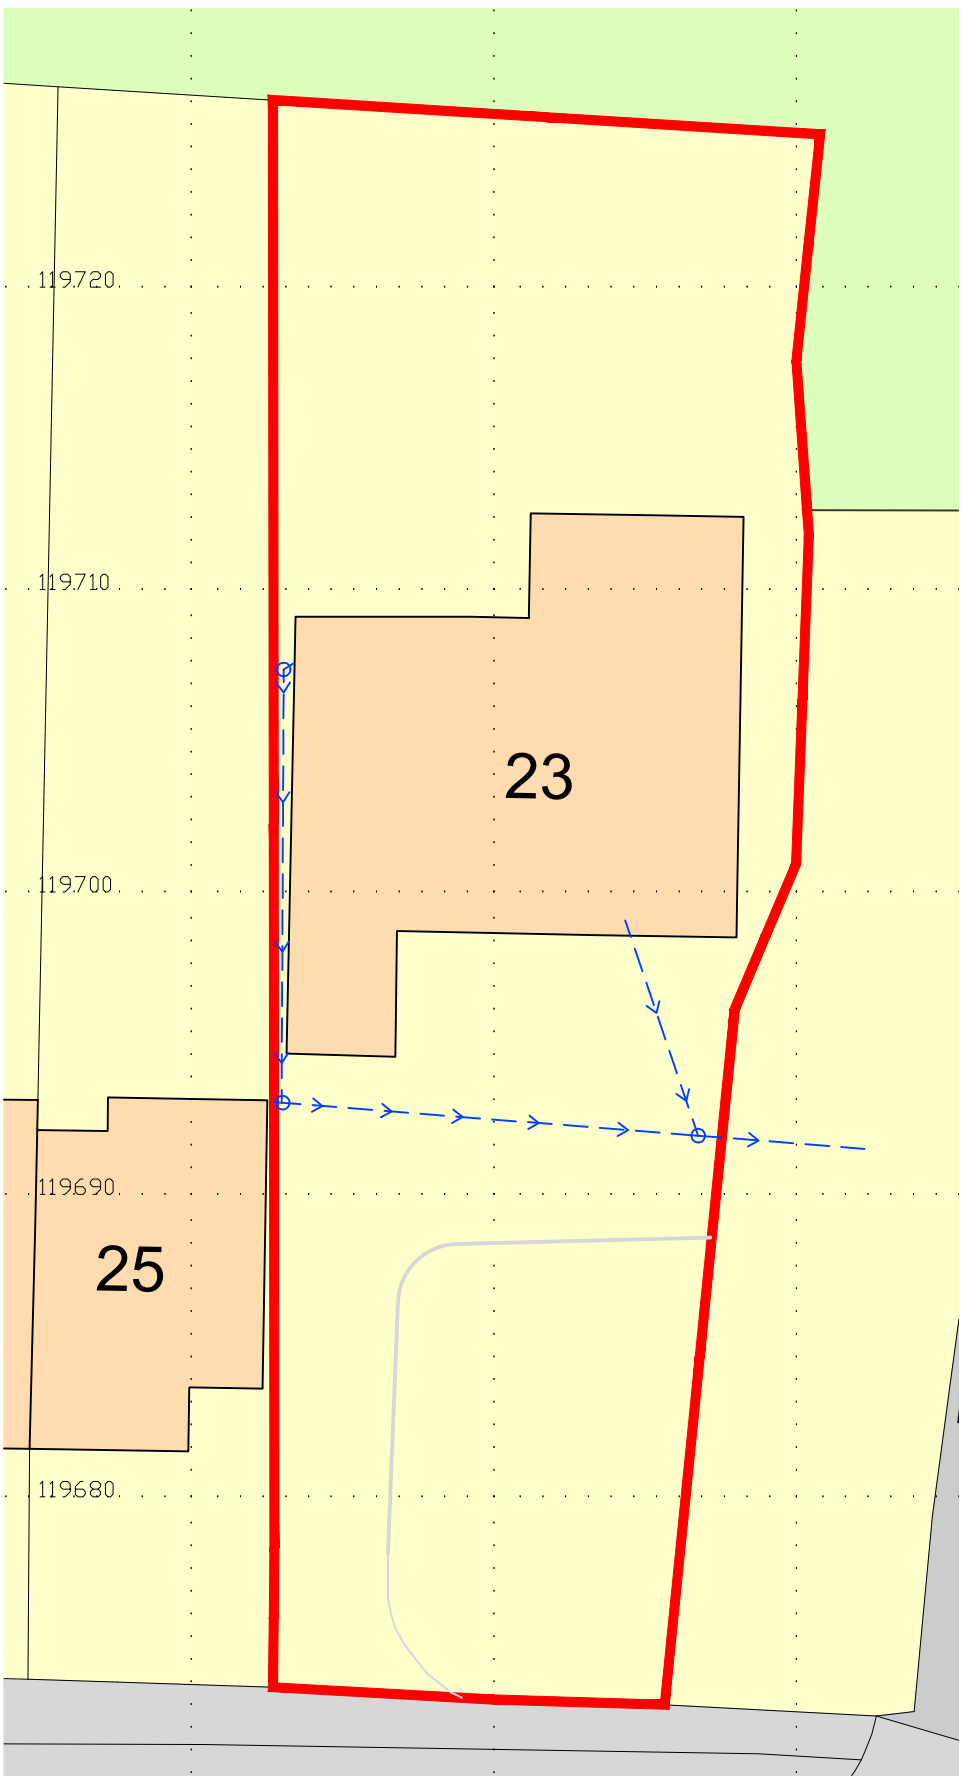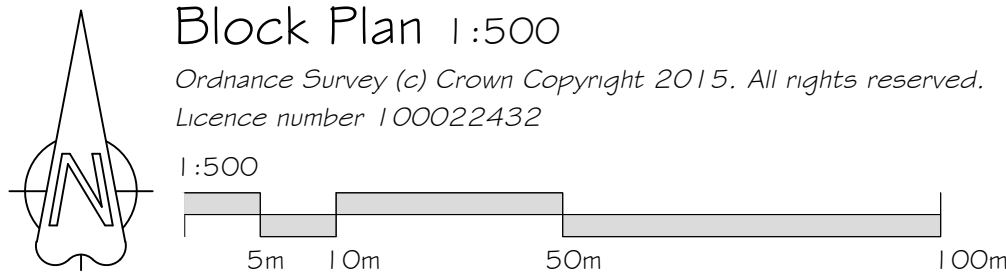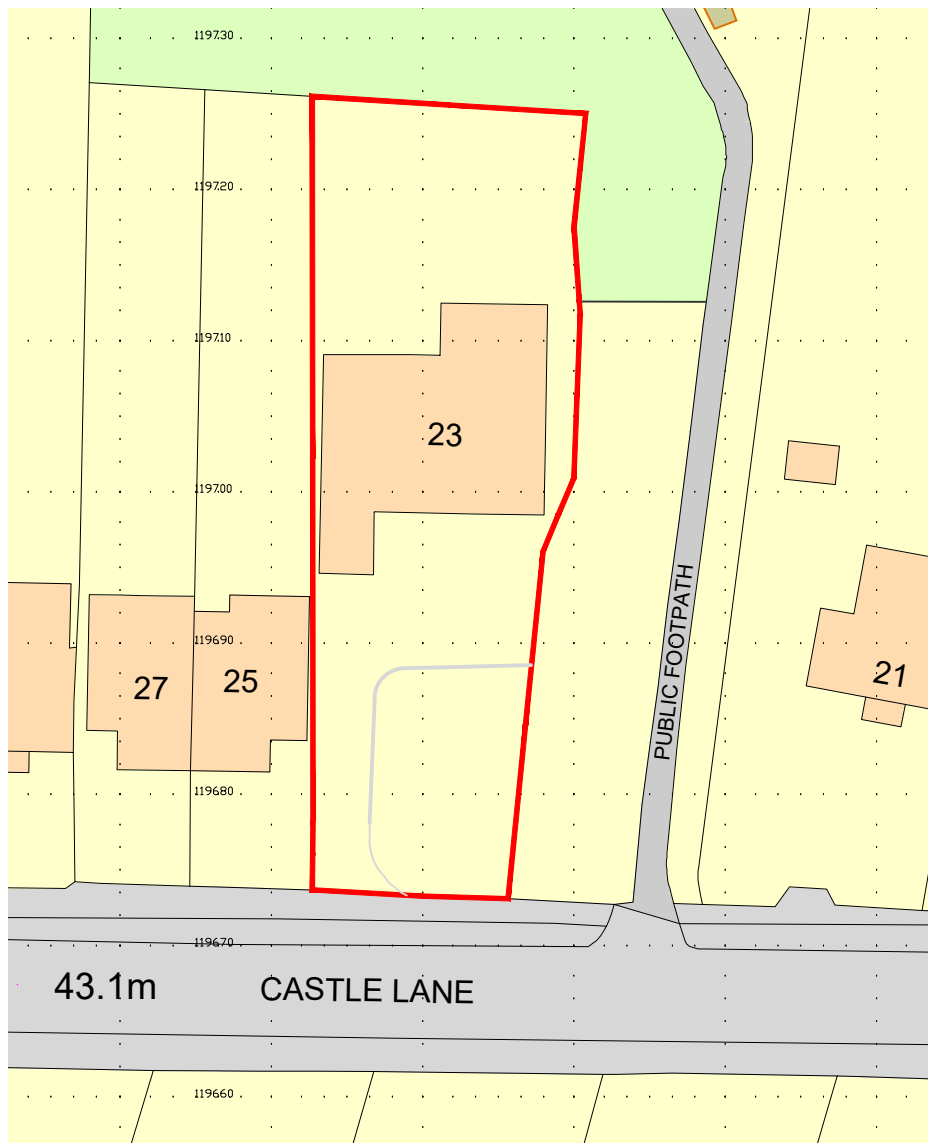

Block Plan 1:250 showing foul drainage

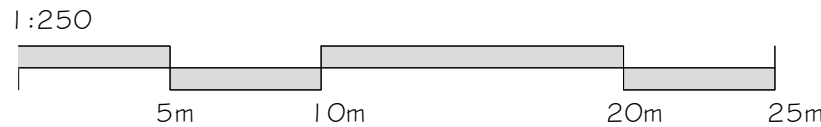

PLANNING

client Mr Douglas Gray

project 23 Castle Lane, Chandlers Ford, Eastleigh, SO53 4AH

title EXISTING PLANS

date

July '26

scale/paper size

As shown @ A1

job no.

26-01

dwg. no.

01

rev. no.

P1

file 23 Castle Lane - Planning_July26