
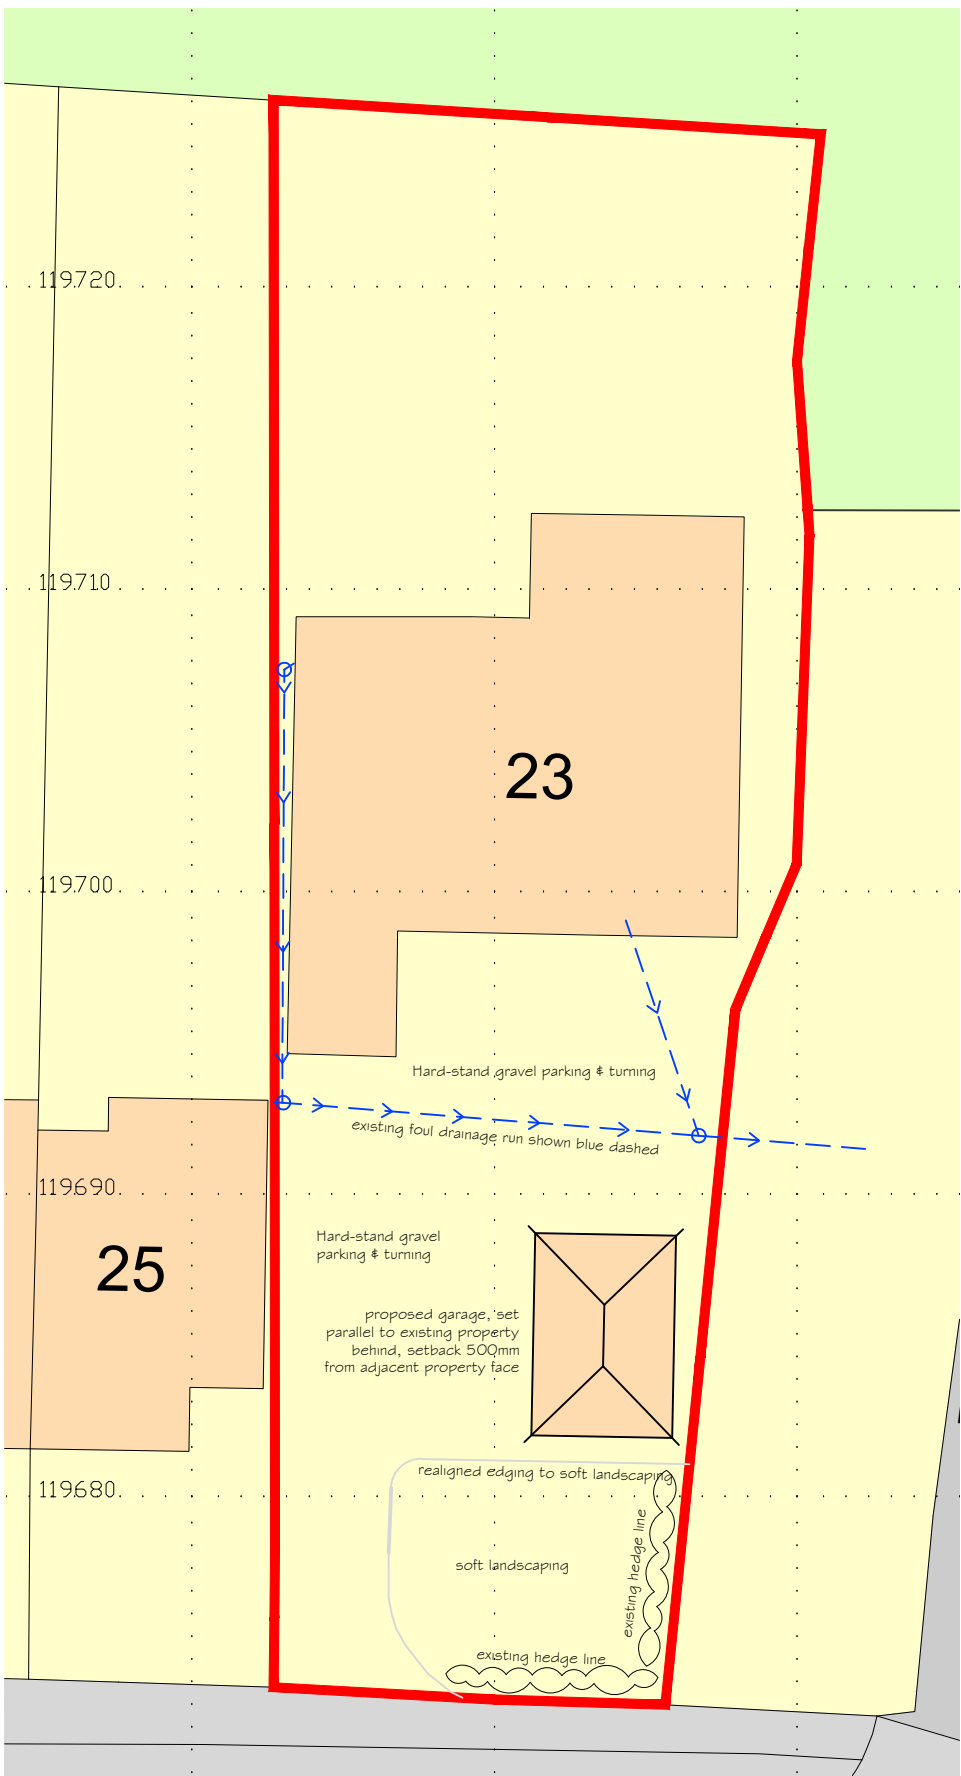
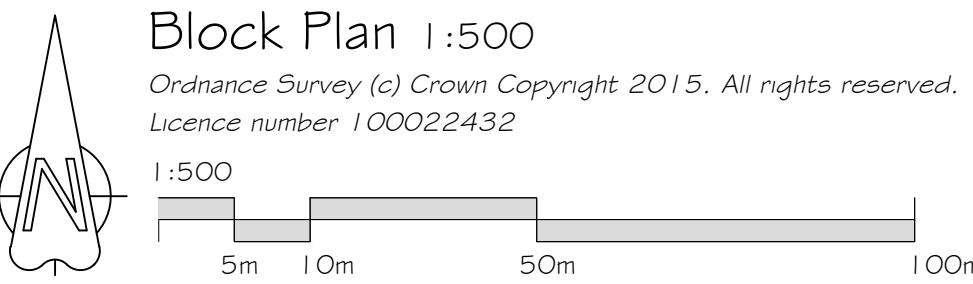
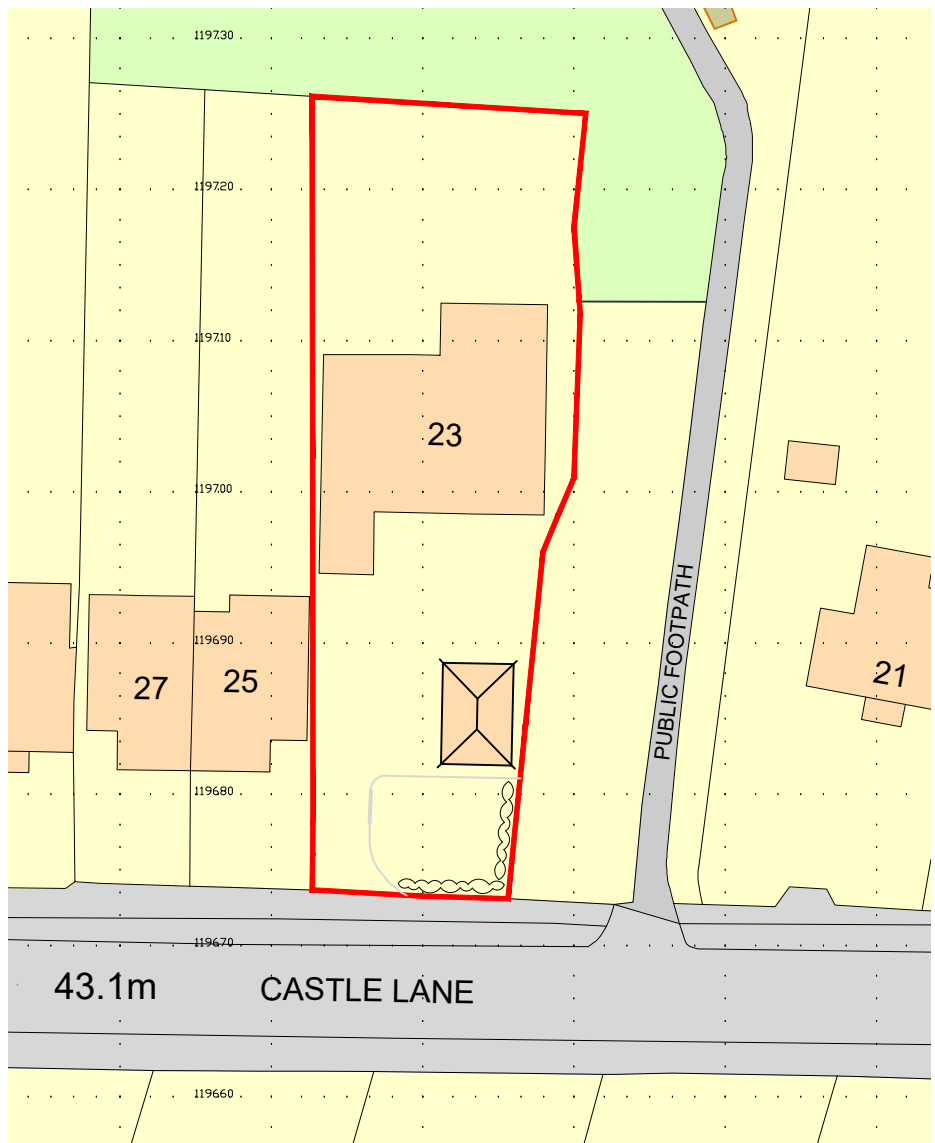
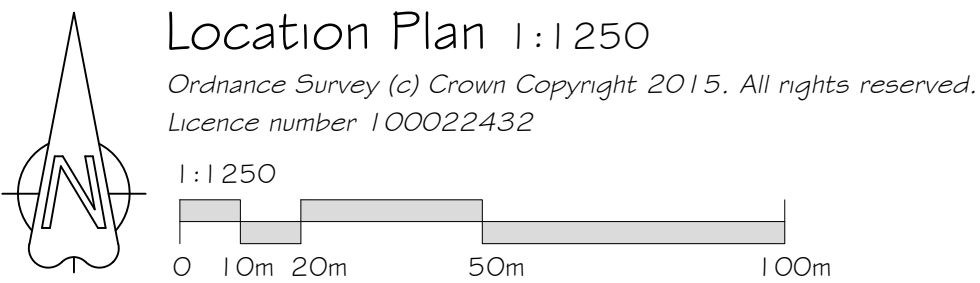
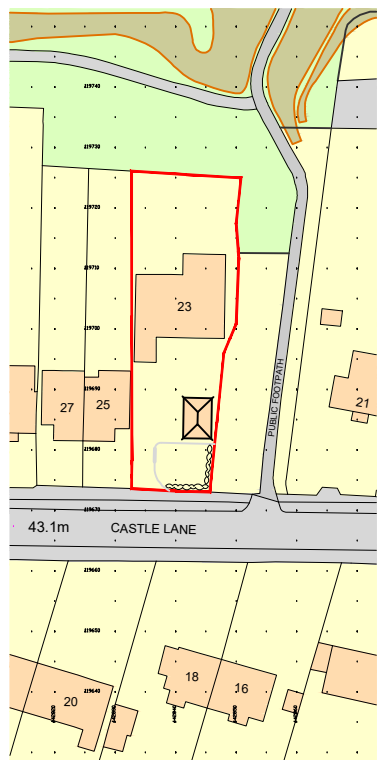
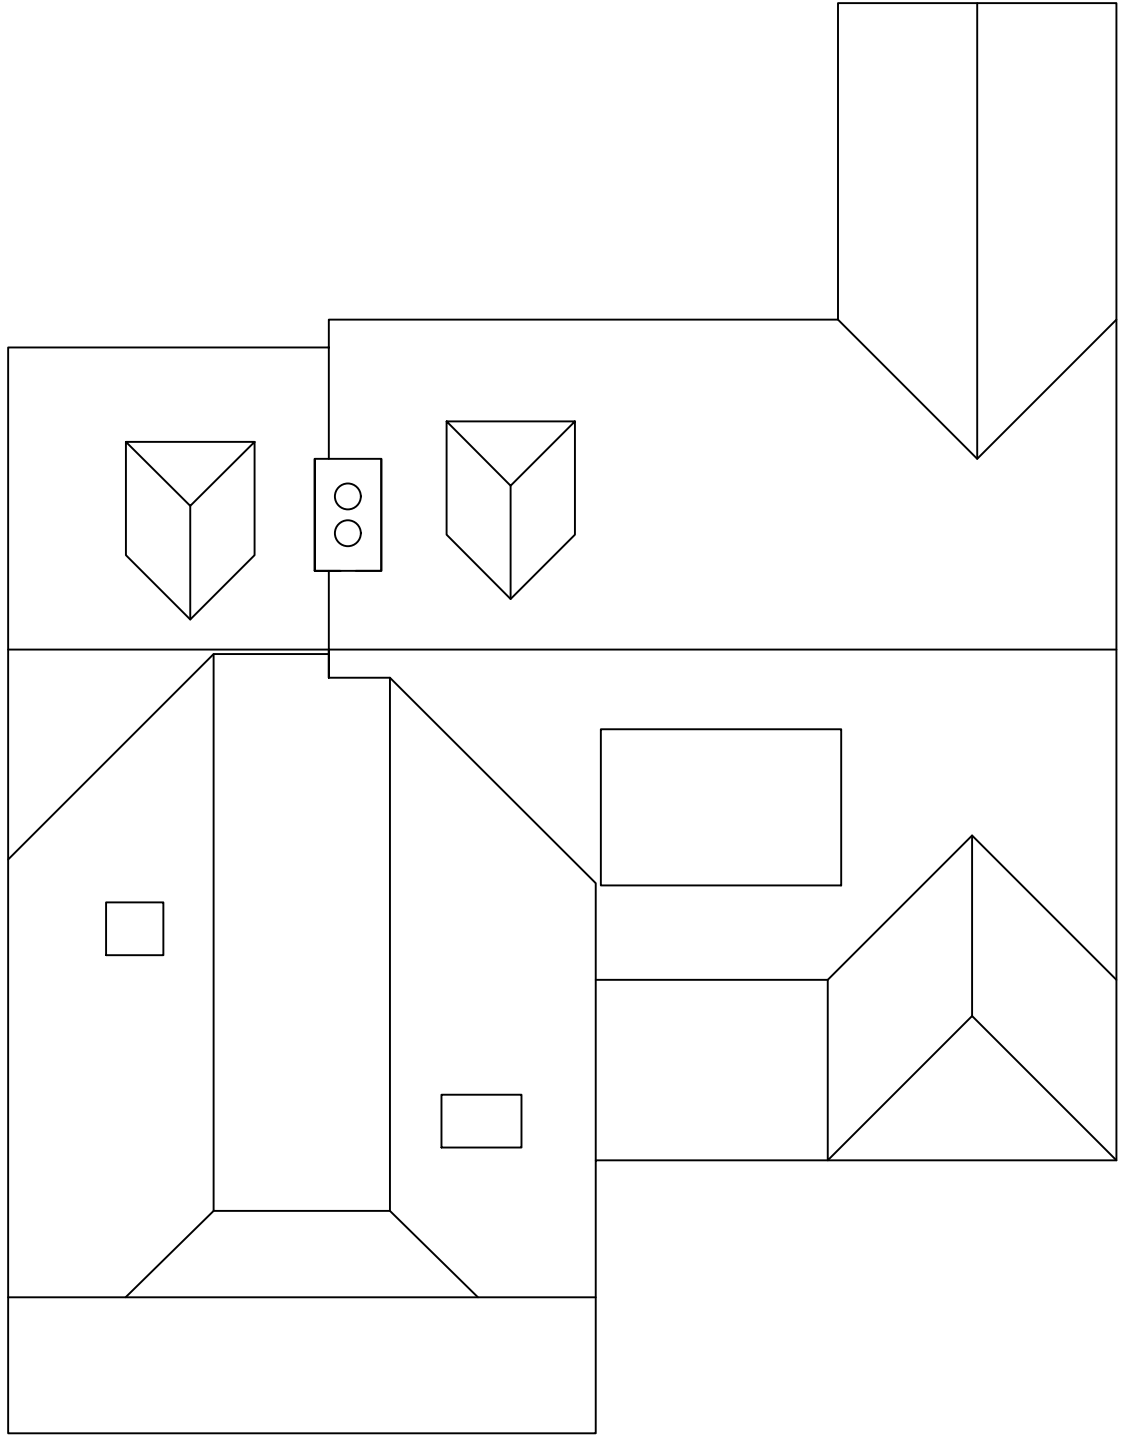
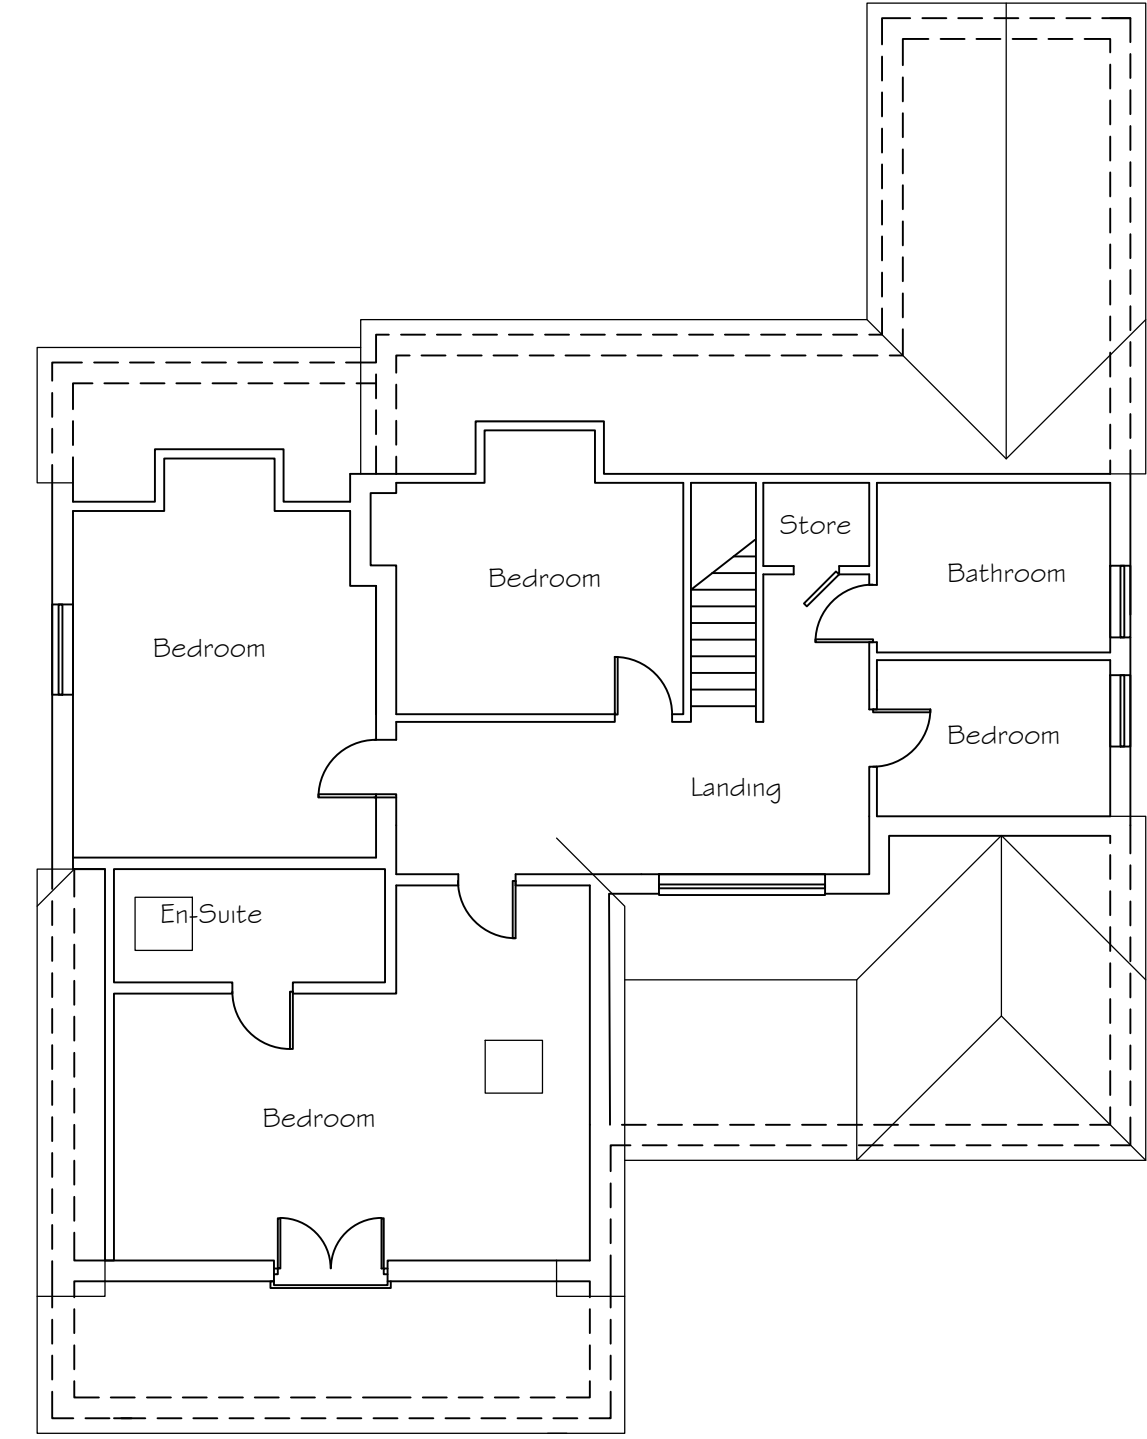


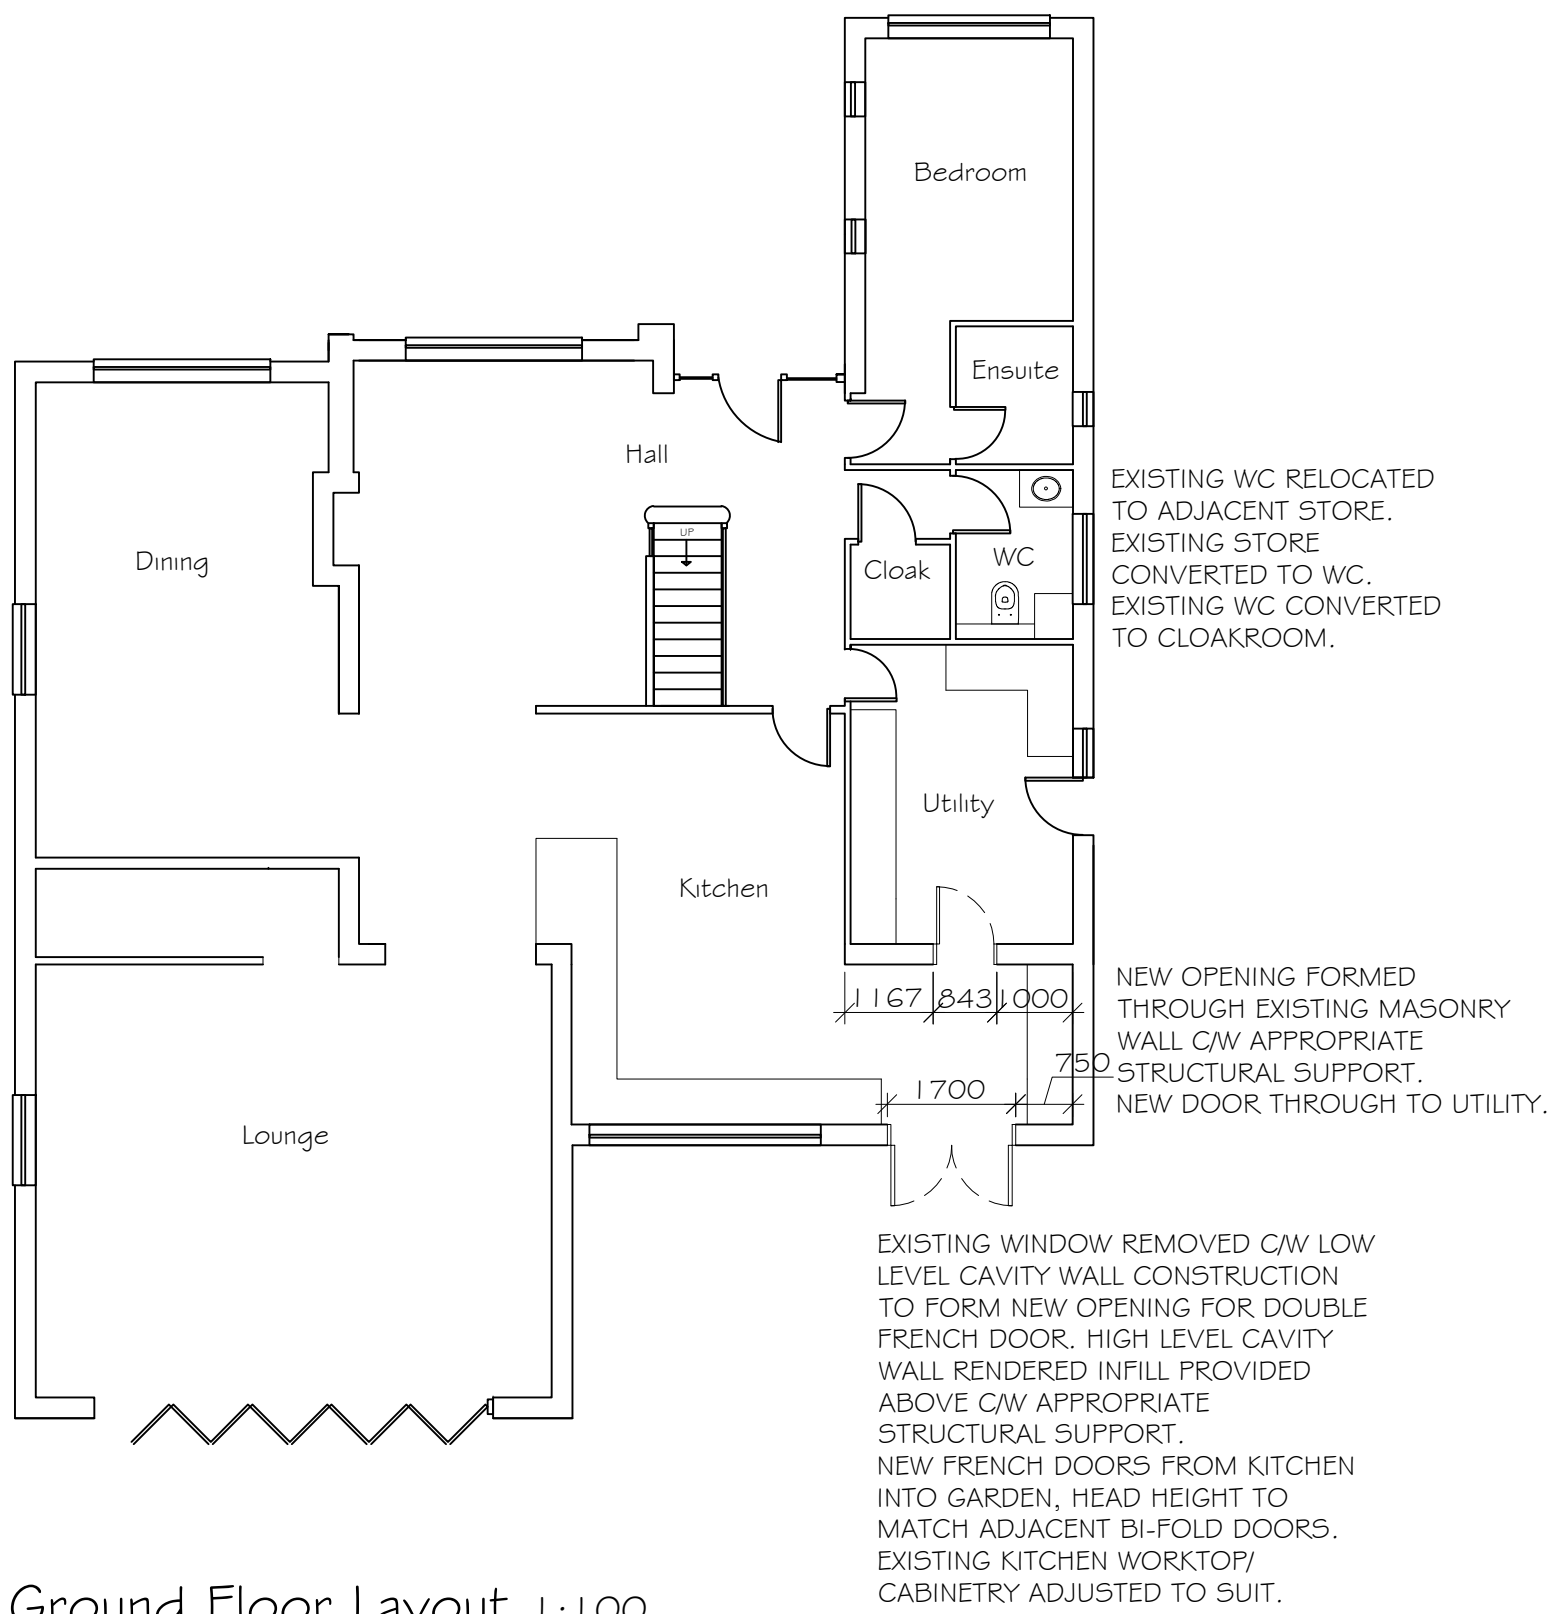

Block Plan 1:250 showing foul drainage

PLANNING

client Mr Douglas Gray

project 23 Castle Lane, Chandlers Ford, Eastleigh, SO53 4AH

title PROPOSED PLANS

date July '26

scale/paper size As shown @ A1

job no. 26-01

dwg. no. 02

rev. no. P1

file 23 Castle Lane - Planning_July26