


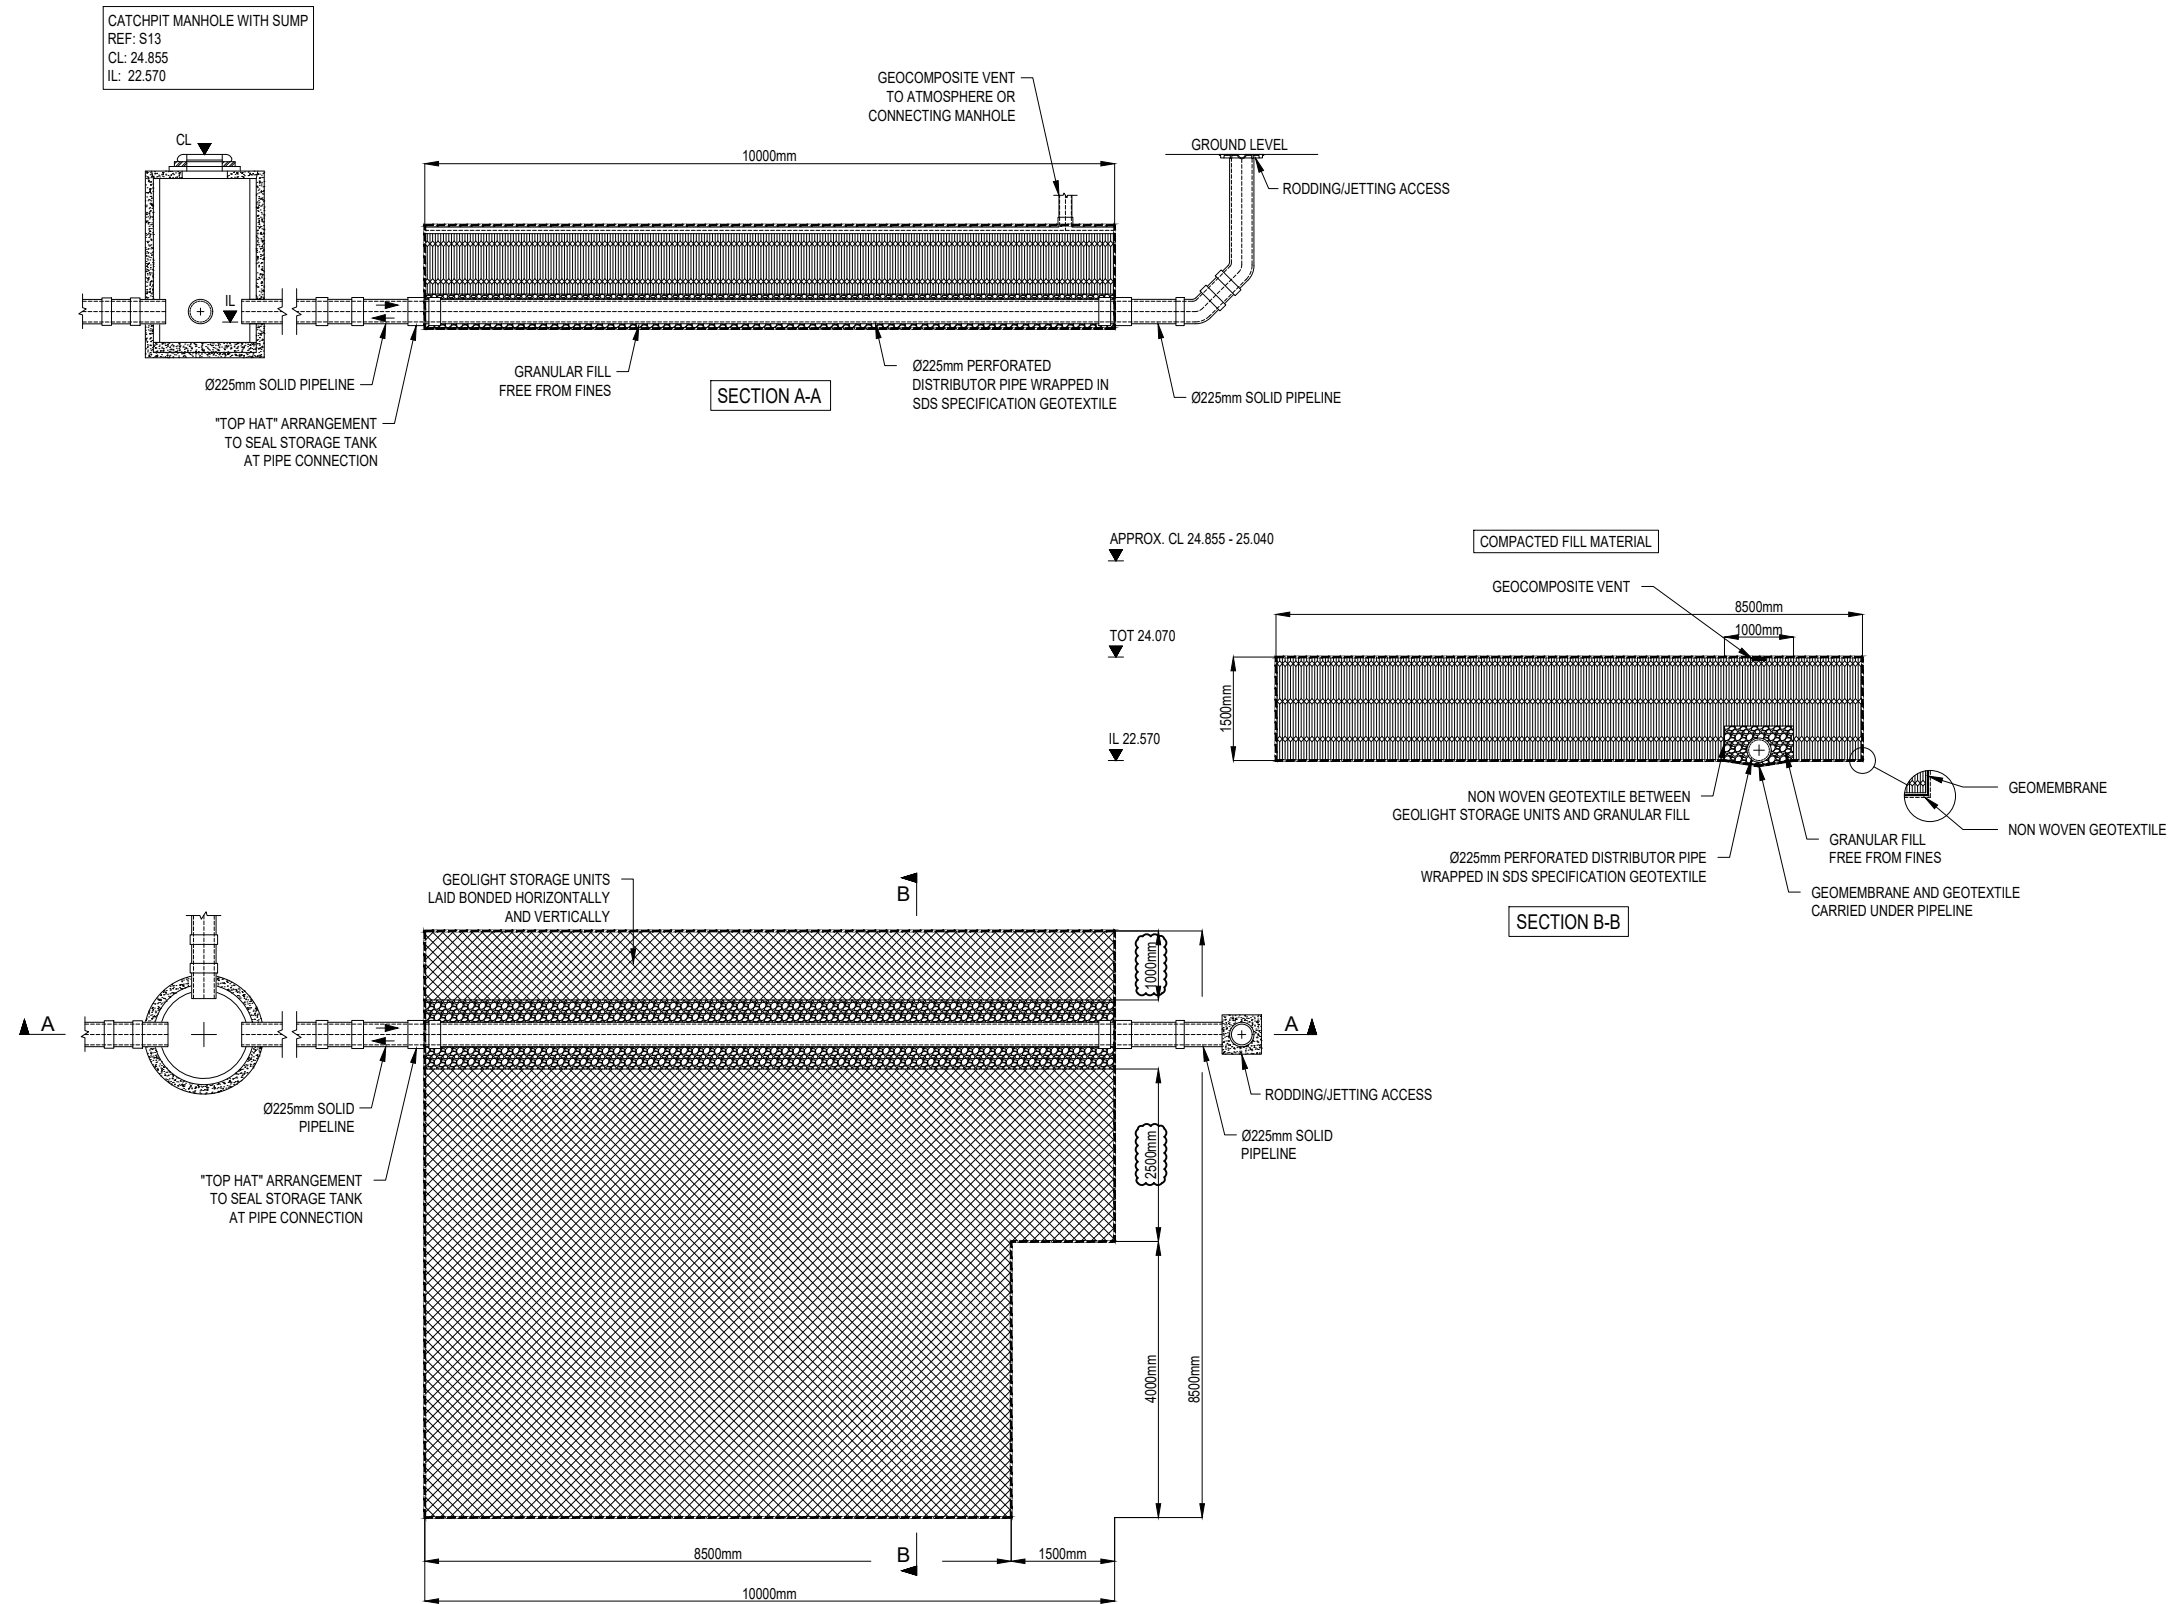

Notes:

This Drawing is to be read in conjunction with all relevant Architect's Engineer's and specialists' drawings and specifications.

Do not scale from this drawing in either paper or digital form. Use written dimensions only.

SDS to leave solid stub only, exiting tank for connection by others.

All external Manholes, Access Points, Junctions & Pipe are shown for guidance only and not part of the SDS program unless otherwise agreed.

-	ISSUED FOR CONSTRUCTION	07.05.24
CG	SP	
B	UPDATED AS PER COMMENTS	26.09.23
CG	SP	
A	UPDATED AS PER LATEST DWG	07.10.22
CG	SP	
-	ISSUED FOR APPROVAL	21.01.22
CG	SP	
Rev	Comments	Date
		DRW/CHK



Clearwater House
Castlemills
Biddisham
Somerset
BS26 2RE
+44 (0)1934 751303

[sdslimited.com](https://www.sdslimited.com)

Project
TREETOPS LANE
ALLINGTON

Client
VISTRY SOUTHERN

Attenuation Tank 1 Detail

REFERENCE DRAWINGS:			
Drawing Number	Revision	Drawing Title	Date
VO63.ENG	-	(CAD FILE)	-

Scale	NTS	Date	21.01.22
Drawing No	E11122_01	Rev	B