




NATIONAL
MAP CENTRE




BLOCK PLAN

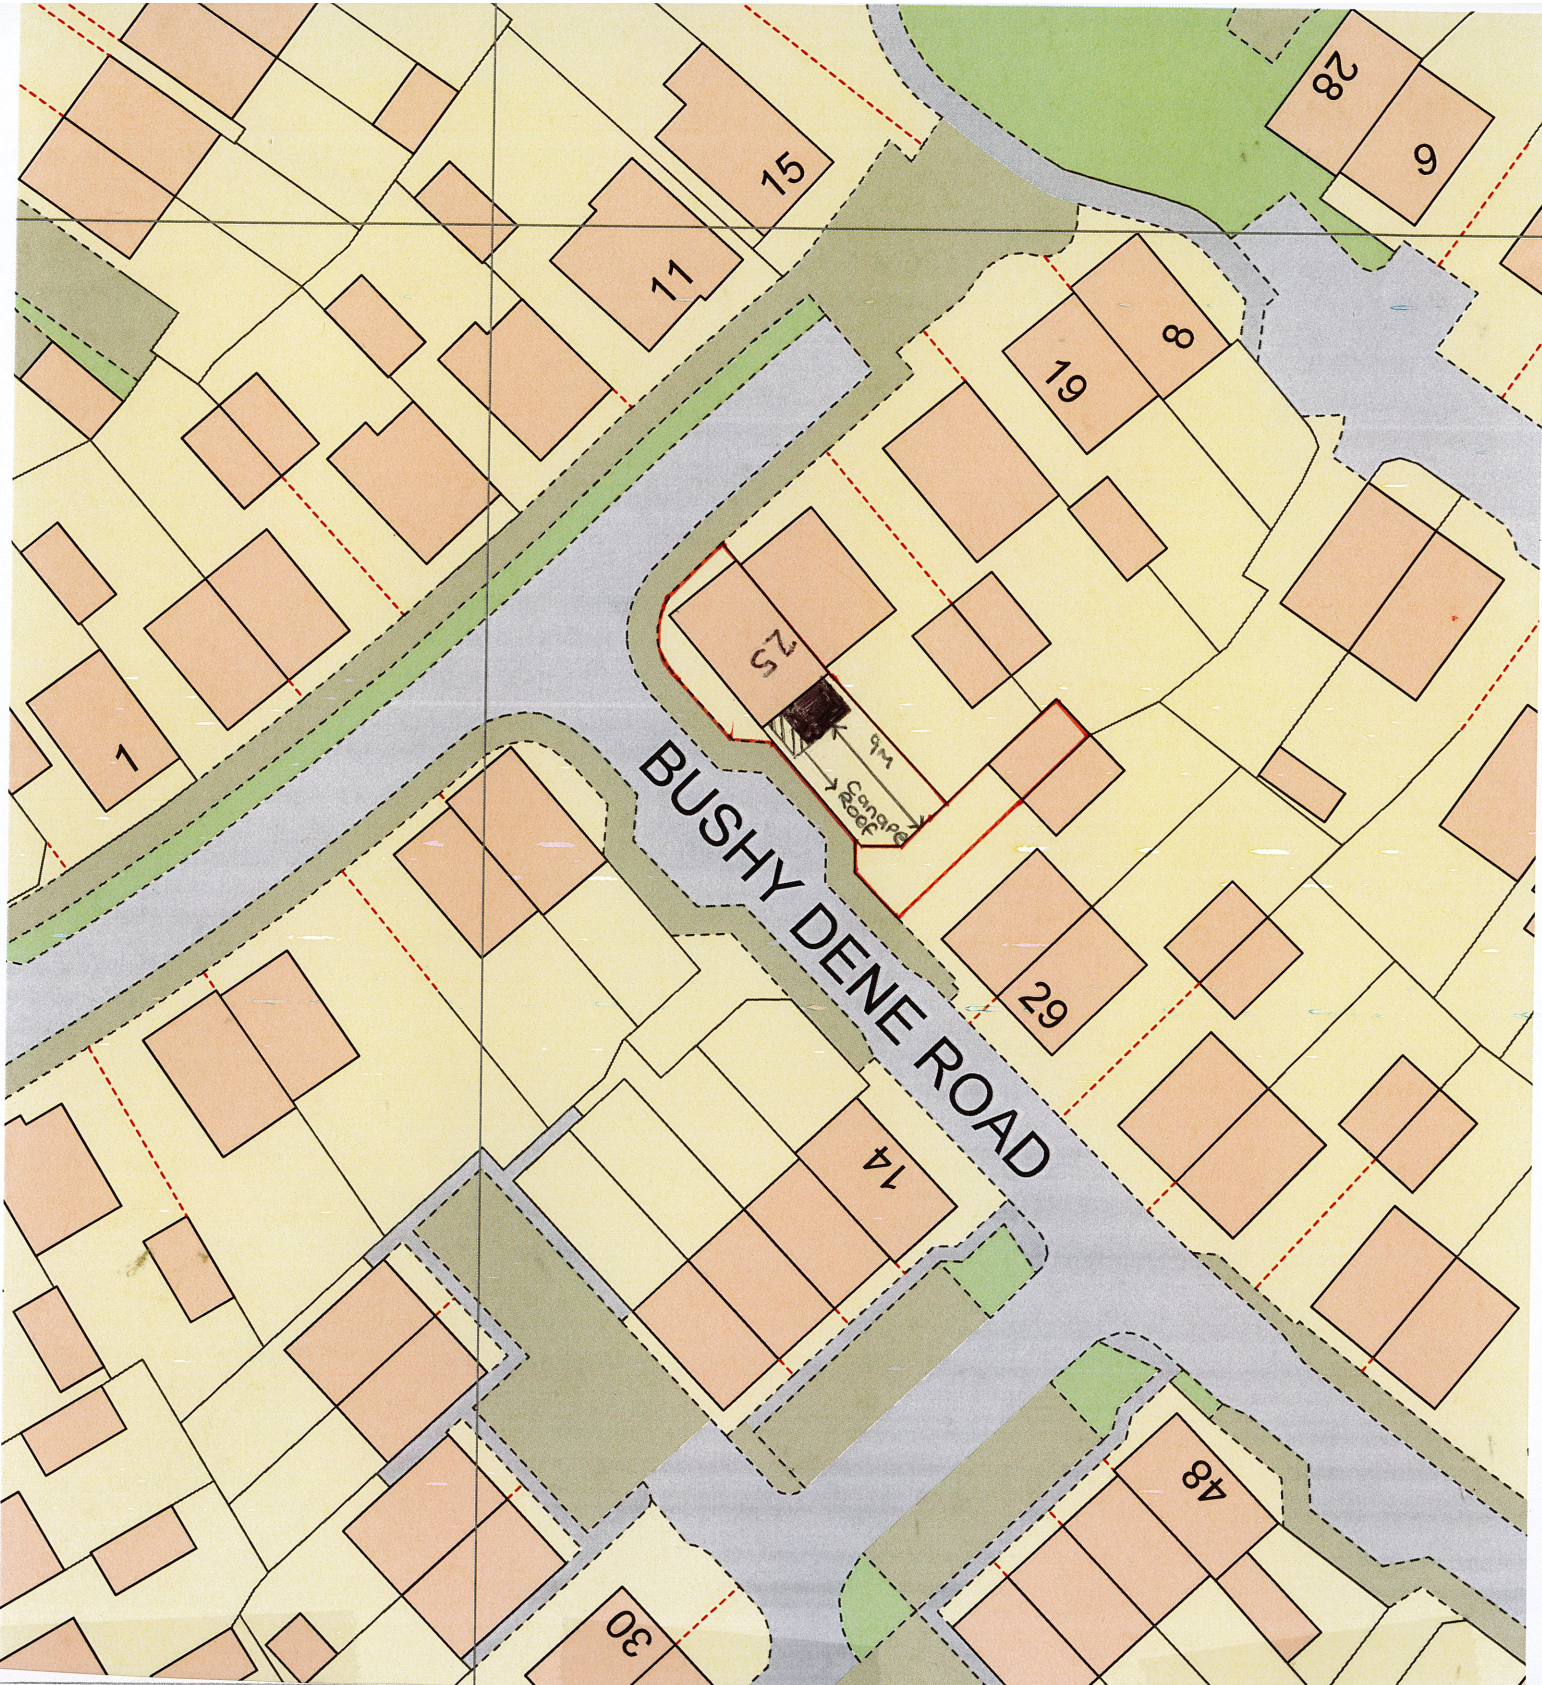

Os Licence number AC0000815374
Our Reference 90018982

SCALE 1:500

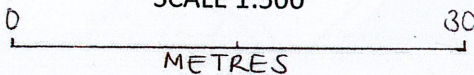

Site Address
25 Bushy Dene Road
Botley
Southampton
Hampshire
SO32 2GN