
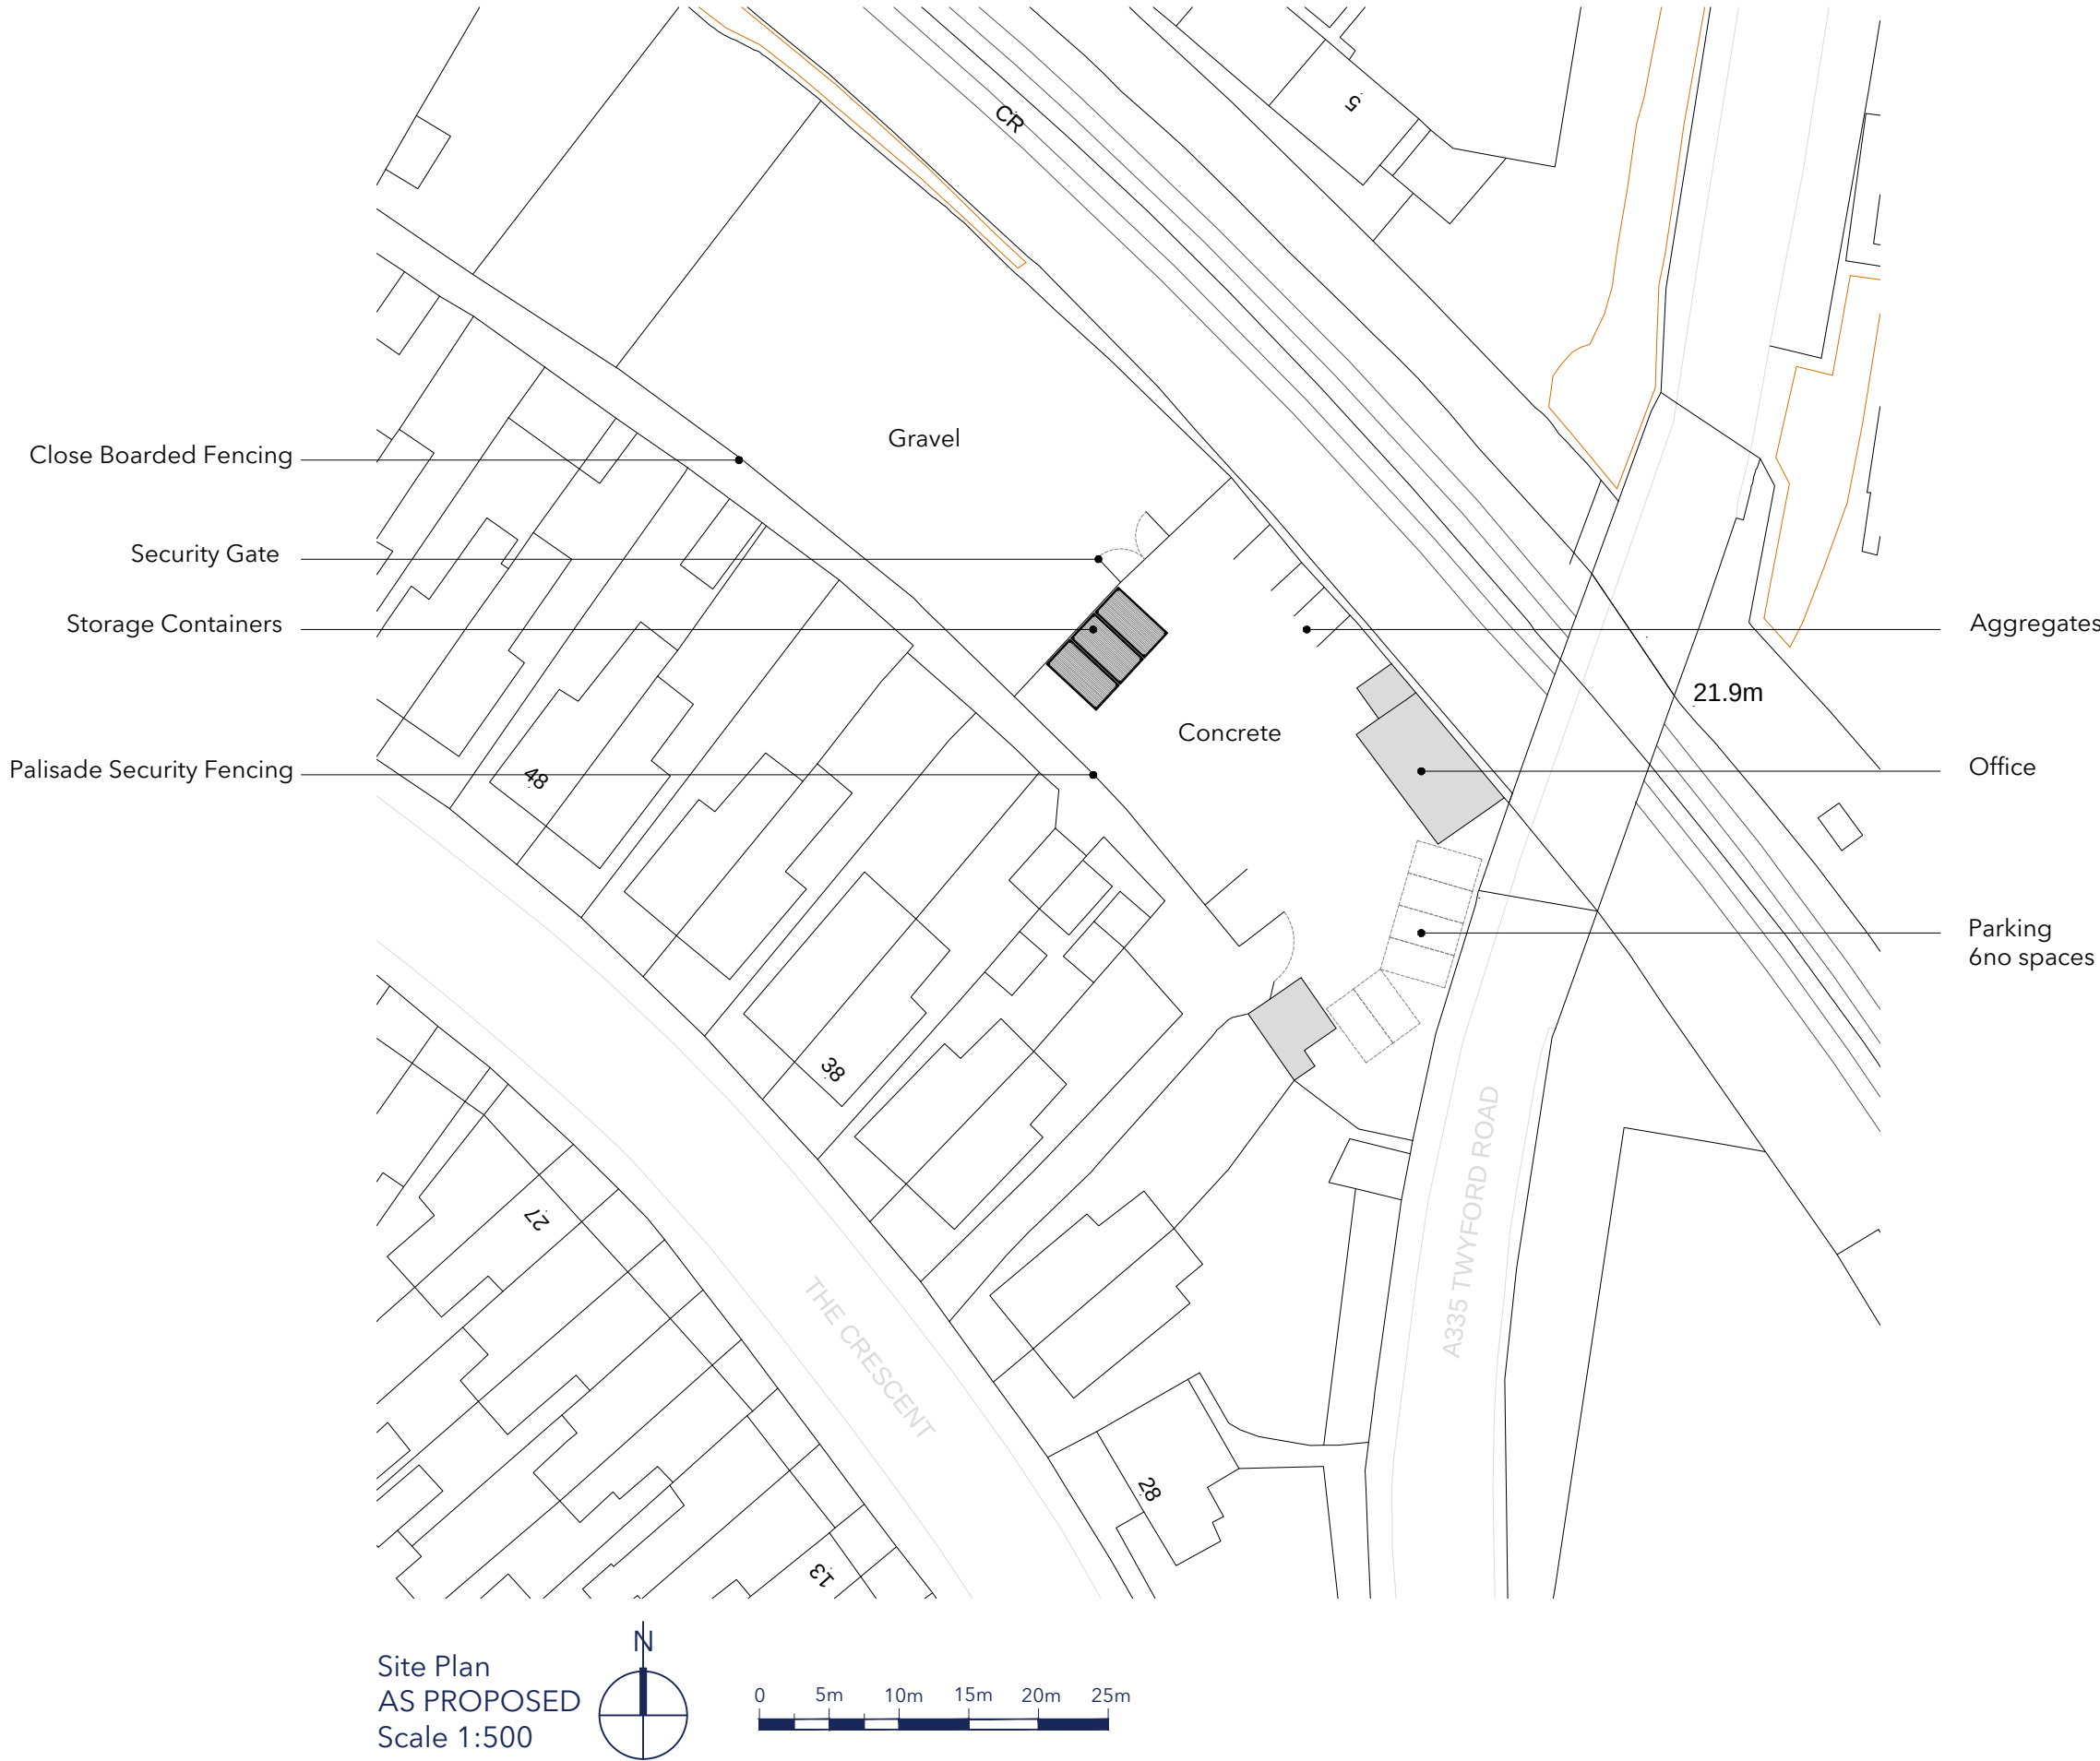
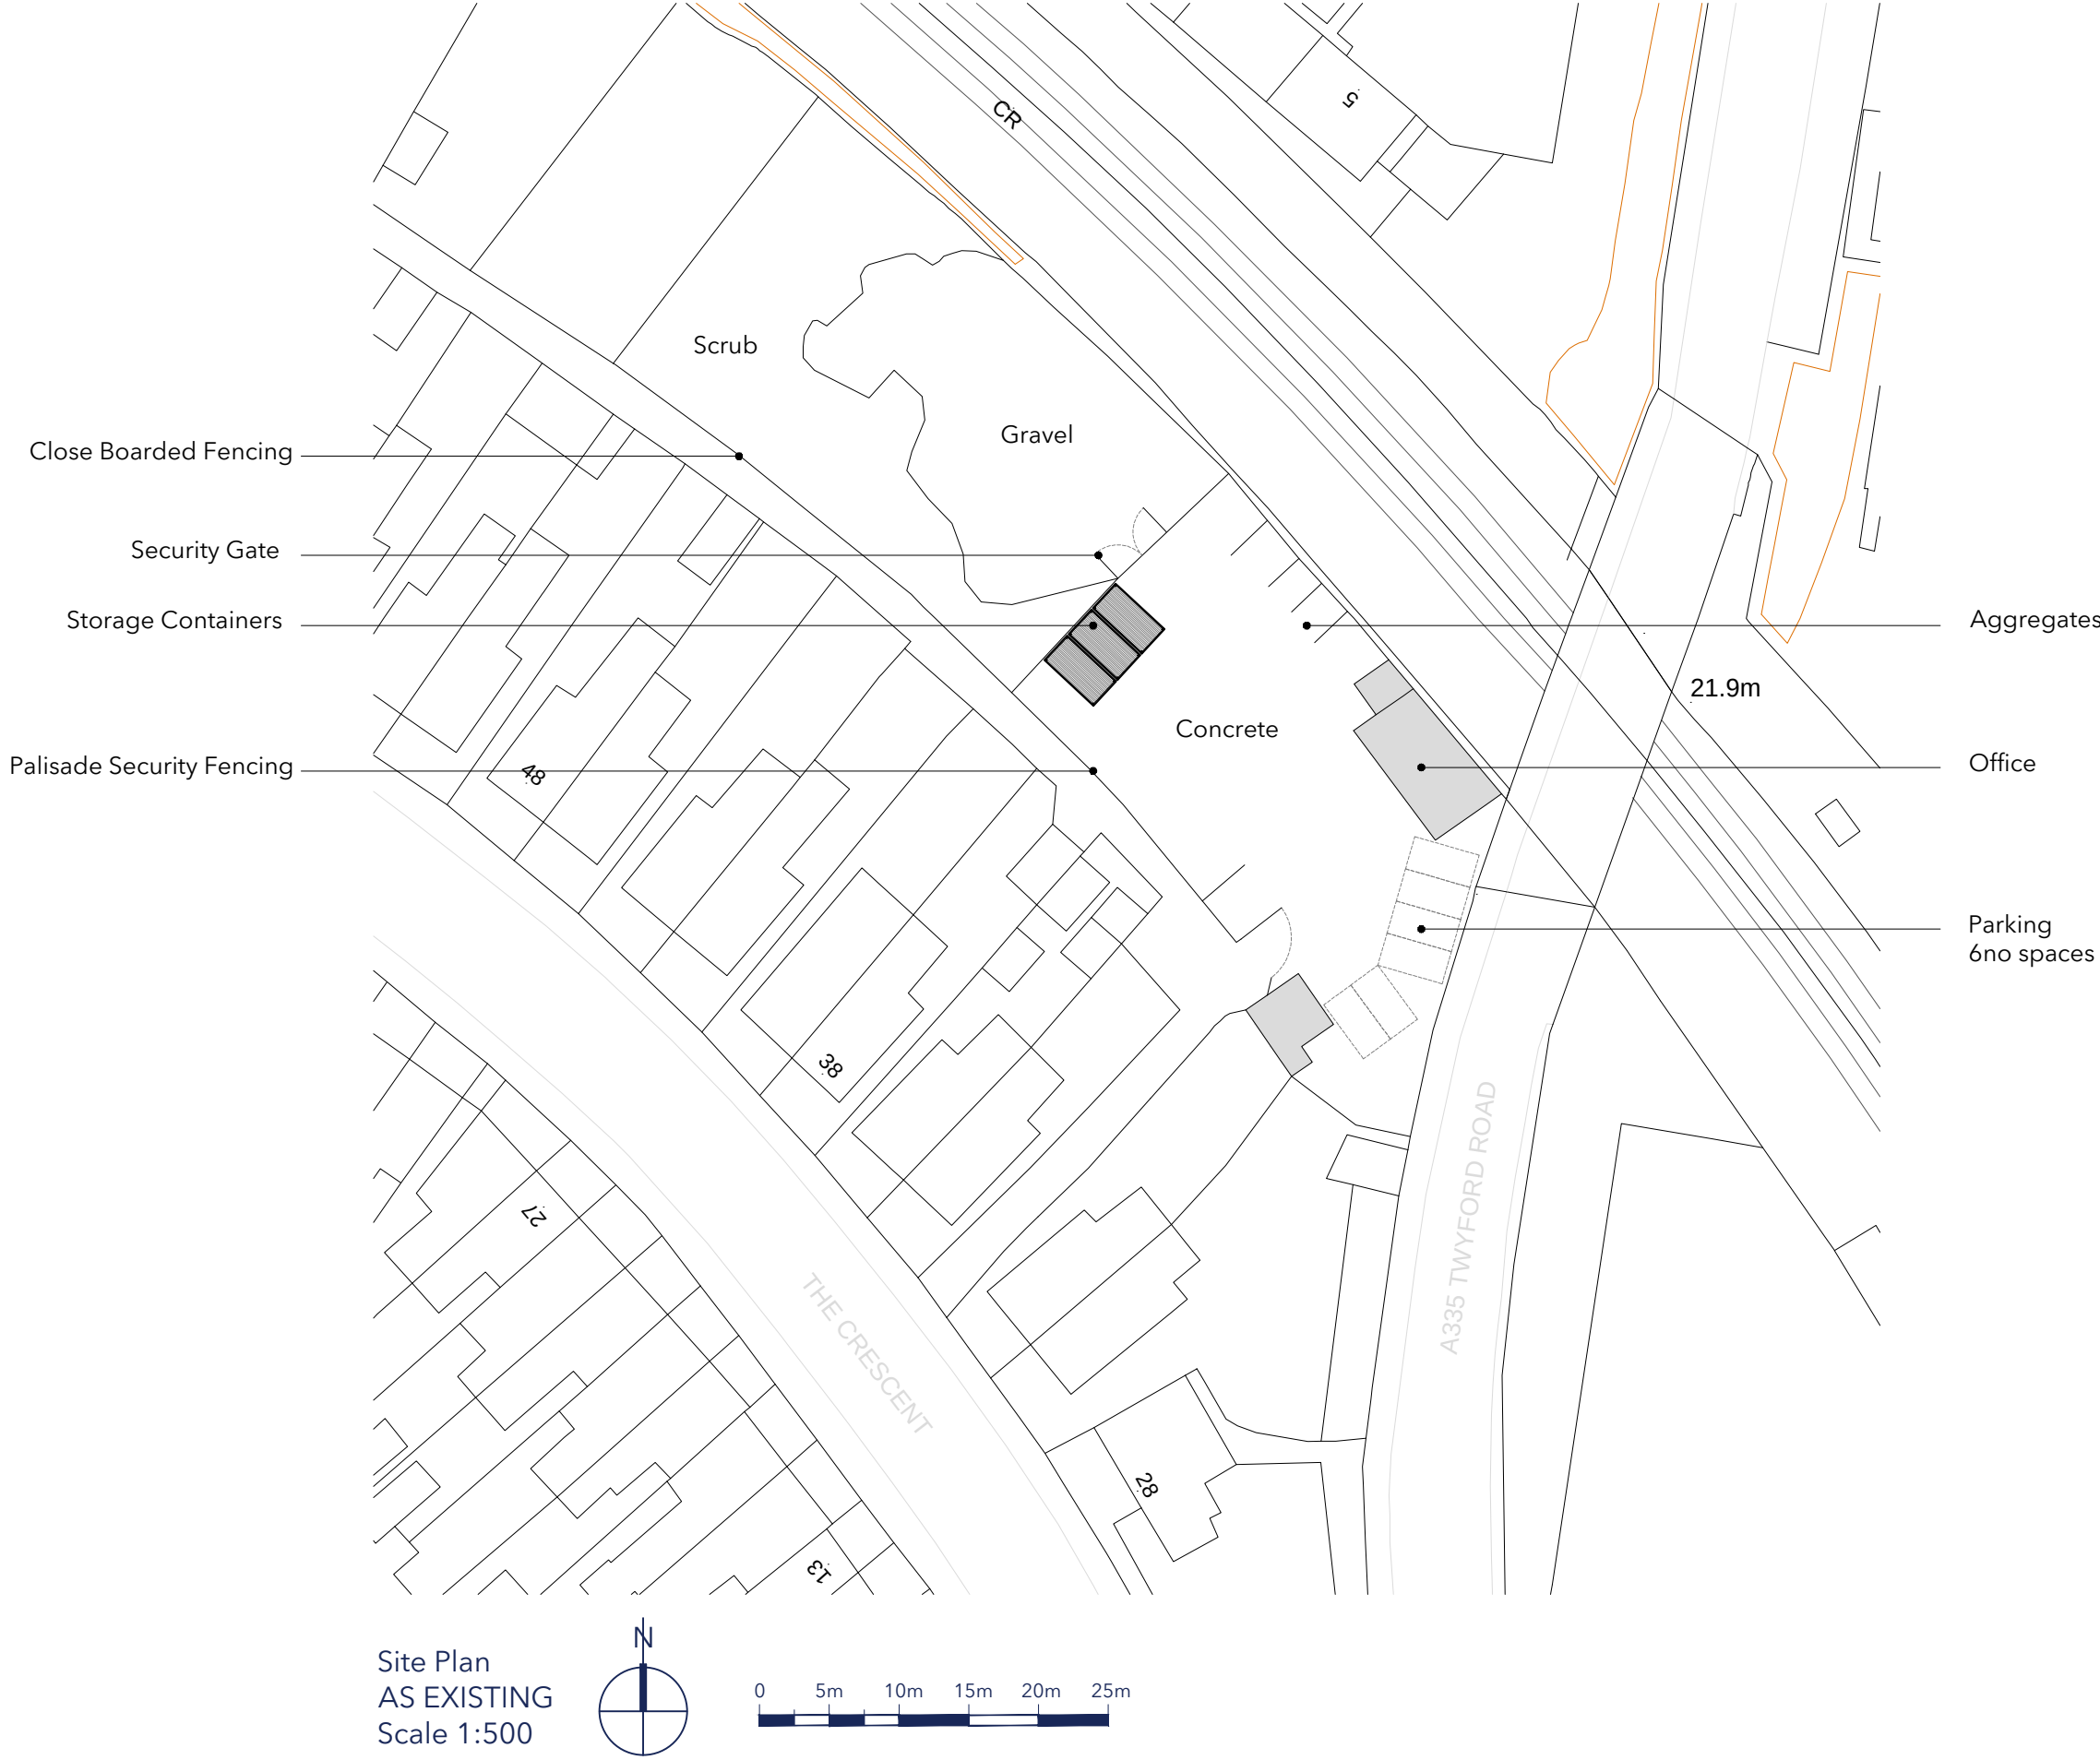


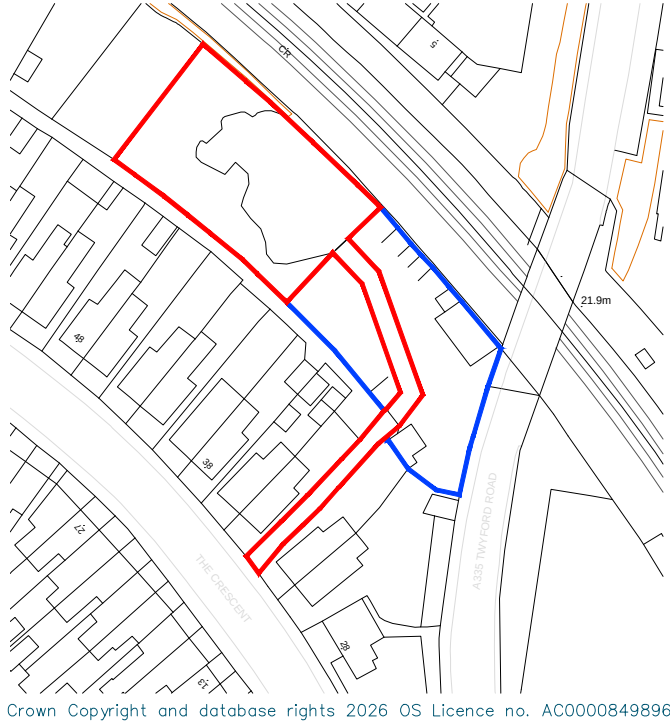

No.	Description	Date
-----	-------------	------

rs
studio

t. 02382 542011
e. info@rs-studio.co.uk
w. www.rs-studio.co.uk

Drawing Title:
Plans
AS EXISTING & PROPOSED

Project Title:
Land to rear of
30 The Crescent
Eastleigh, SO50 9BR

Drawing No.:	1979-P-01
Date:	July 2026
Scale:	various
Drawn:	RS
Checked:	MB

This drawing is the copyright of the company and must not be reproduced or used without permission. Annotated dimensions are to be taken in preference to scaled dimensions and site dimensions must be checked before work is commenced