





Proposed Front Elevation 1:100

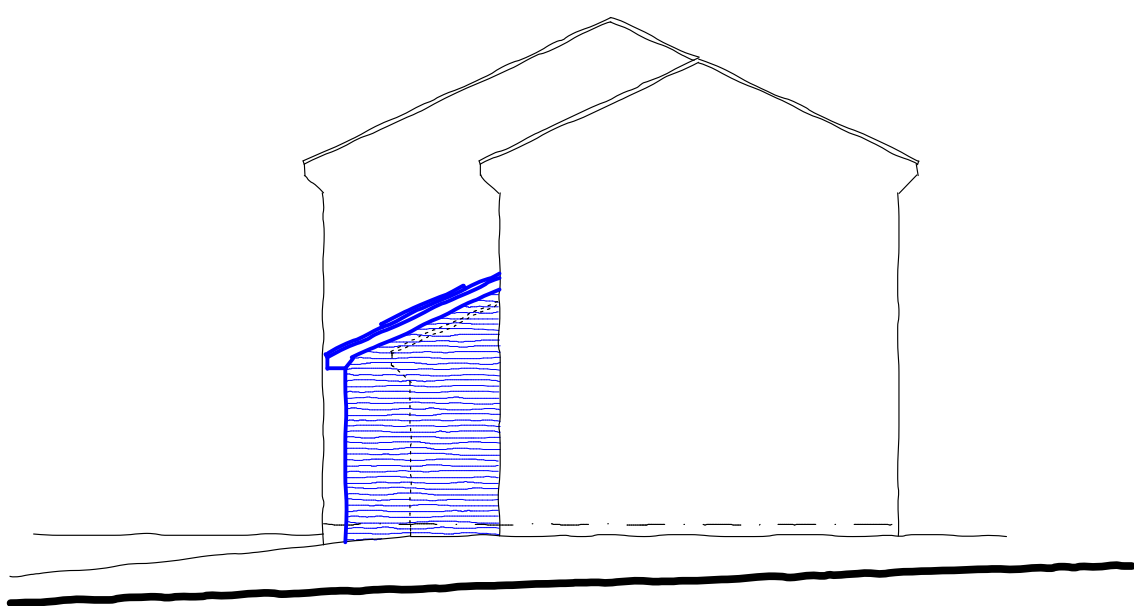


Proposed Side Elevation 1:100



Existing Front Elevation 1:100


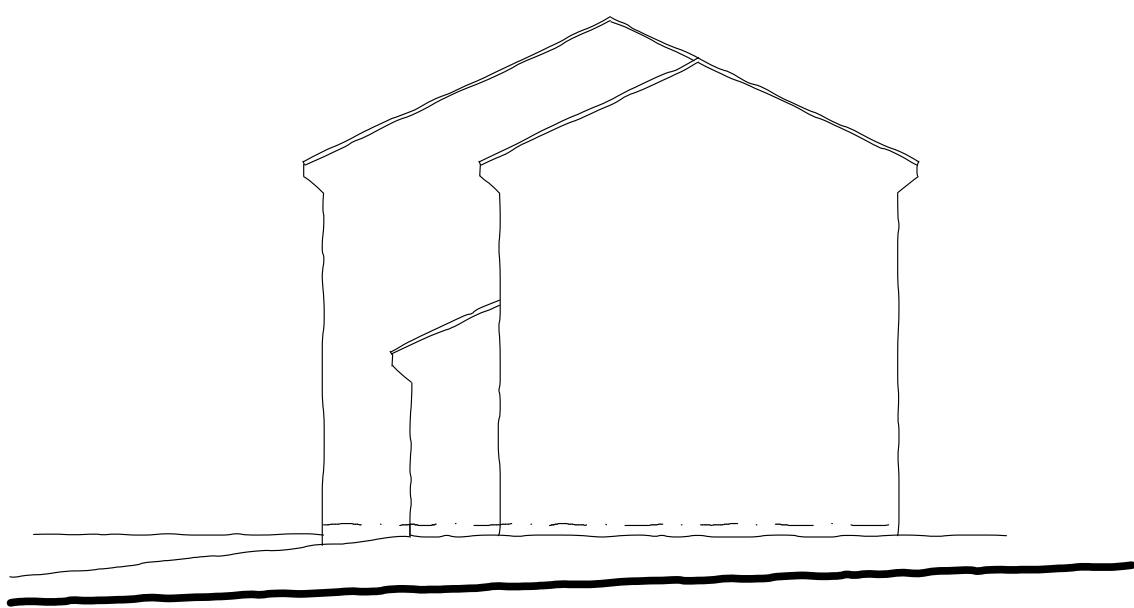


Existing Side Elevation 1:100

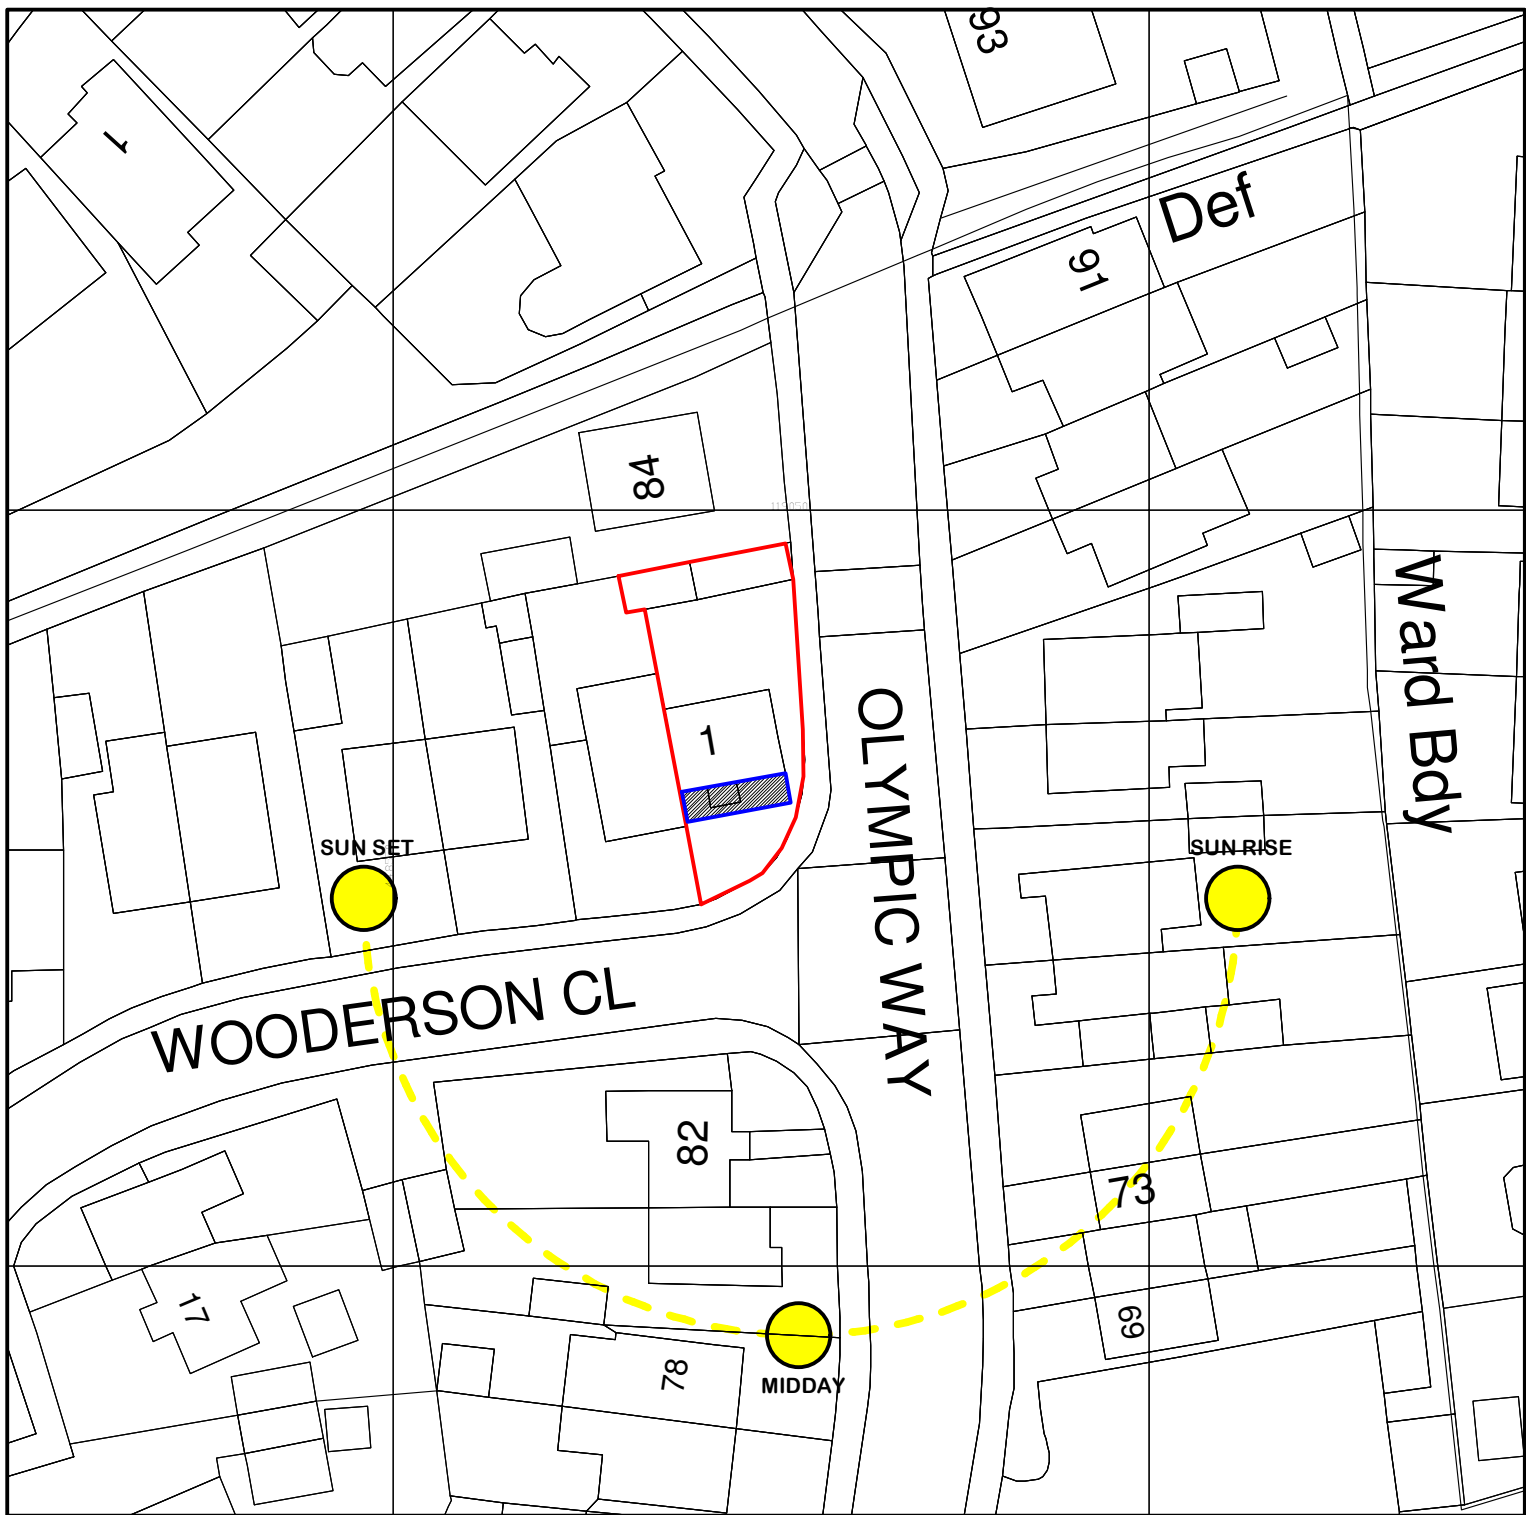

Ordnance Survey, (c) Crown Copyright 2026. All rights reserved. Licence number 100022432

Site Plan 1:500

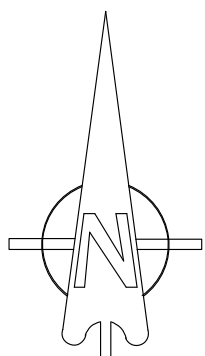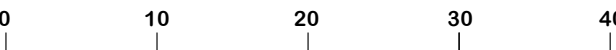

INDICATIVE

Important Notes

IT IS THE SOLE RESPONSIBILITY OF THE BUILDING OWNER TO DRAW UP ALL LEGAL AGREEMENTS WITH ADJOINING PROPERTY OWNERS TO COVER THE OVER HANGING OF ANY FASCIAS, GUTTERING, FOUNDATIONS OR ANY PART OF THE BUILDING. MDT DESIGN MAY NOT BE HELD RESPONSIBLE IN ANY WAY FOR ANY LEGAL COSTS OR OTHER COSTS INCURRED THROUGH NEIGHBOURHOOD DISPUTES.

IT IS THE SOLE RESPONSIBILITY OF THE BUILDING OWNER TO COMPLY WITH THE PARTY WALL ACT 1996. MDT DESIGN CAN NOT BE HELD RESPONSIBLE IN ANY WAY IF NON- COMPLIANCE IS ADOPTED.

USE FIGURED DIMENSIONS ONLY. ALL DIMENSIONS IN MILLIMETRES UNLESS OTHERWISE STATED.

ALL CLIENTS AND CONTRACTORS TO CHECK ALL DRAWINGS AND TO VERIFY ALL DIMENSIONS ON SITE PRIOR TO WORKS COMMENCING. ANY DISCREPANCIES IN DIMENSIONS OR BOUNDARY LOCATIONS ARE TO BE BROUGHT TO THE ATTENTION OF MDT DESIGN IMMEDIATELY, BEFORE ANY FURTHER WORKS TAKE PLACE ON SITE.

THIS DRAWING REMAINS THE COPYRIGHT OF MDT (SOUTHERN) LTD AND MAY NOT BE COPIED, ALTERED OR REPRODUCED IN ANY FORM OR PASSED TO A THIRD PARTY WITHOUT THE WRITTEN CONSENT OF MDT DESIGN.

ALL SETTING OUT DIMENSIONS TO BE CHECKED ON SITE BY CONTRACTOR PRIOR TO STARTING WORK. IF IN DOUBT ASK ! NEVER ASSUME !! MDT DESIGN CANNOT BE HELD RESPONSIBLE IF NOBODY ASKS.

BUILDING REGULATION DRAWING ONLY

DRAWING TO BE READ IN CONJUNCTION WITH STRUCTURAL ENGINEER'S DETAILS UNDER SEPARATE COVER. ALL STRUCTURAL ELEMENTS INDICATIVE IN APPEARANCE ONLY. REFER TO STRUCTURAL ENGINEER'S REPORT FOR DETAIL & DESIGN OF STRUCTURAL ELEMENTS AND CONNECTIONS. CONTRACTOR TO DETERMINE INSTALLATION HEIGHTS OF BEAMS & PADSTONES ON SITE AS REQUIRED.

ALL SETTING OUT DIMENSIONS TO BE CHECKED ON SITE BY CONTRACTOR PRIOR TO STARTING WORK. IF IN DOUBT ASK ! NEVER ASSUME !! MDT DESIGN CANNOT BE HELD RESPONSIBLE IF NOBODY ASKS.

WORK CARRIED OUT PRIOR TO RECEIPT OF BUILDING REGULATION 'FULL PLANS' APPROVAL AT CLIENT'S OWN RISK.

SPECIFICATIONS SUBJECT TO CHANGE UNTIL BUILDING REGULATION 'FULL PLANS' APPROVAL HAS BEEN ISSUED.

CLIENT TO CONTACT SOUTHERN WATER TO ESTABLISH ANY POTENTIAL. SEWERS WITHIN OR CLOSE TO THE SITE BOUNDARIES AND TO ACCURATELY LOCATE MAINS SEWER POSITIONS, DEPTHS AND DIAMETERS. PRIOR TO ANY WORK COMMENCING ON SITE.

FOLLOWING BUILDING CONTROL 'FULL PLANS' APPROVAL (INCLUDING CONDITIONAL APPROVAL), ALL RESPONSIBILITIES IN RELATION TO Construction (Design and Management) Regulations 2015 (CDM 2015) ARE DEEMED TO BE PASSED TO THE 'PRINCIPAL CONTRACTOR' APPOINTED BY THE CLIENT. MDT DESIGN CANNOT BE HELD RESPONSIBLE THEREAFTER FOR ANY FAILURE OF THE CONTRACTOR TO ABIDE BY THE REGULATIONS.

STATUTORY DUTY HOLDER APPOINTMENT: UNLESS SEPARATELY AGREED IN WRITING, MDT DESIGN IS APPOINTED SOLELY AS THE DESIGNER OF THE PROPOSED WORKS. OUR APPOINTMENT DOES NOT INCLUDE THE STATUTORY ROLE OF PRINCIPAL DESIGNER UNDER THE BUILDING REGULATIONS OR ANY SITE INSPECTION, CONSTRUCTION MONITORING, CERTIFICATION, OR COMPLETION DECLARATIONS. ANY SUCH SERVICES REQUIRE A SEPARATE WRITTEN APPOINTMENT AND AGREED FEE.

STATUTORY UNDERTAKERS' APPARATUS / PUBLIC SEWERS: THE LOCATIONS OF PUBLIC SEWERS, DRAINS, MANHOLES AND ALL OTHER STATUTORY UNDERTAKERS' APPARATUS SHOWN ON THESE DRAWINGS ARE INDICATIVE ONLY AND SHALL NOT BE RELIED UPON FOR CONSTRUCTION PURPOSES. THE CONTRACTOR SHALL VERIFY THE EXACT LOCATION, DEPTH, SIZE, STATUS AND OWNERSHIP OF ALL EXISTING SERVICES AND APPARATUS ON SITE PRIOR TO COMMENCING ANY WORKS. THE CLIENT AND CONTRACTOR SHALL BE RESPONSIBLE FOR IDENTIFYING WHETHER THE PROPOSED WORKS AFFECT, ARE ADJACENT TO, OR ARE WITHIN THE PRESCRIBED DISTANCES OF ANY STATUTORY UNDERTAKERS' APPARATUS AND FOR OBTAINING ALL NECESSARY CONSENTS, APPROVALS, LICENCES AND AGREEMENTS (INCLUDING, WHERE APPLICABLE, BUILD NEAR-TO APPROVALS, BUILD OVER AGREEMENTS OR EQUIVALENT APPROVALS REQUIRED BY THE RELEVANT STATUTORY AUTHORITY) BEFORE WORKS COMMENCE. THESE DRAWINGS DO NOT CONFIRM THE SUITABILITY OF THE PROPOSED WORKS IN RELATION TO EXISTING STATUTORY UNDERTAKERS' APPARATUS. NOR DO THEY CONSTITUTE APPROVAL BY ANY STATUTORY AUTHORITY. COMPLIANCE WITH ALL STATUTORY UNDERTAKER REQUIREMENTS AND ANY CONDITIONS ATTACHED TO APPROVALS SHALL REMAIN THE RESPONSIBILITY OF THE CLIENT AND CONTRACTOR.

revisions

project

1 Woodeson Close
Fair Oak
Eastleigh
Hampshire
SO50 8QB

client

Mr & Mrs Williams

drawing

Proposed Alterations

stage

Stage 1 - Survey

Stage 2 - Design

scale

1:100 & 1:50 @ A1

date

June 2026

job no._

3428/06_

drwg no._


01_

revision

B

The Design Loft, Silver Birches
Allington Lane
Southampton
Hampshire
SO30 3HQ


T. 023 8069 3924
M. 07881 587261
E. info@matdesign.co.uk
W. www.matdesign.co.uk

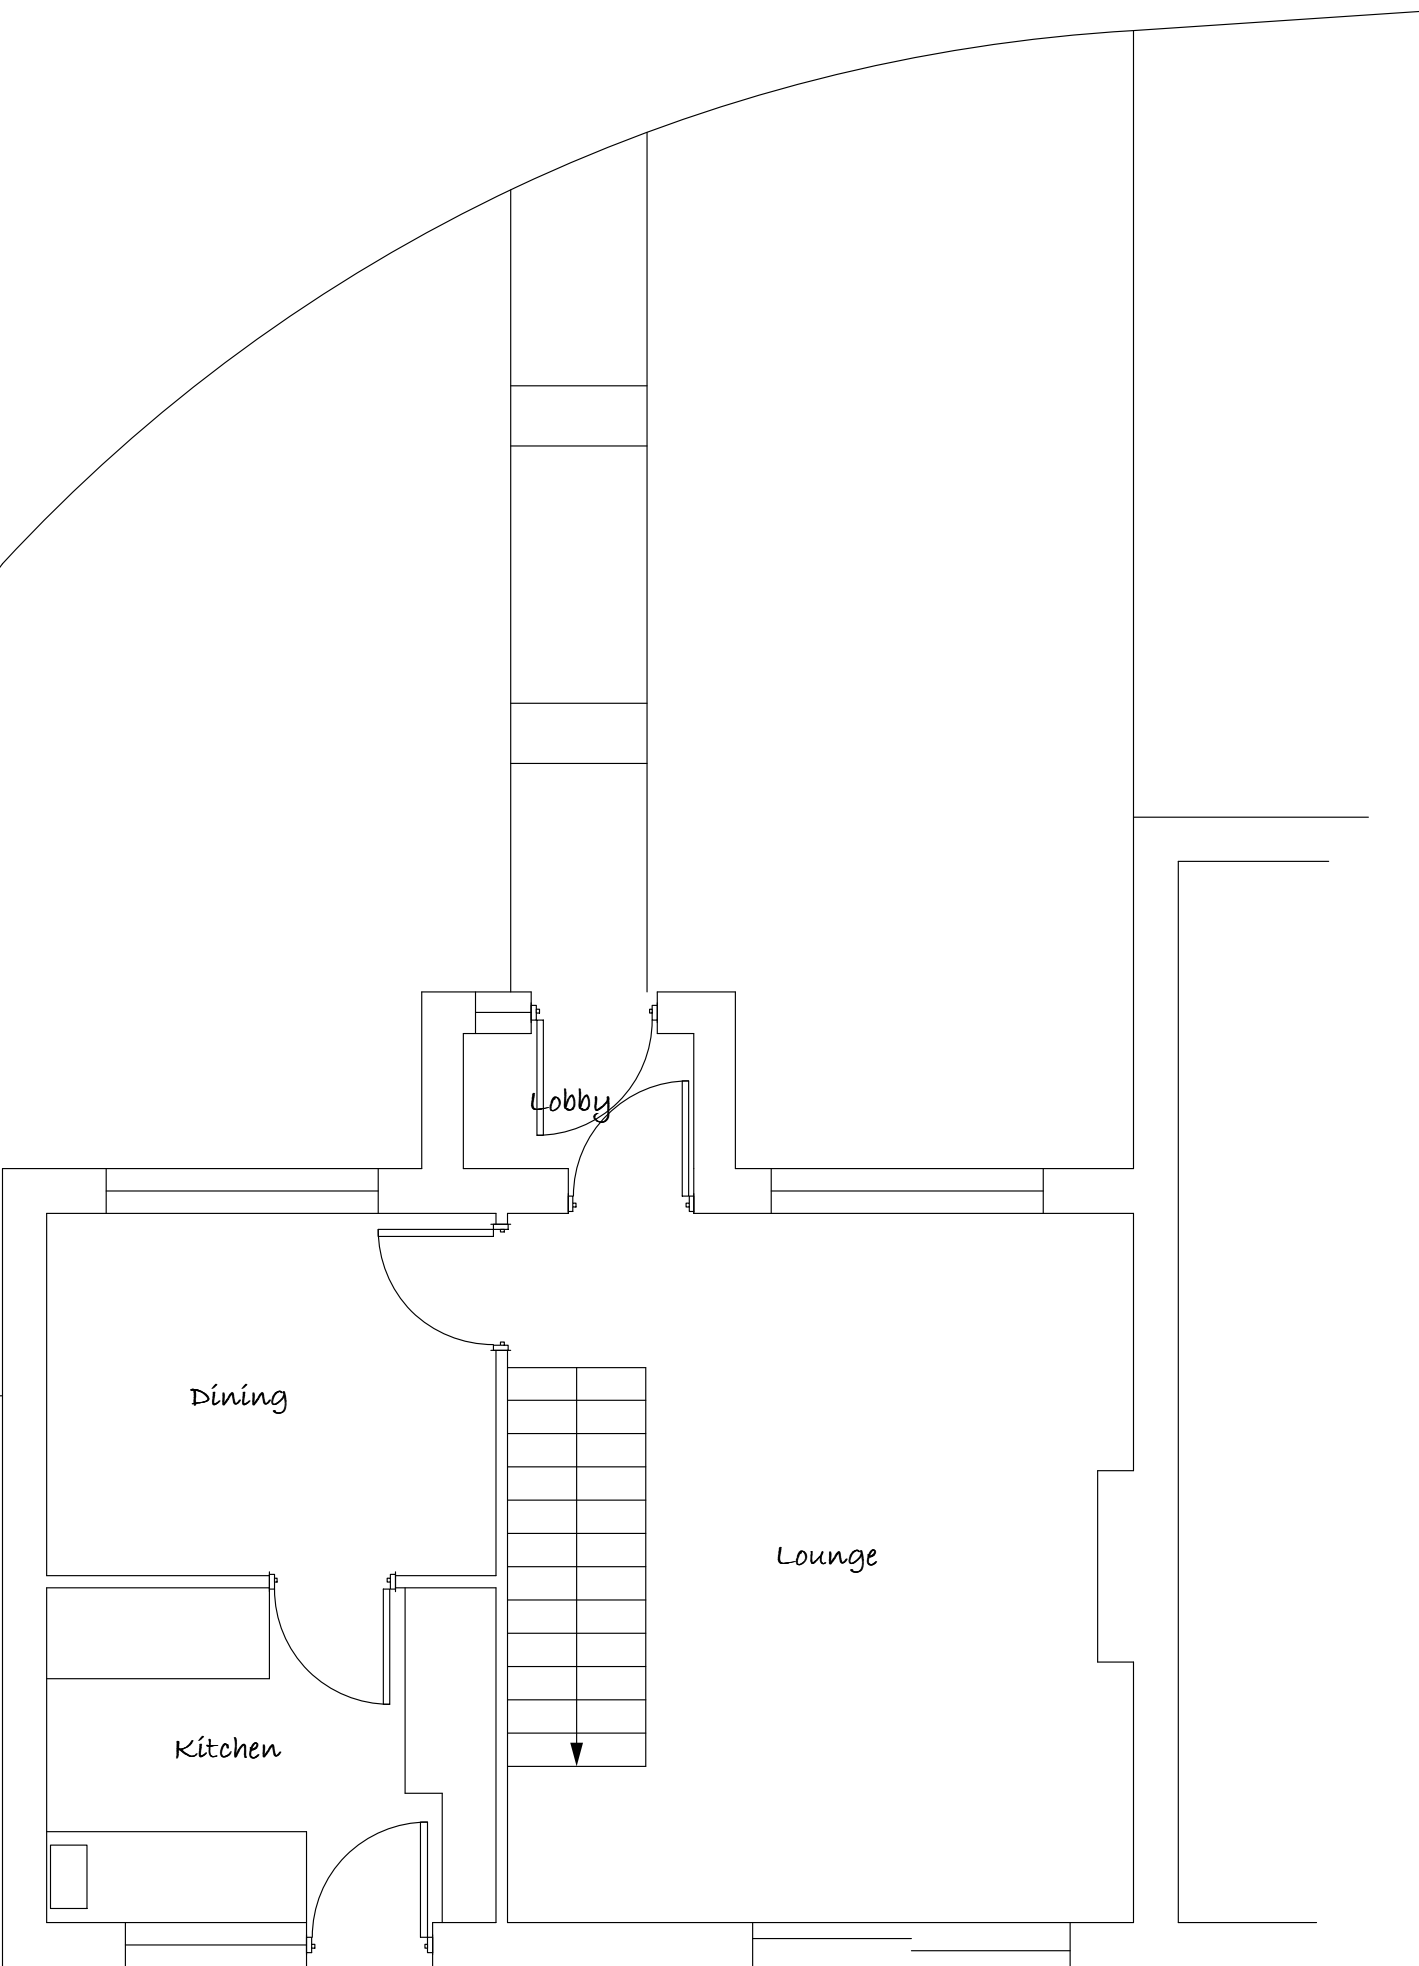

Existing Ground Floor Plan 1:50




© MDT Design

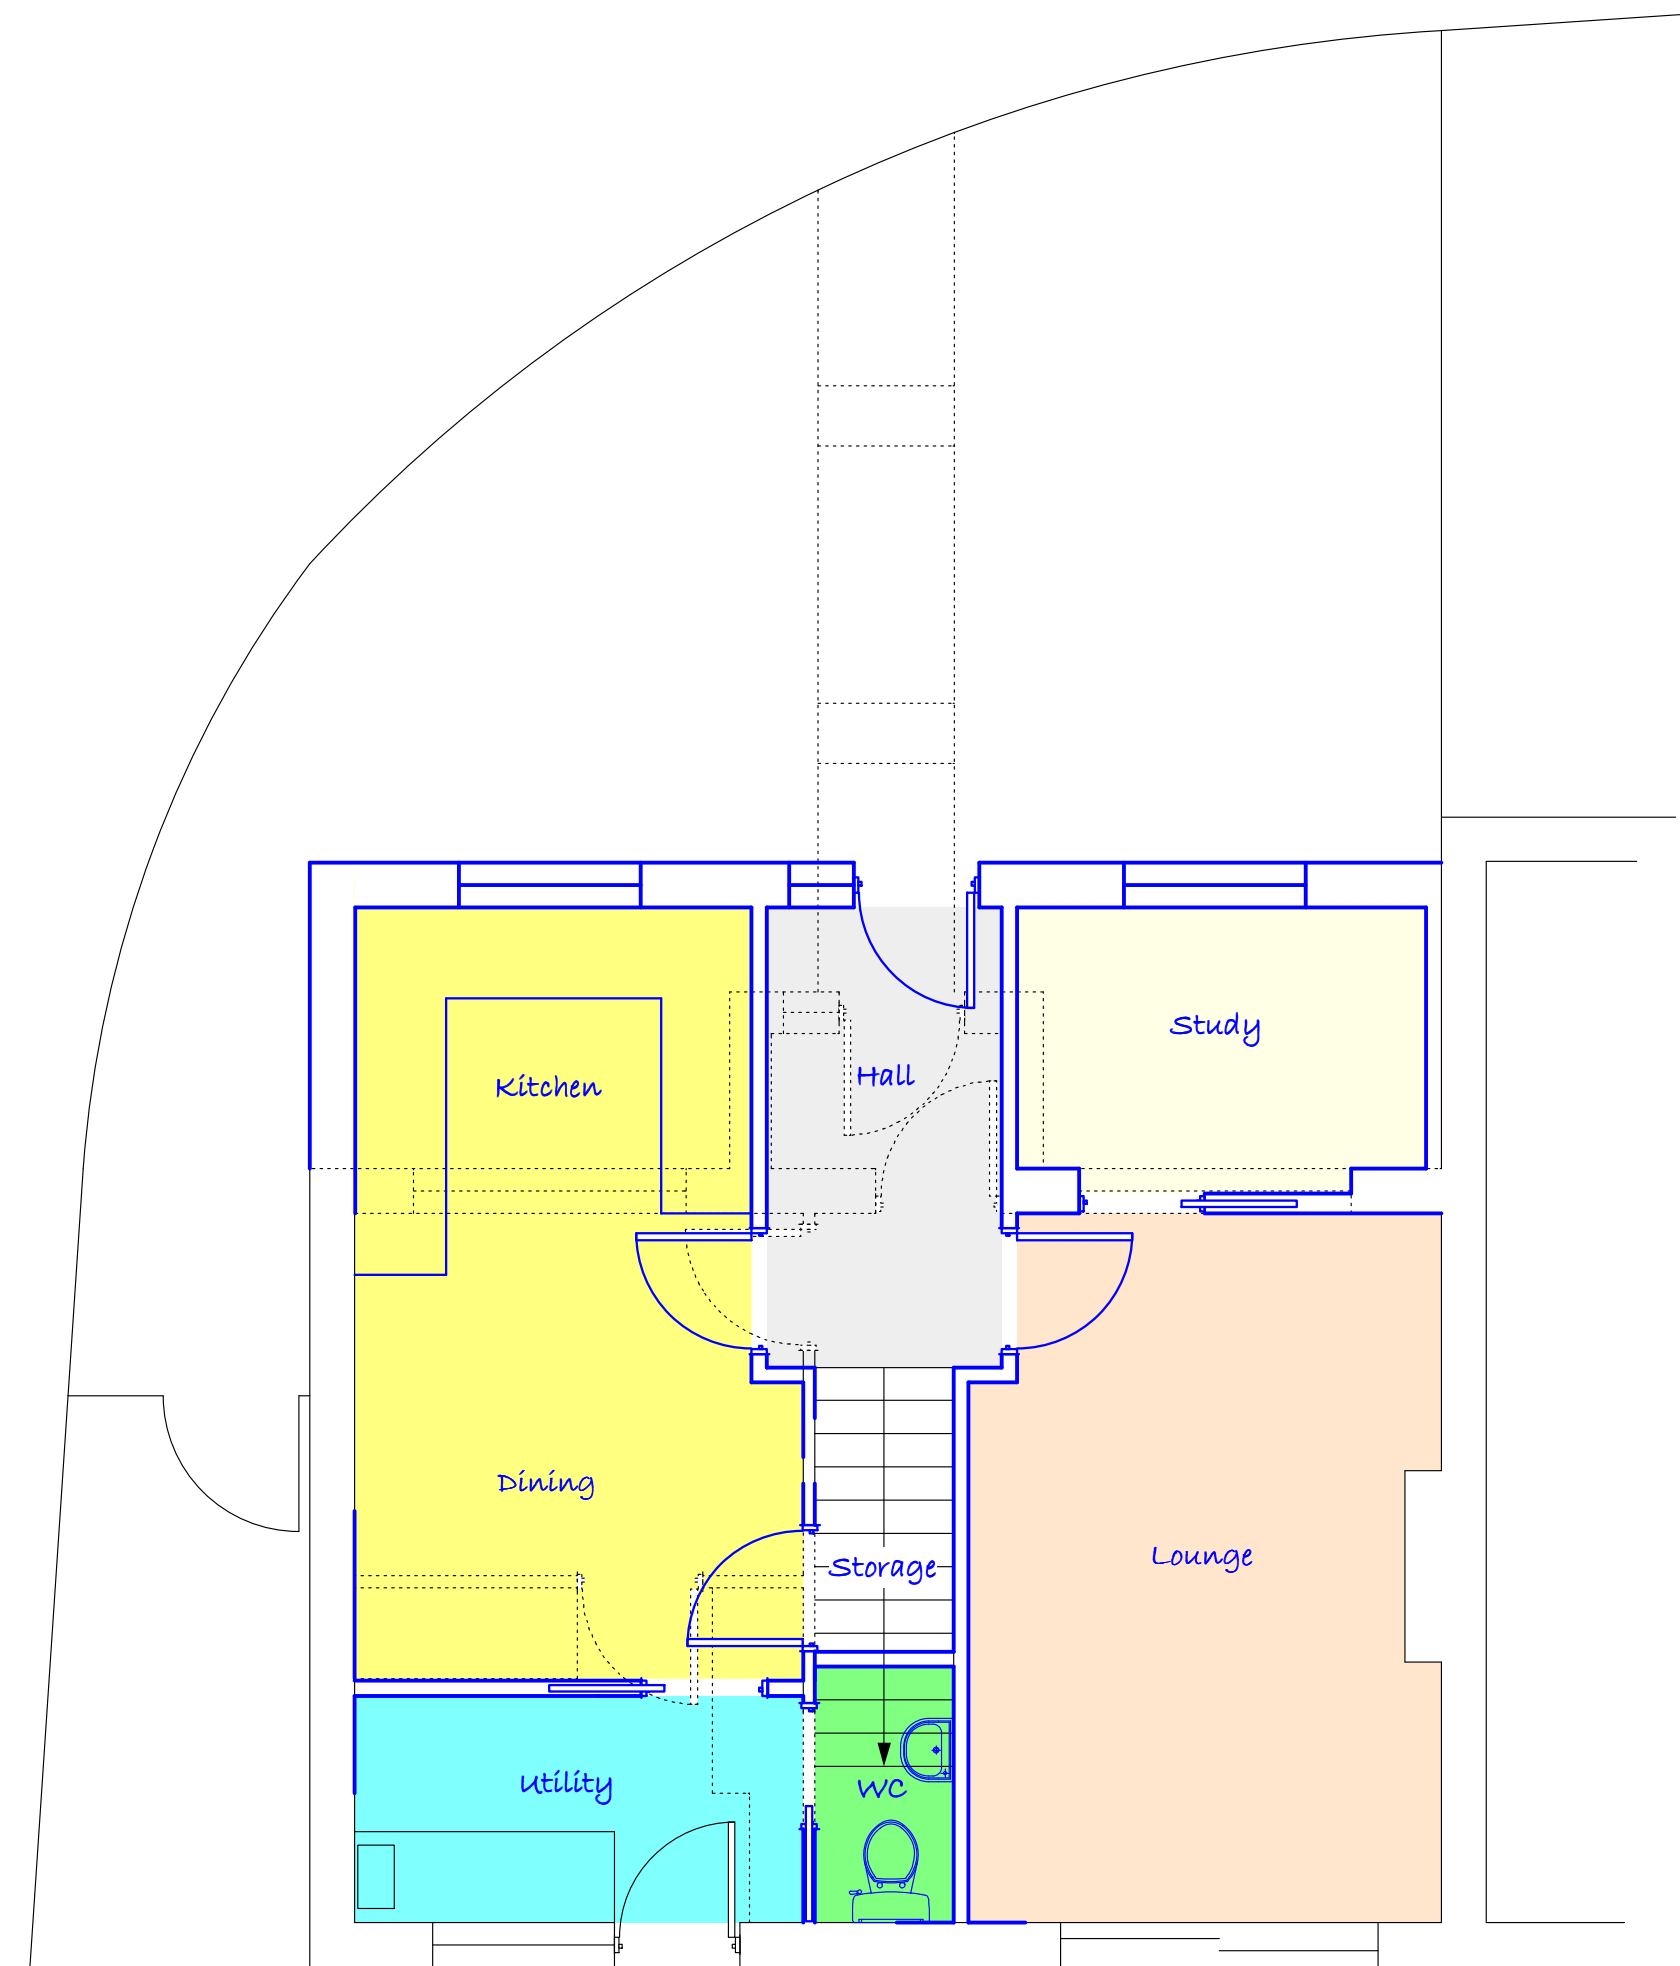

Proposed Ground Floor Plan 1:50



© MDT Design

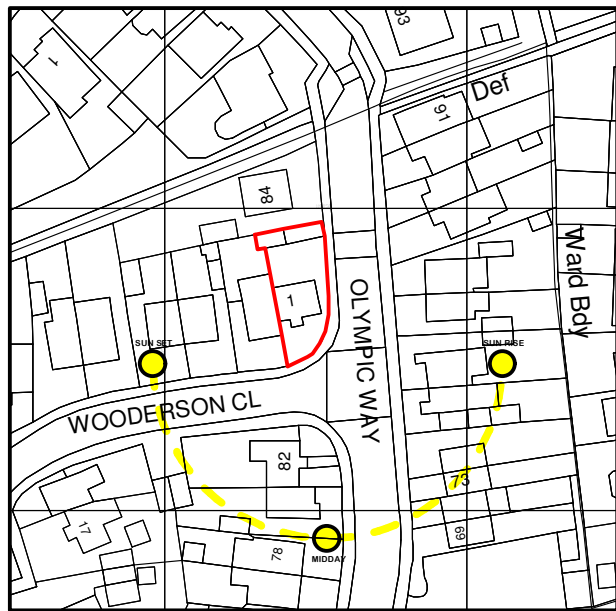

Location Plan 1:1250



INDICATIVE

Do not scale this drawing (unless for planning purposes) - Use written dimensions only. All dimensions to be checked on site prior to commencement of any works.