


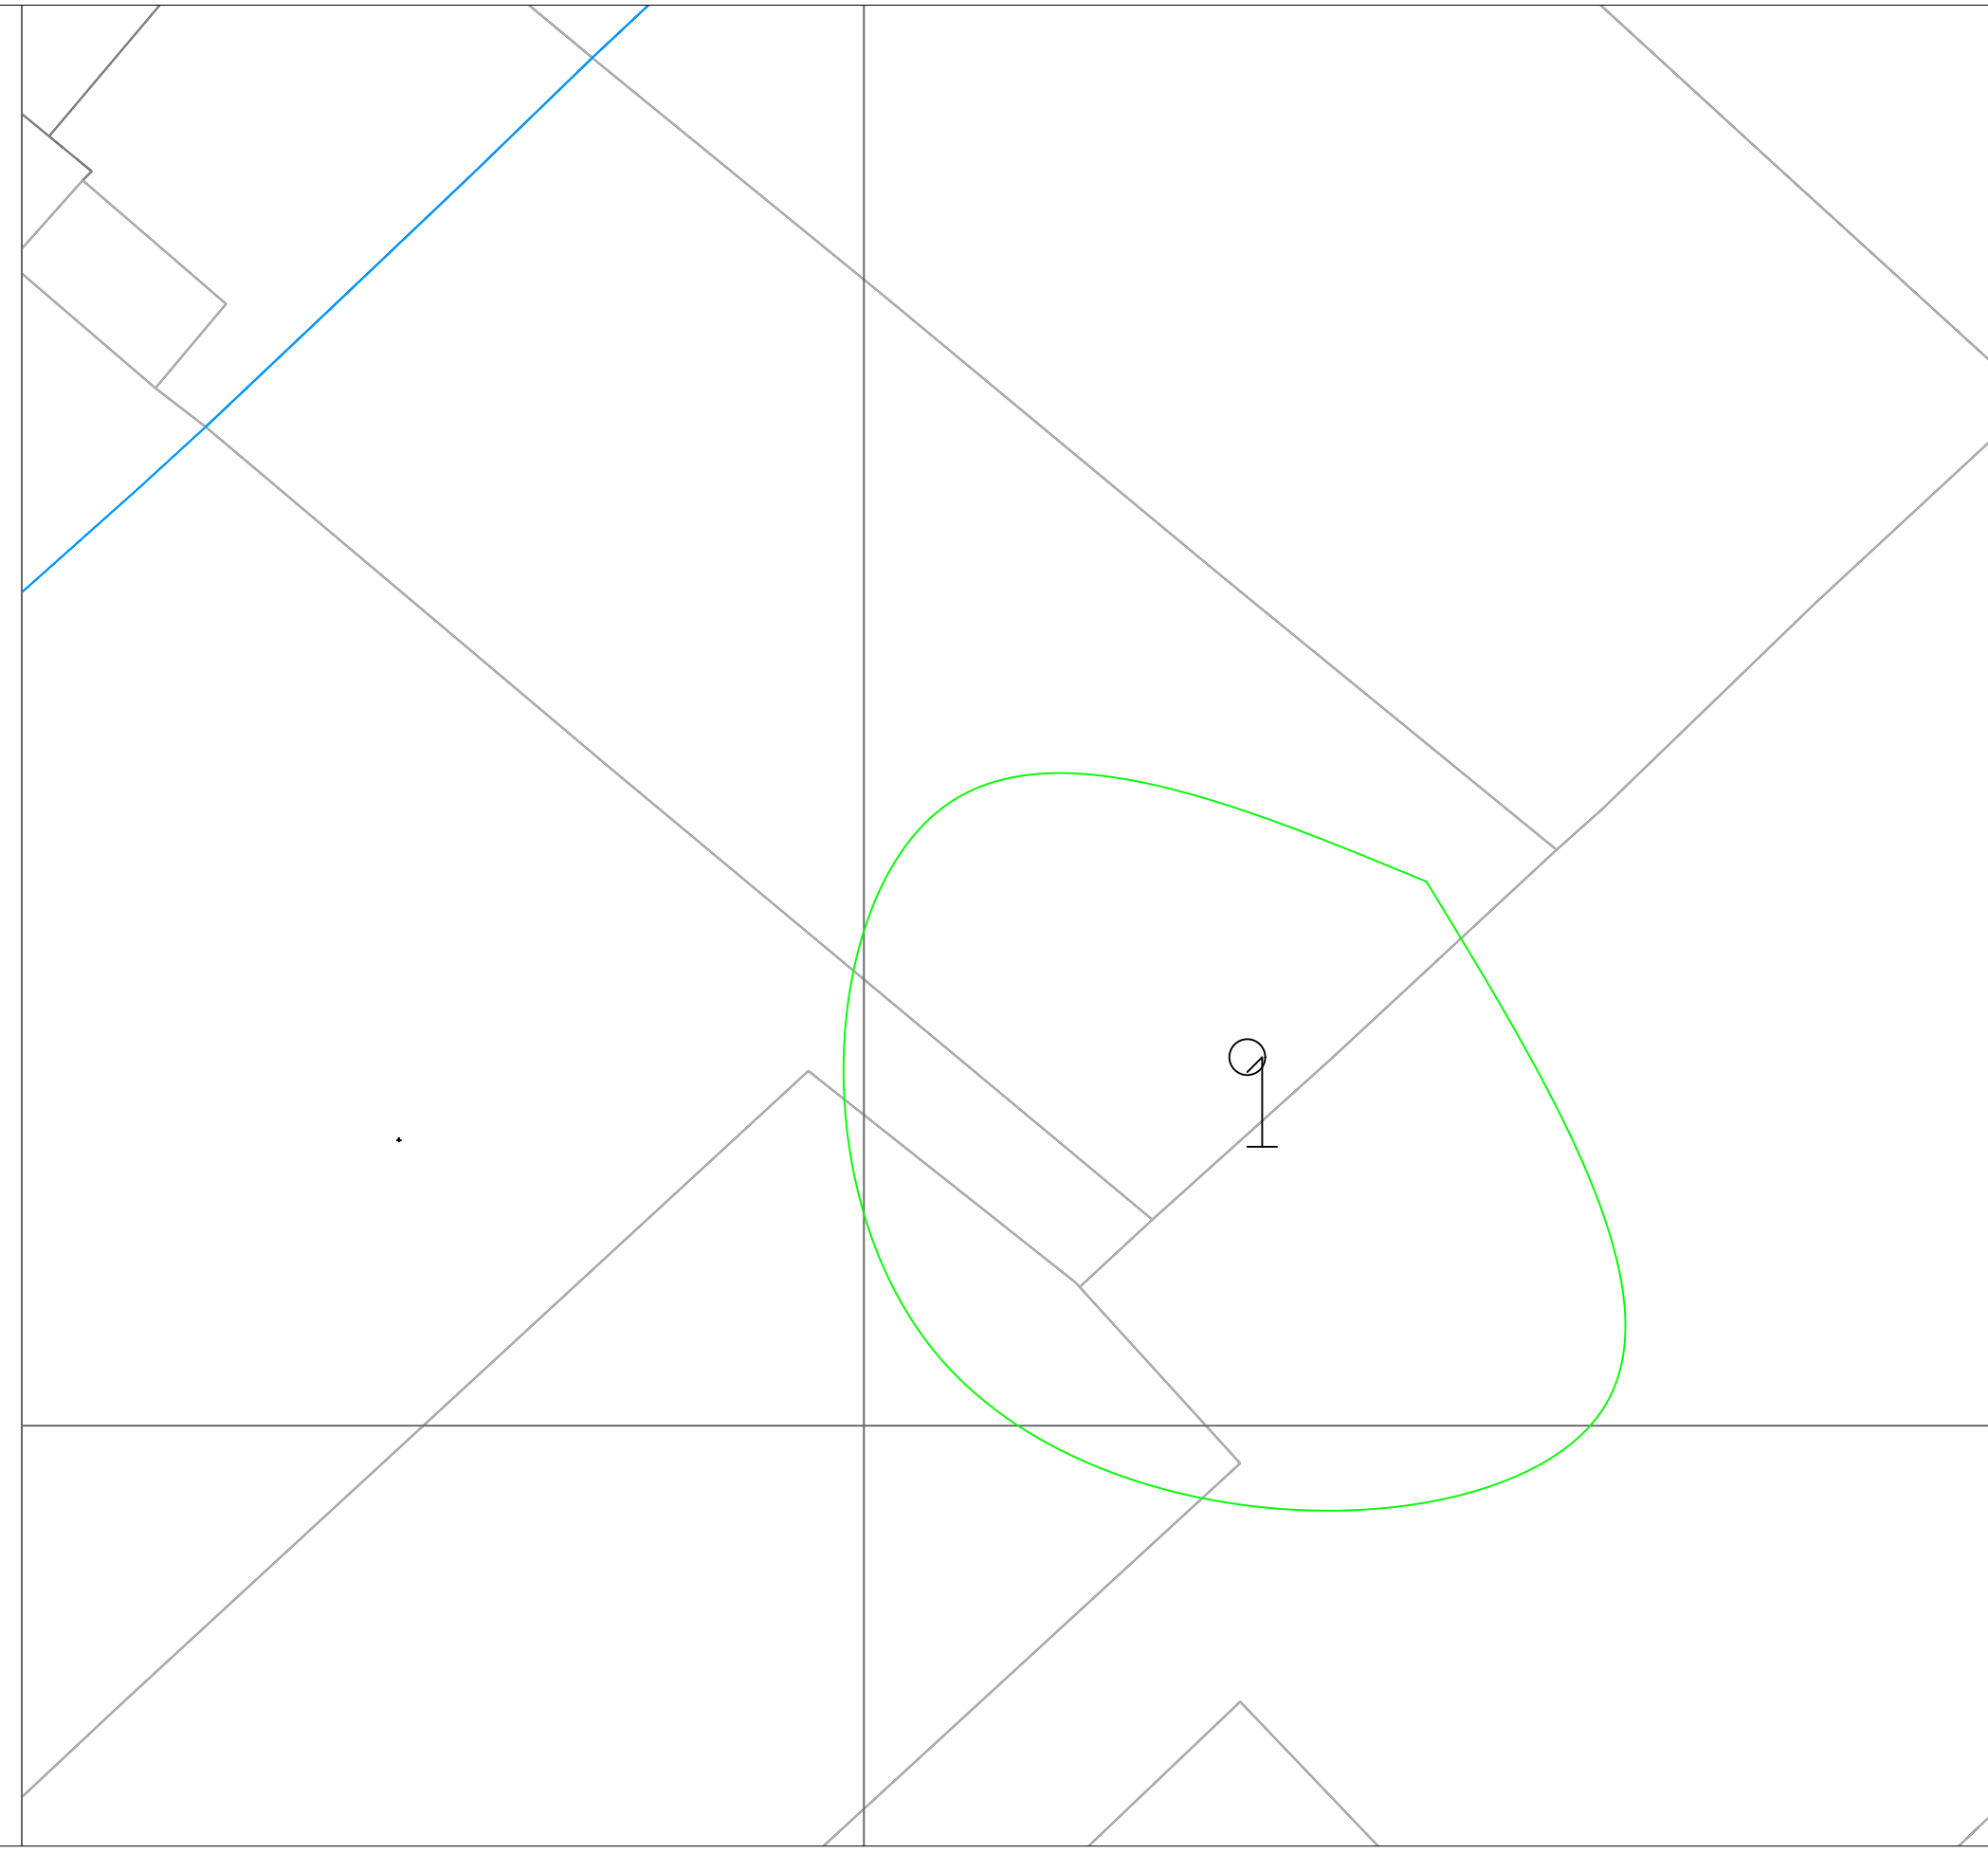

General Notes

Key

Low risk trees	
Moderate risk trees	
High risk trees	

No.	Revision/Issue	Date

Firm Name and Address

ROWDEN TREESCAPES

Project Name and Address

39 Kingsway,
Chandler's Ford,
CASTLEIGH, SD53 1EL

Project RTC/AL/29TREC/VTA/V1	Sheet
Date 14/08/2025	Appendix B Tree Location Plan
Scale 1:500 @ A3	