




Plans to be read in conjunction with accompanying notes and structural engineers' details.

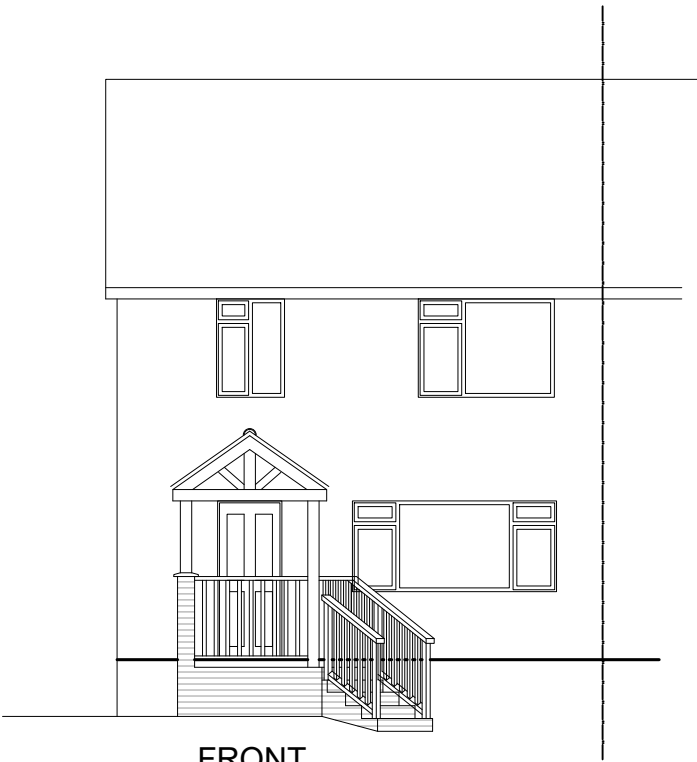


FRONT.

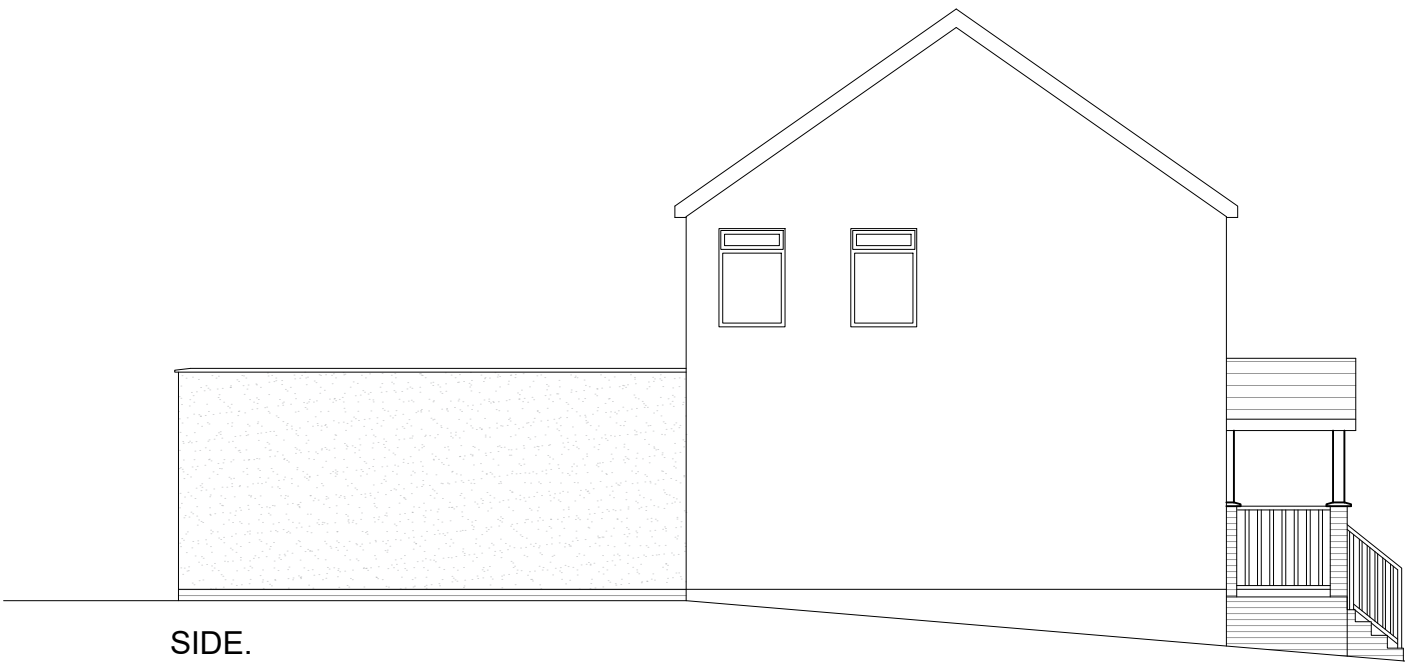

SIDE.

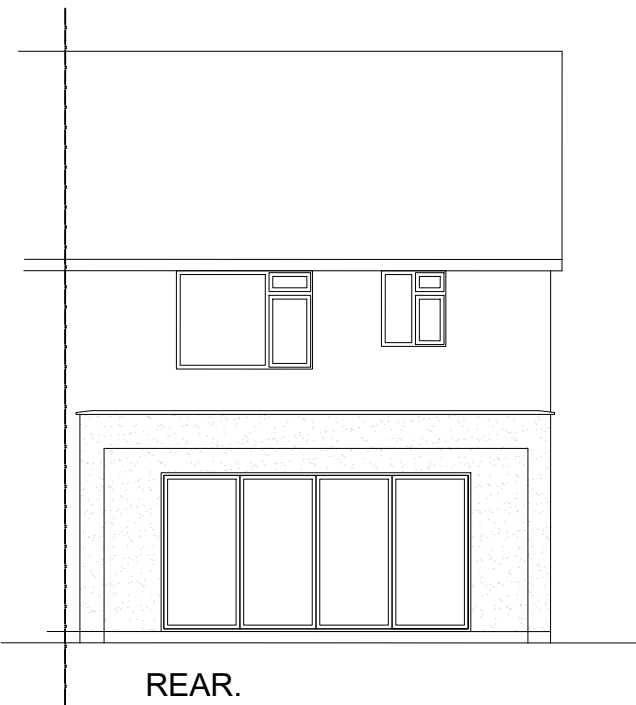

REAR.

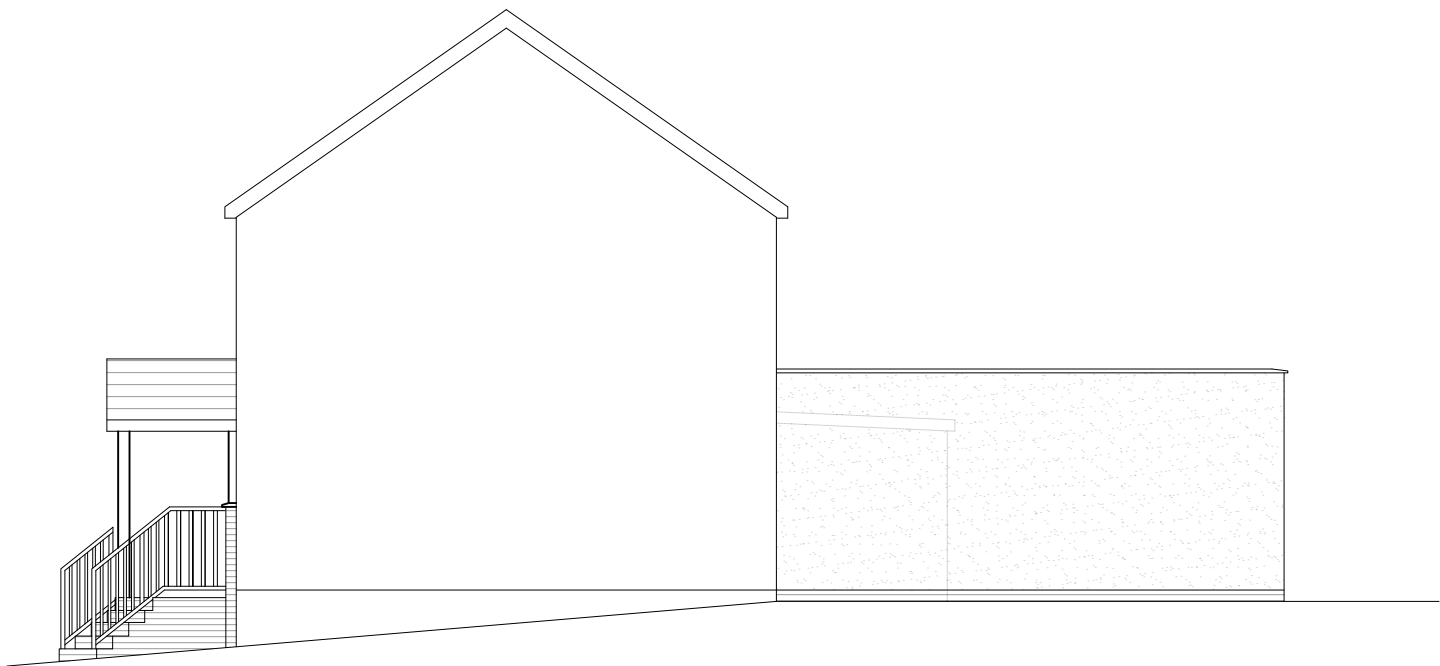

SIDE.

1 2 3 4 5m 1:100 @ A3

PROPOSED ELEVATIONS.

17 Shear Road
Bishopstoke
Eastleigh
SO50 6FZ.

DRWG 03 - 01/25 B

Scale 1:100 @ A3.