
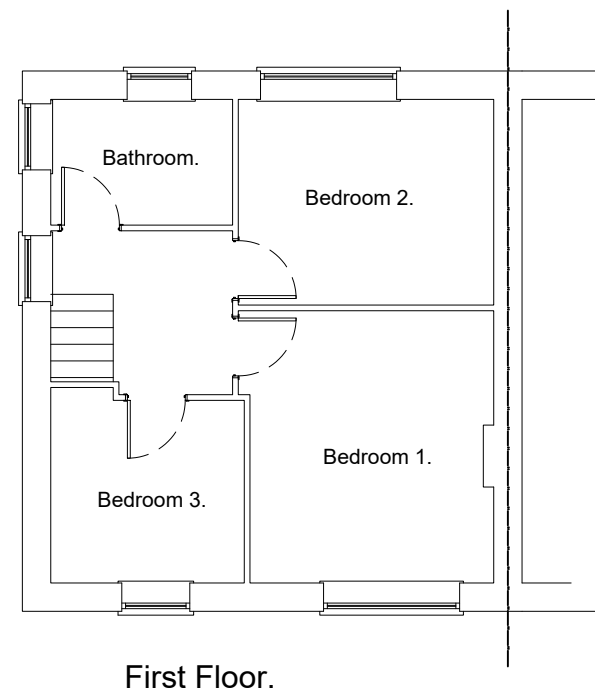


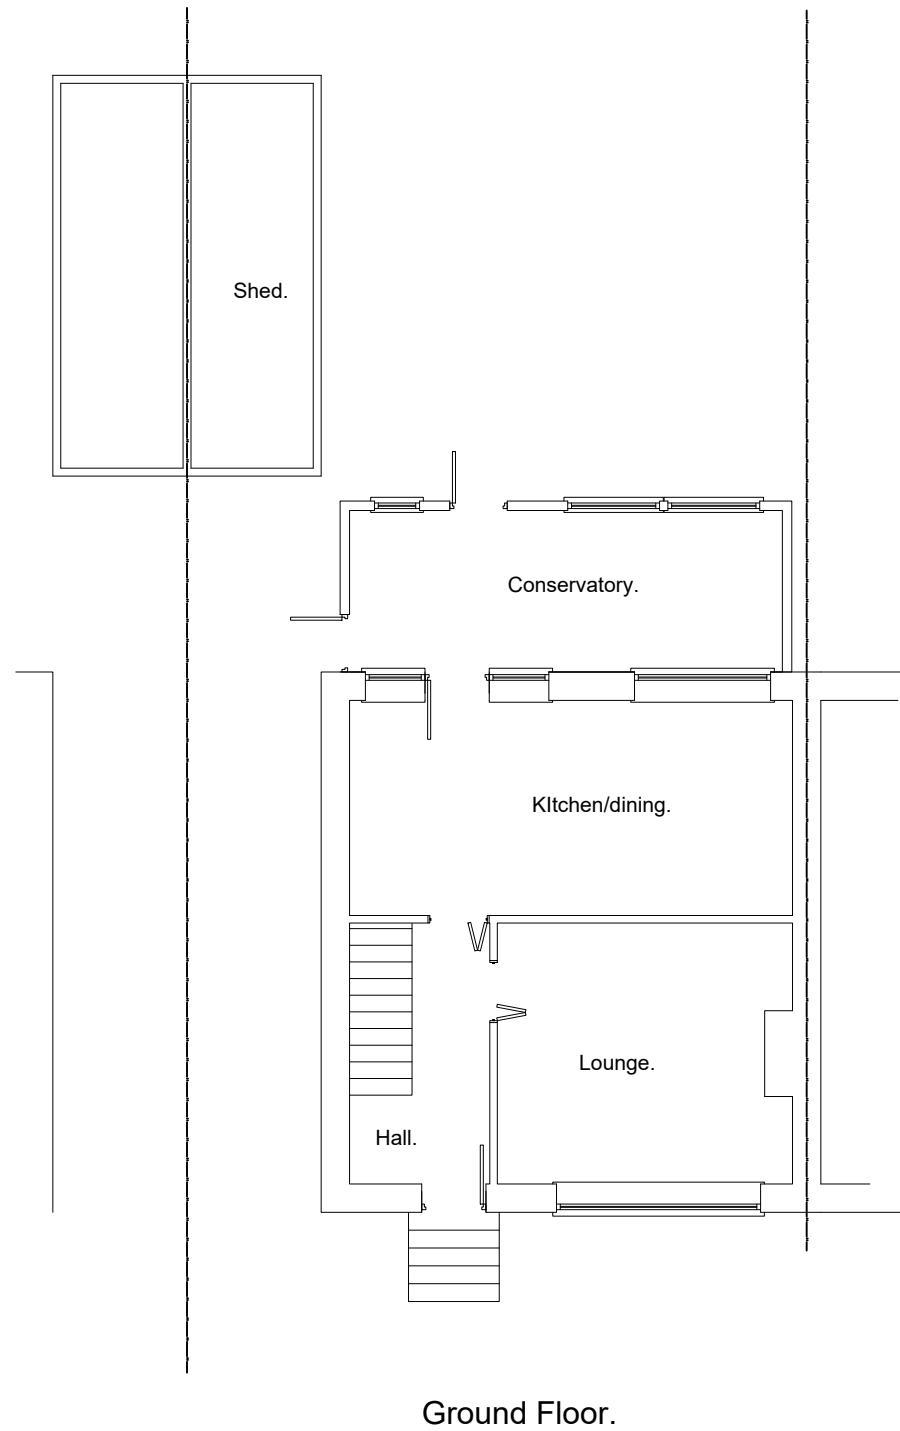

1 2 3 4 5m 1:100 @ A3

Existing Plans.

17 Shear Road
Bishopstoke
Eastleigh
SO50 6FZ.

DRWG 02- 01/25

Scale 1:100 @ A3