



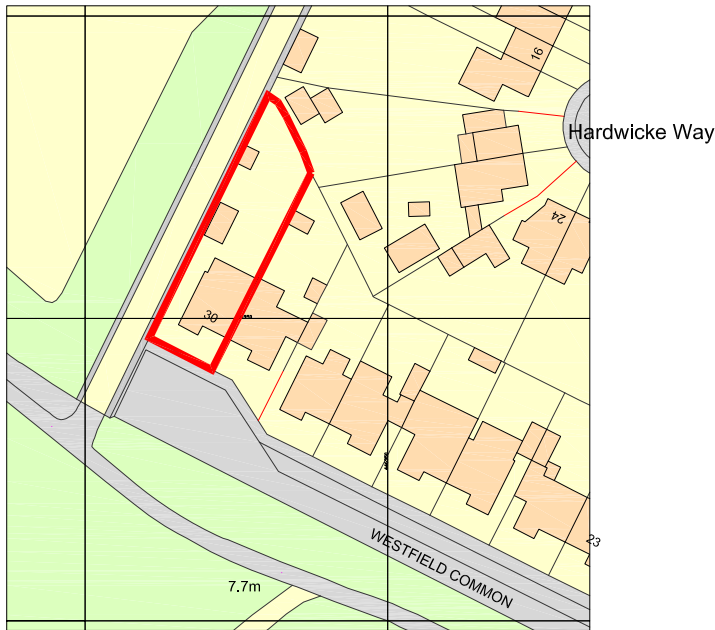


Ordnance Survey, (c) Crown Copyright 2026. All rights reserved. Licence number 100022432


Site Location Plan
Scale 1:1250

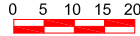


3 PARKING SPACES PLUS GARAGE SPACE

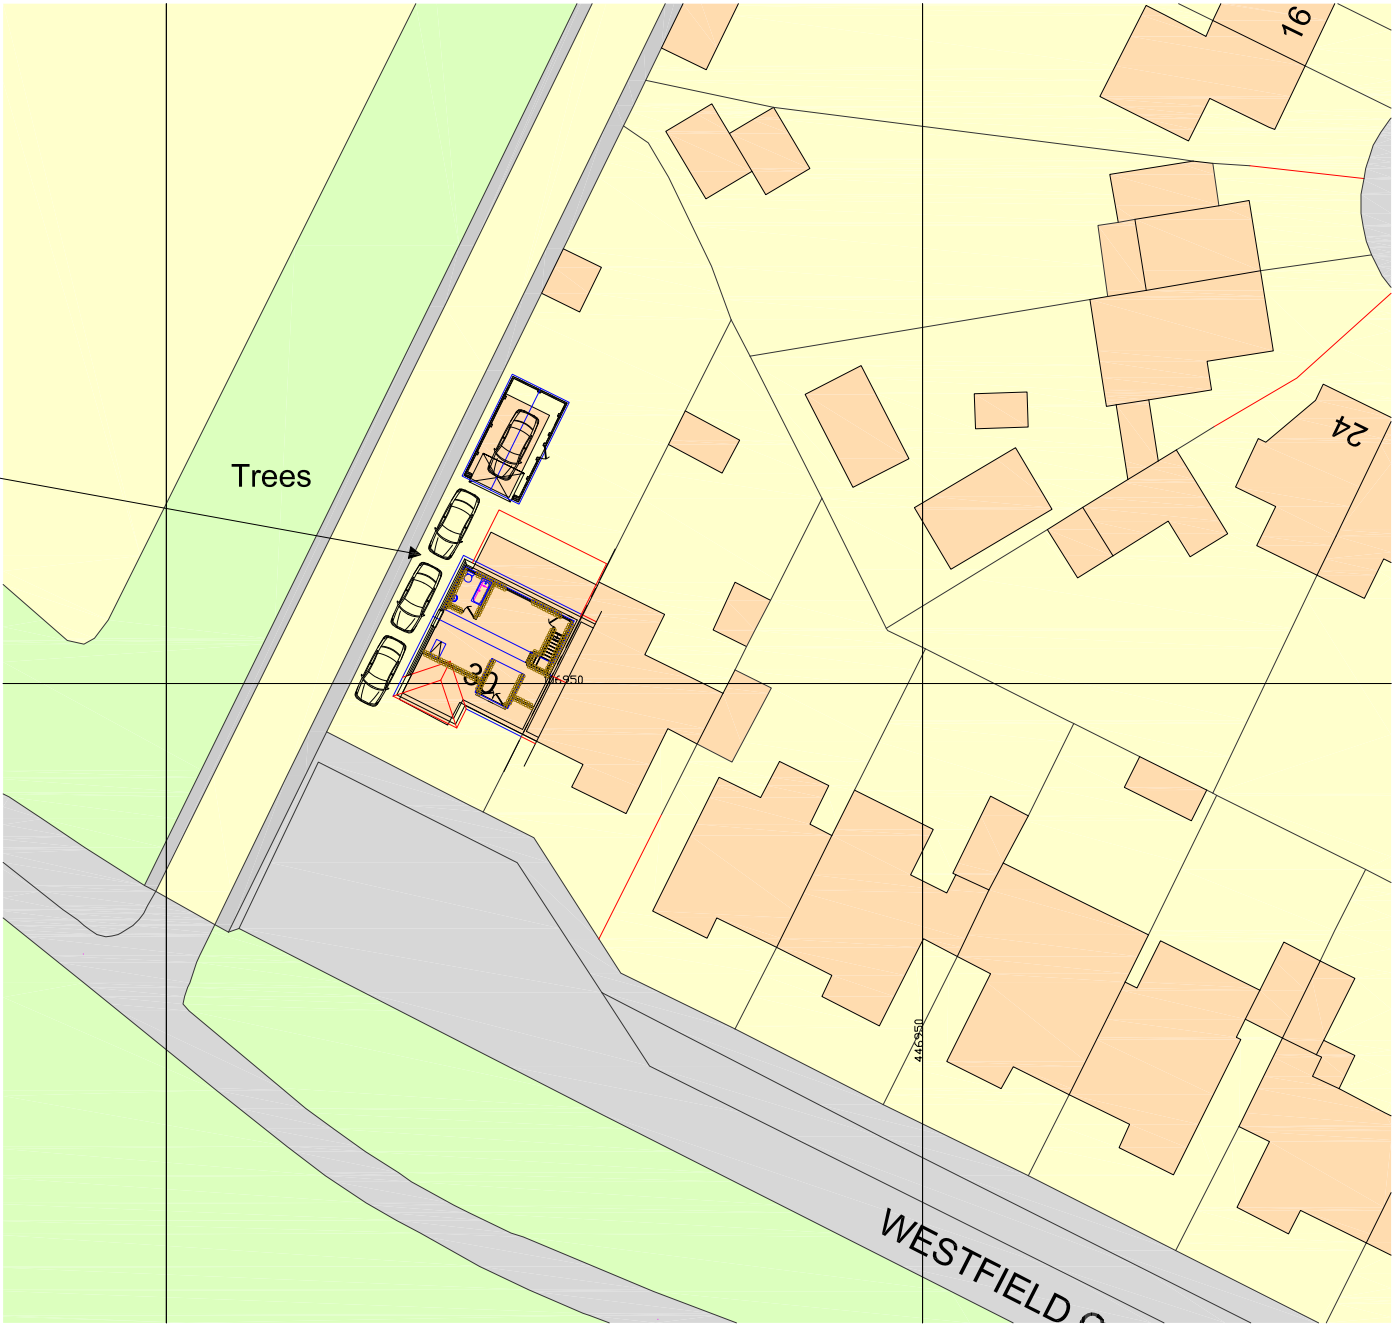

Block Plan
Scale 1:500

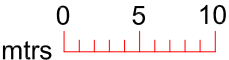

Notes
All dimensions and details to be checked on site by builder prior to commencement of works.
This plan must not be acted upon until it has been approved by the Local Authority.
Client to conform to party wall act of 1996 if required.

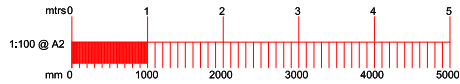

B		
A		
	Date	Revisions

Drawing Title.
Maps

SITE ADDRESS	CLIENT ADDRESS
30 Westfield Common Hamble Southampton SO31 4LB	

as noted	PAPER SIZE A2
Scale.	Drawn by.
July 2026	R.N.S.
Date.	

Sanders Design Services Ltd
95 Cedar Road
Hythe
Southampton
SO45 3PX
www.sandersdesignservices.co.uk
info@sandersdesignservices.co.uk
023 8020 7195

Drawing No	Revision
gry sht 3	x