


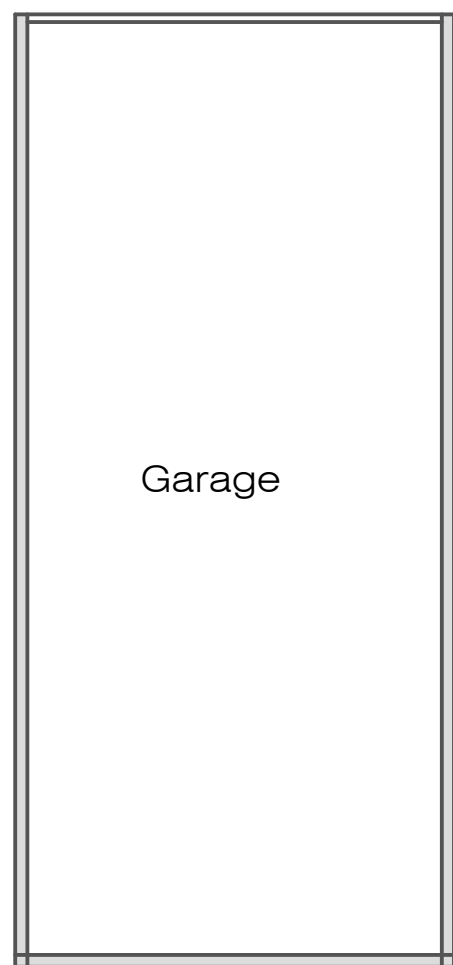


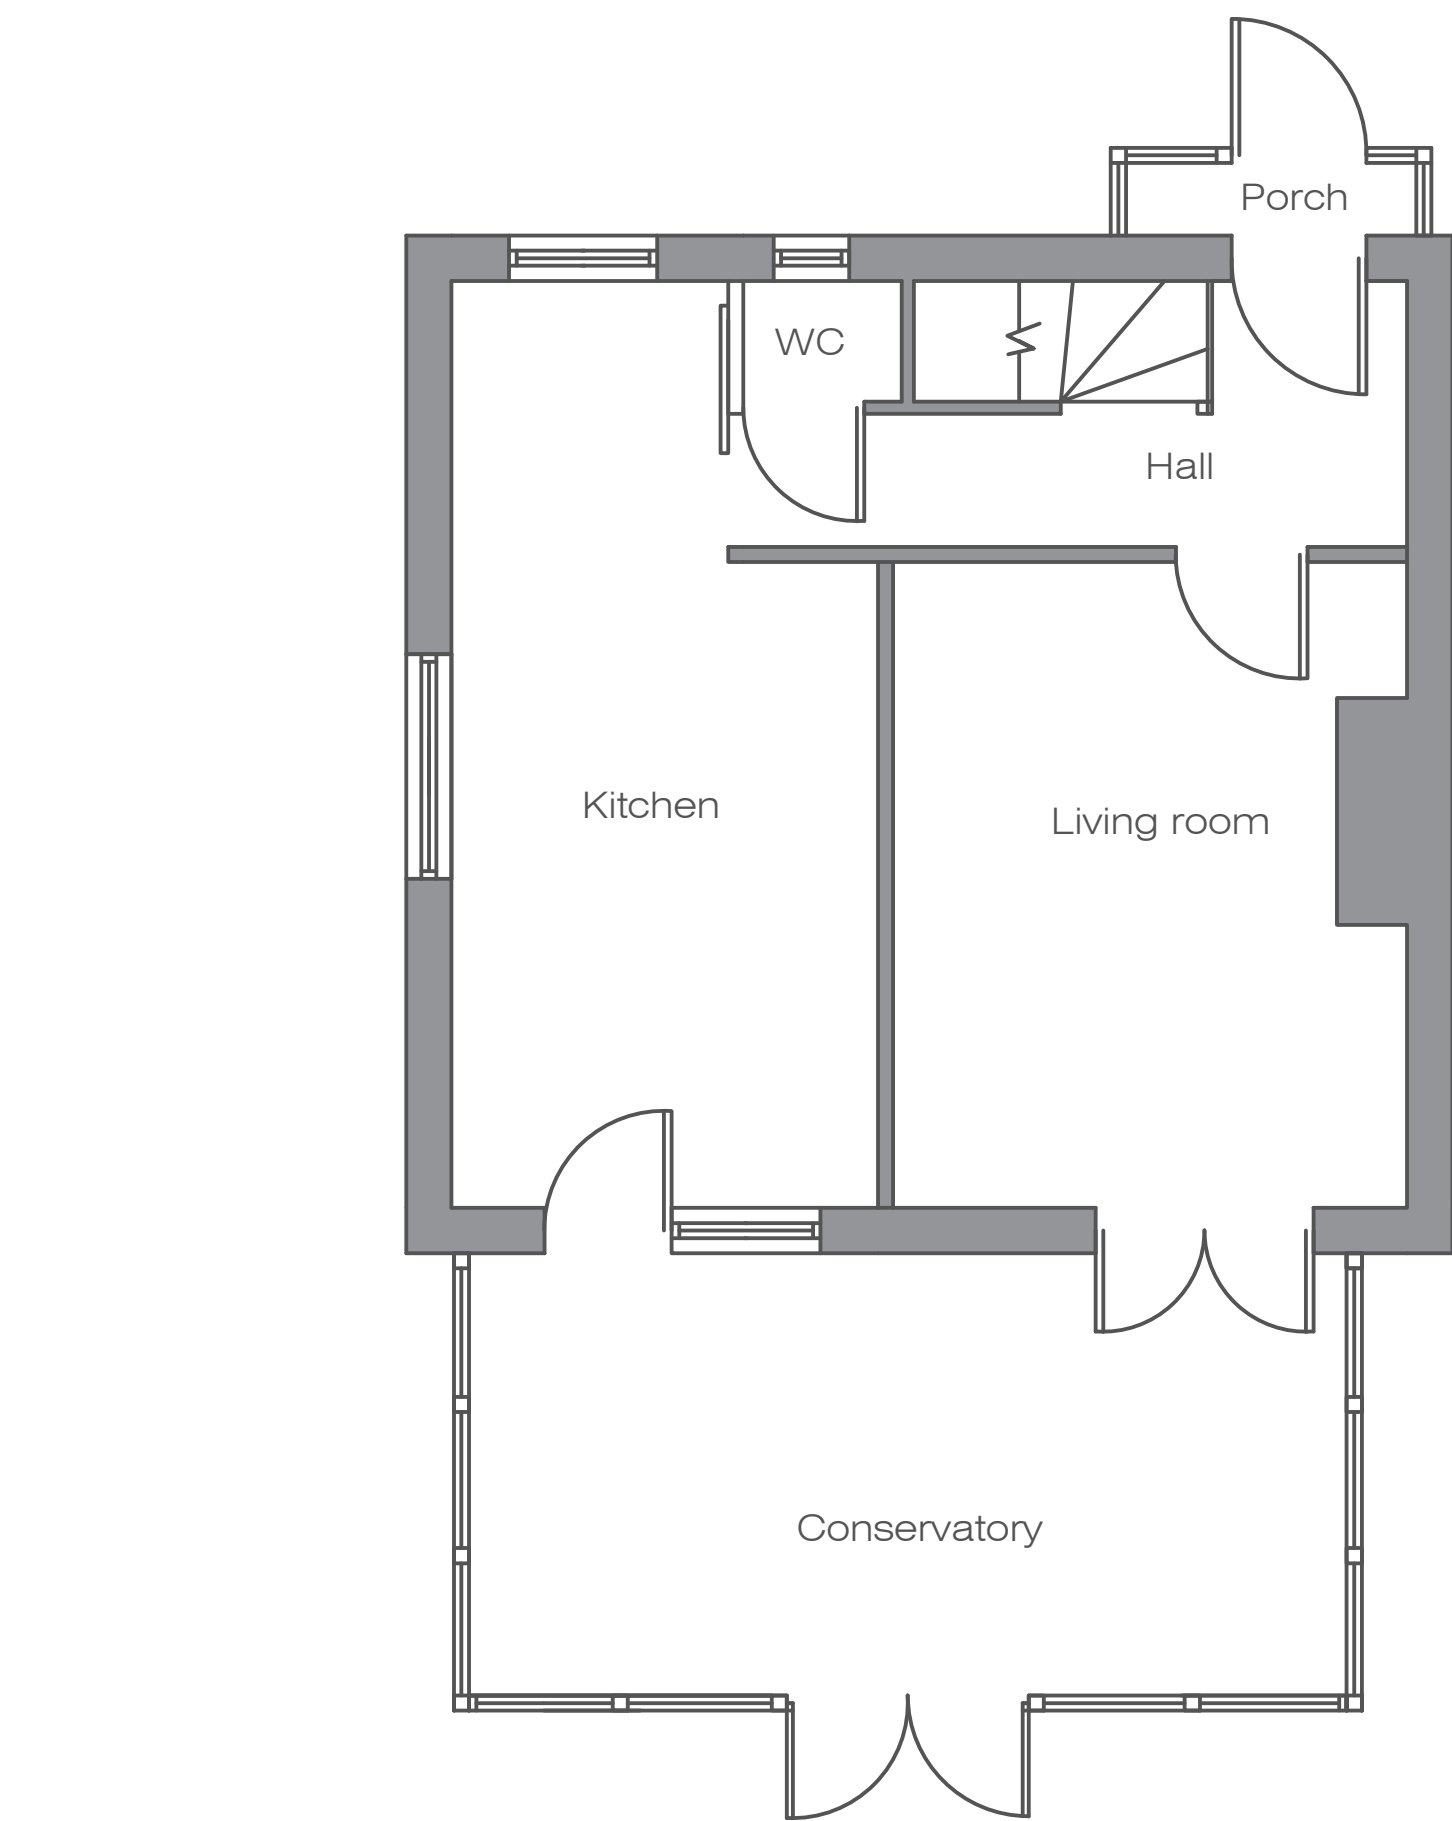

Existing Ground Floor Layout
(Scale 1:50)

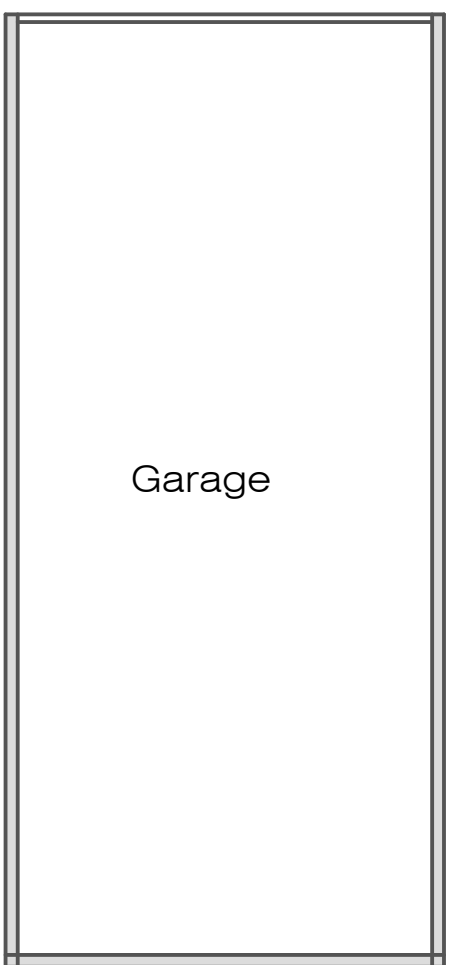

Proposed Ground Floor Layout
(Scale 1:50)

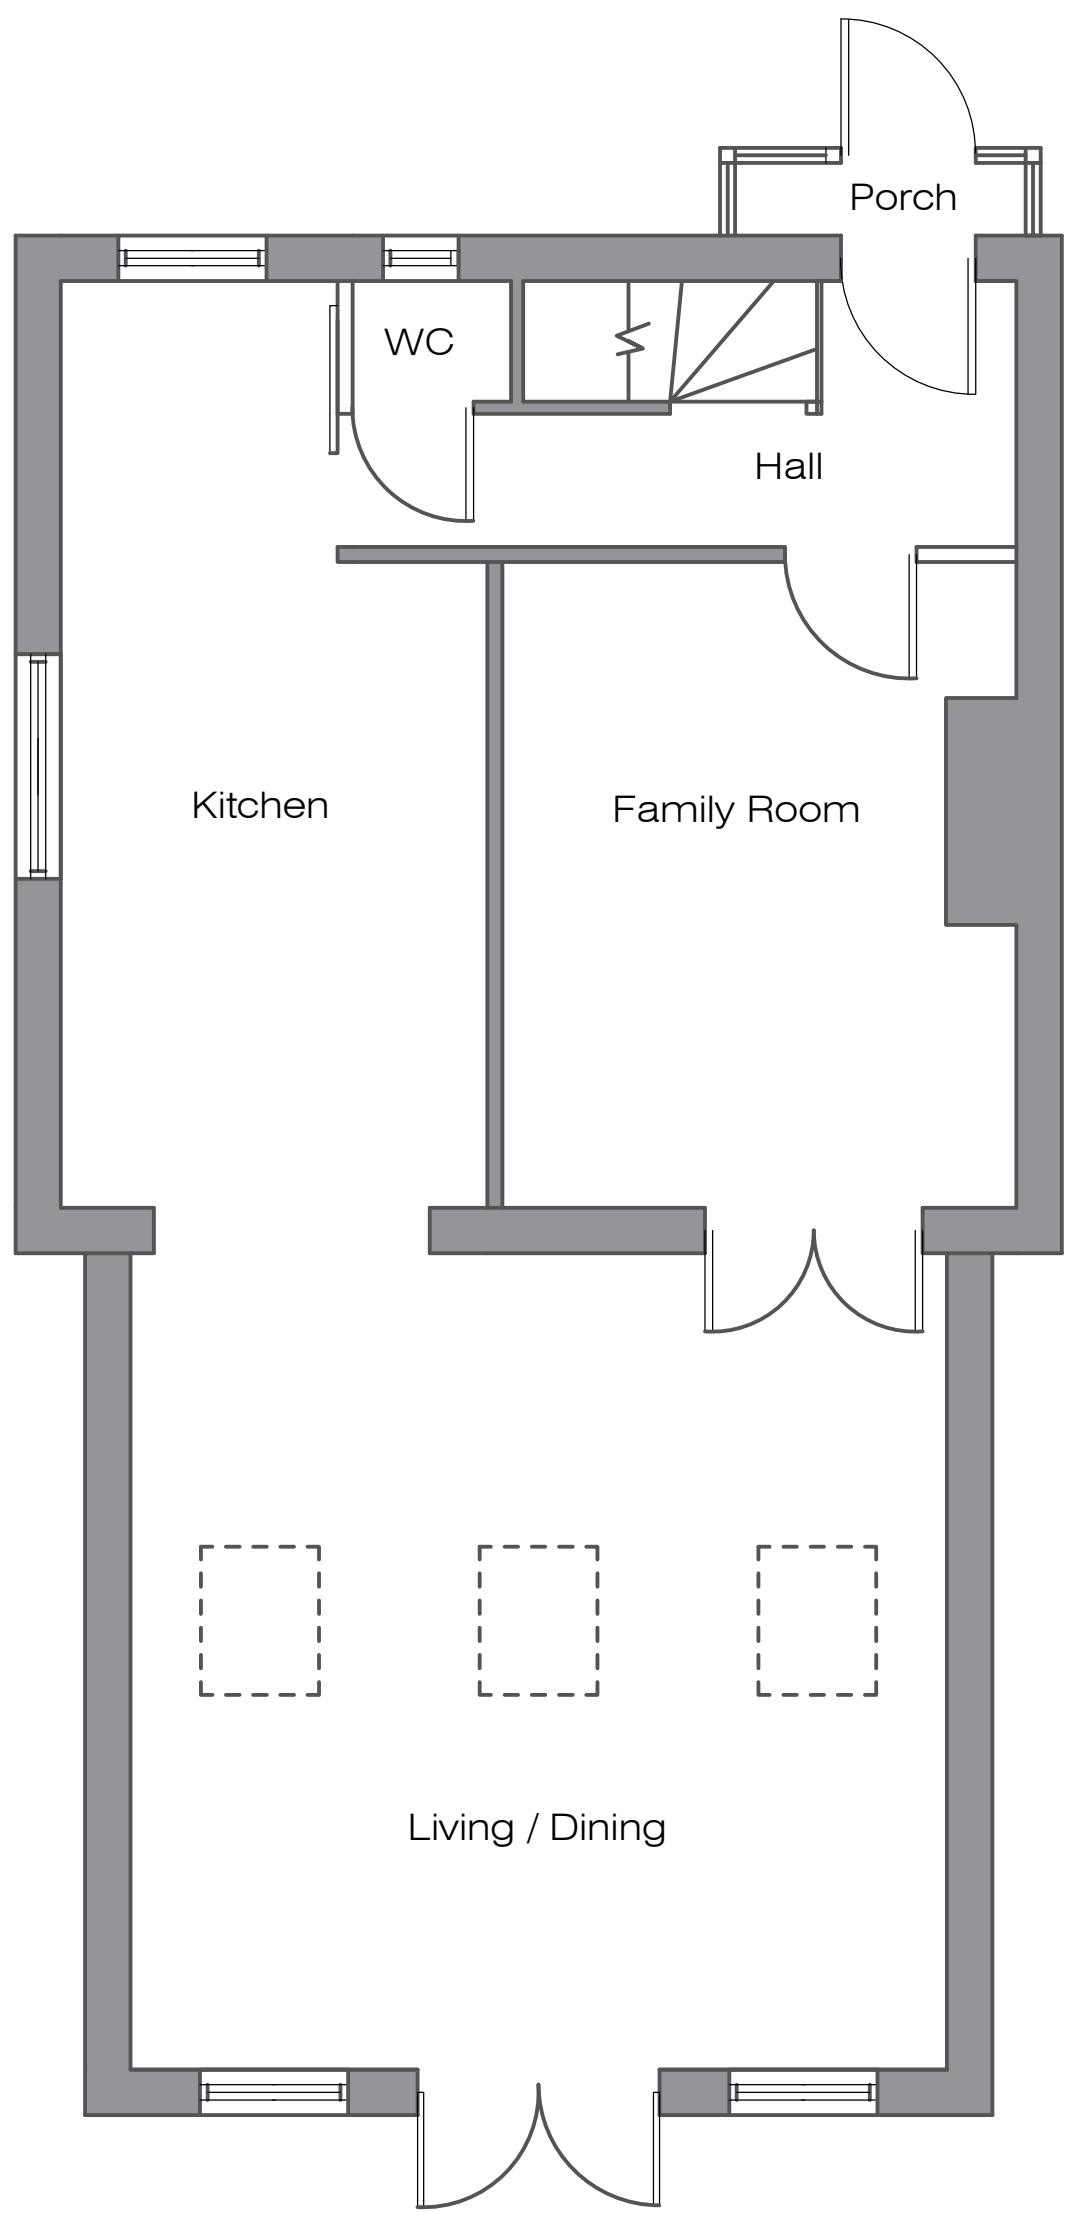



LR DESIGN

project 3 Sayers Road - Ground Floor Extension			
title Existing & Proposed Layouts			
3 - Layout - 01			A
drawn LR	checked 	scale 1:50@A1	date Aug 2026
issue Planning			