





Existing Block Plan
Scale - 1:500

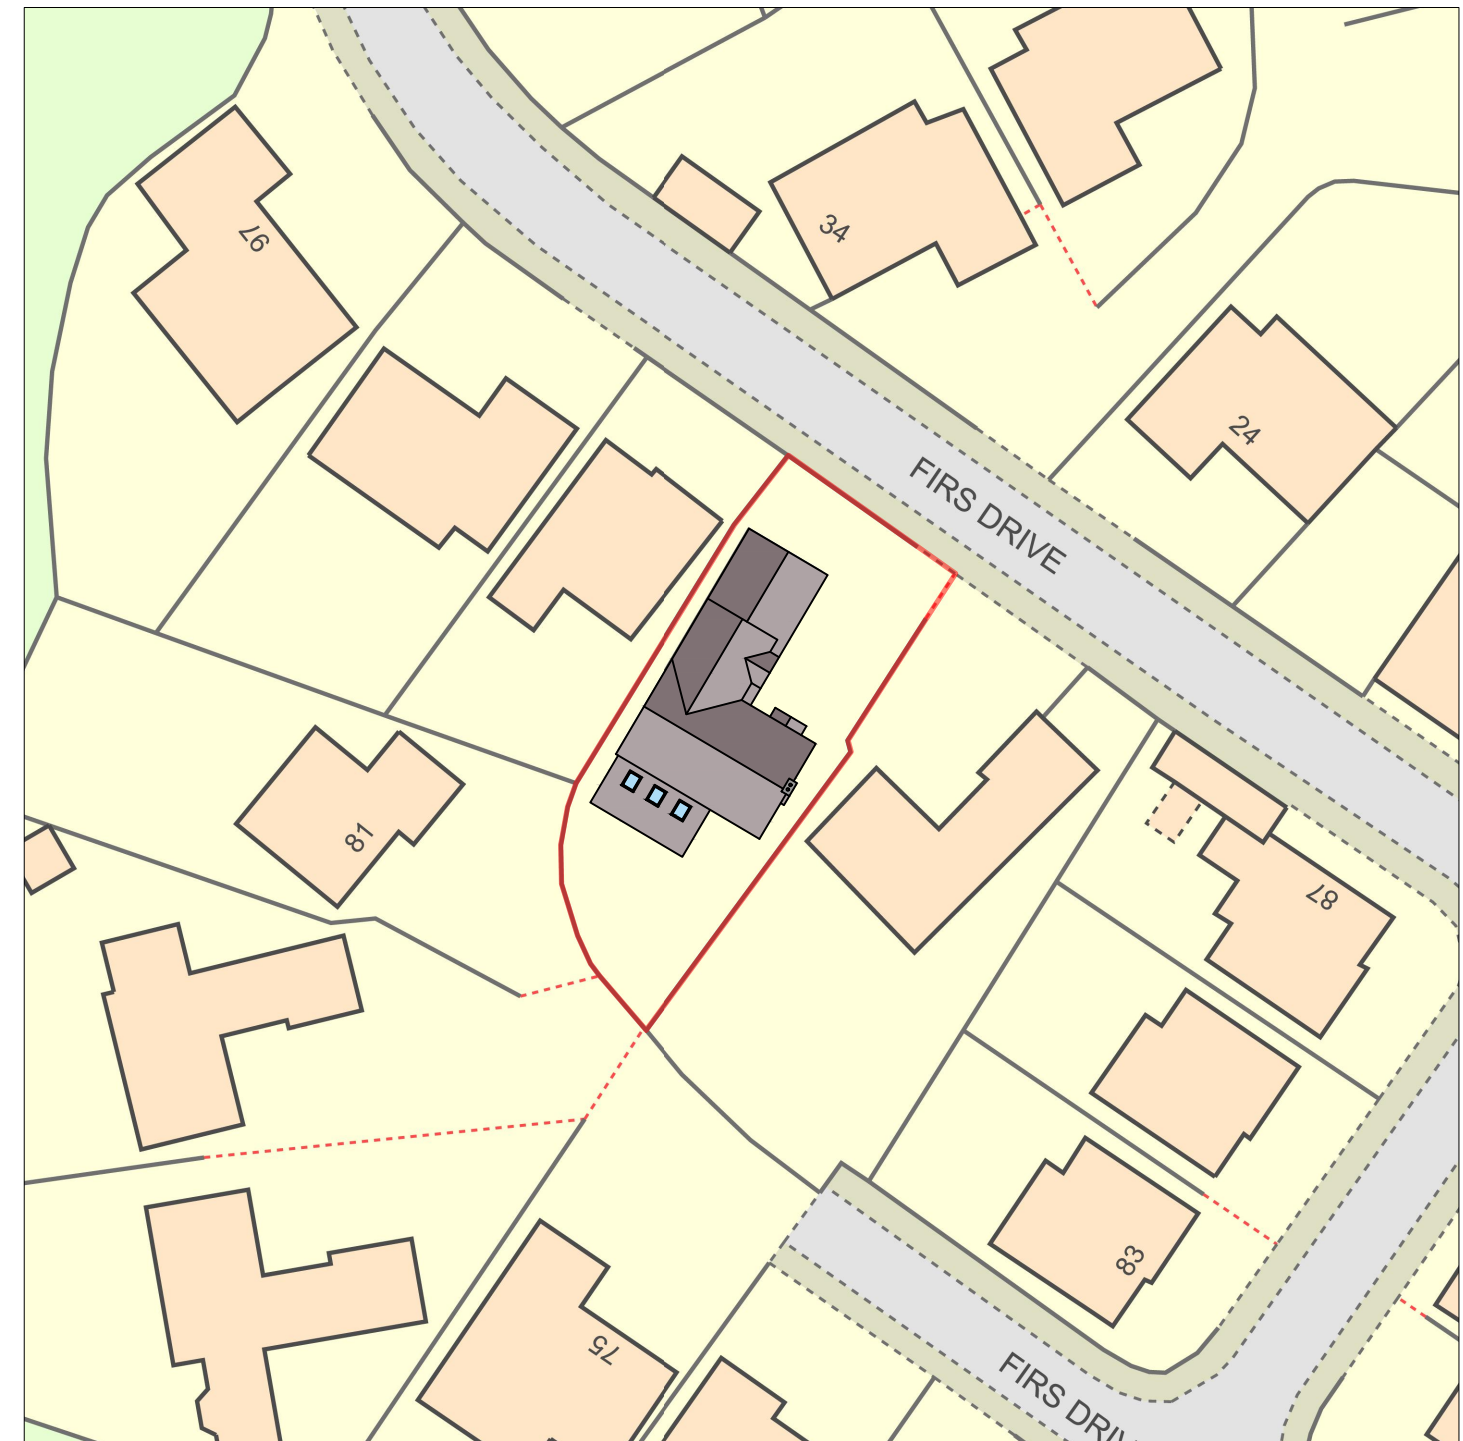

Proposed Block Plan
Scale - 1:500

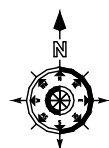

CAD.
CREATE AND DRAW.

• Architectural
• Structural
• Electrical
• Planning
• Conceptual
• 3D Perspectives
• Amendments
• Paper to CAD
www.createanddraw.co.uk
info@createanddraw.co.uk

Site Address: 91 Firs Drive
Hedge End
Southampton
SO30 4QQ

Drawing Number: FD-278-04

Revision: P01 22-05-26

Scale: 1:500@A3 Drawn By: NB

Rev	Description	Date
P01	Planning Spec Issue.	19-08-26
-	-	-

This drawing is the property of C.A.D. It must not be copied without written consent and must be returned on request. The information shown on it is to be regarded as confidential and must not be disclosed to any third party.

Whilst the utmost care is taken to ensure the accuracy of the data and design details contained herein, they are provided in the understanding that the company shall under no circumstances be liable for any injuries, expenses or other losses which may in any way be attributed to the use or adoption of such data and or design details.