



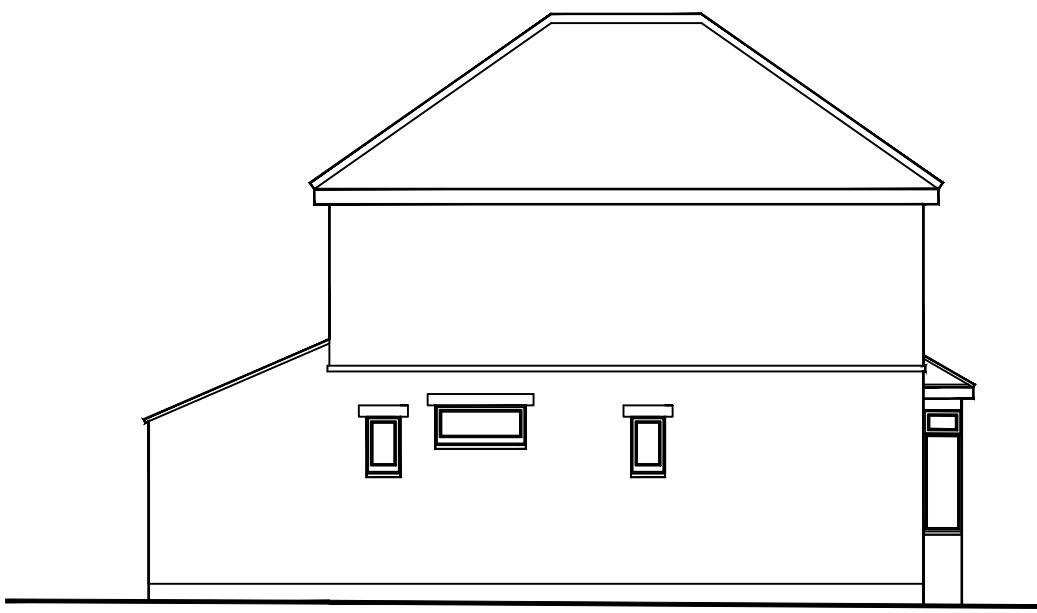

EXISTING SIDE ELEVATION 1:100

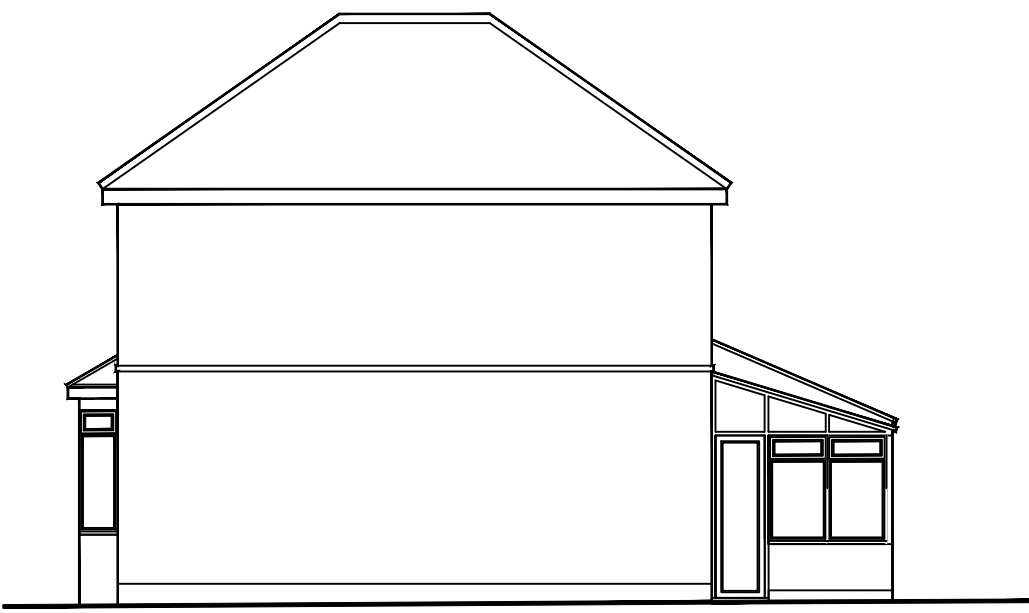


EXISTING SIDE ELEVATION 1:100




EXISTING REAR ELEVATION 1:100




EXISTING FRONT ELEVATION 1:100

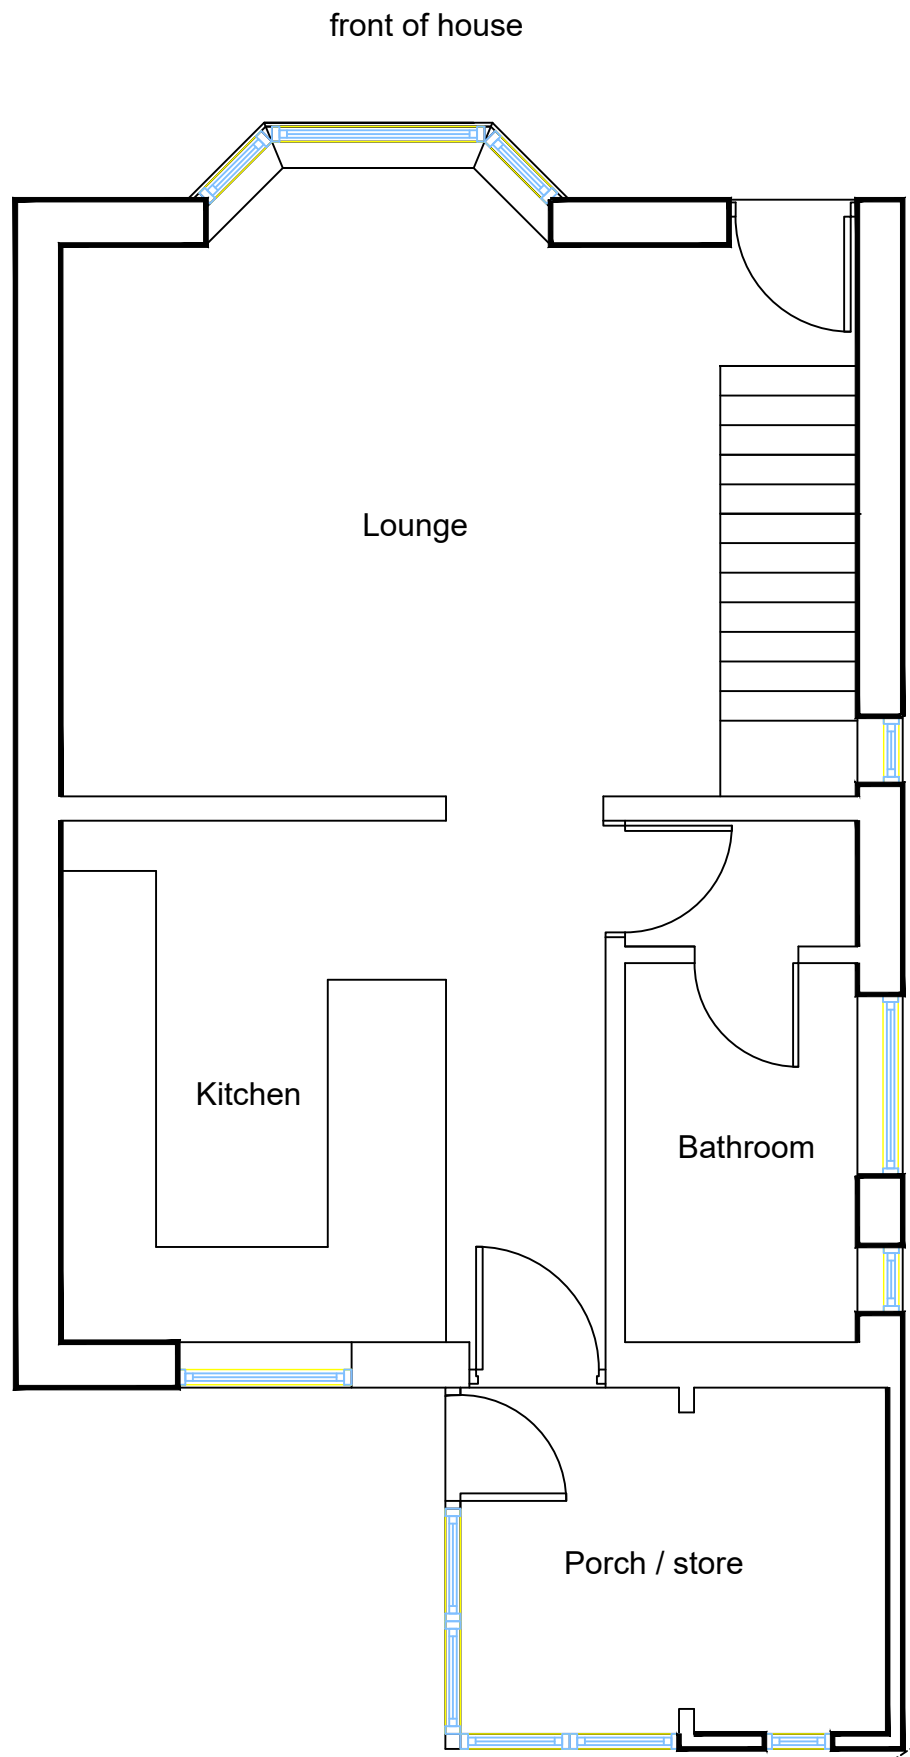

EXISTING GROUND FLOOR PLAN 1:50

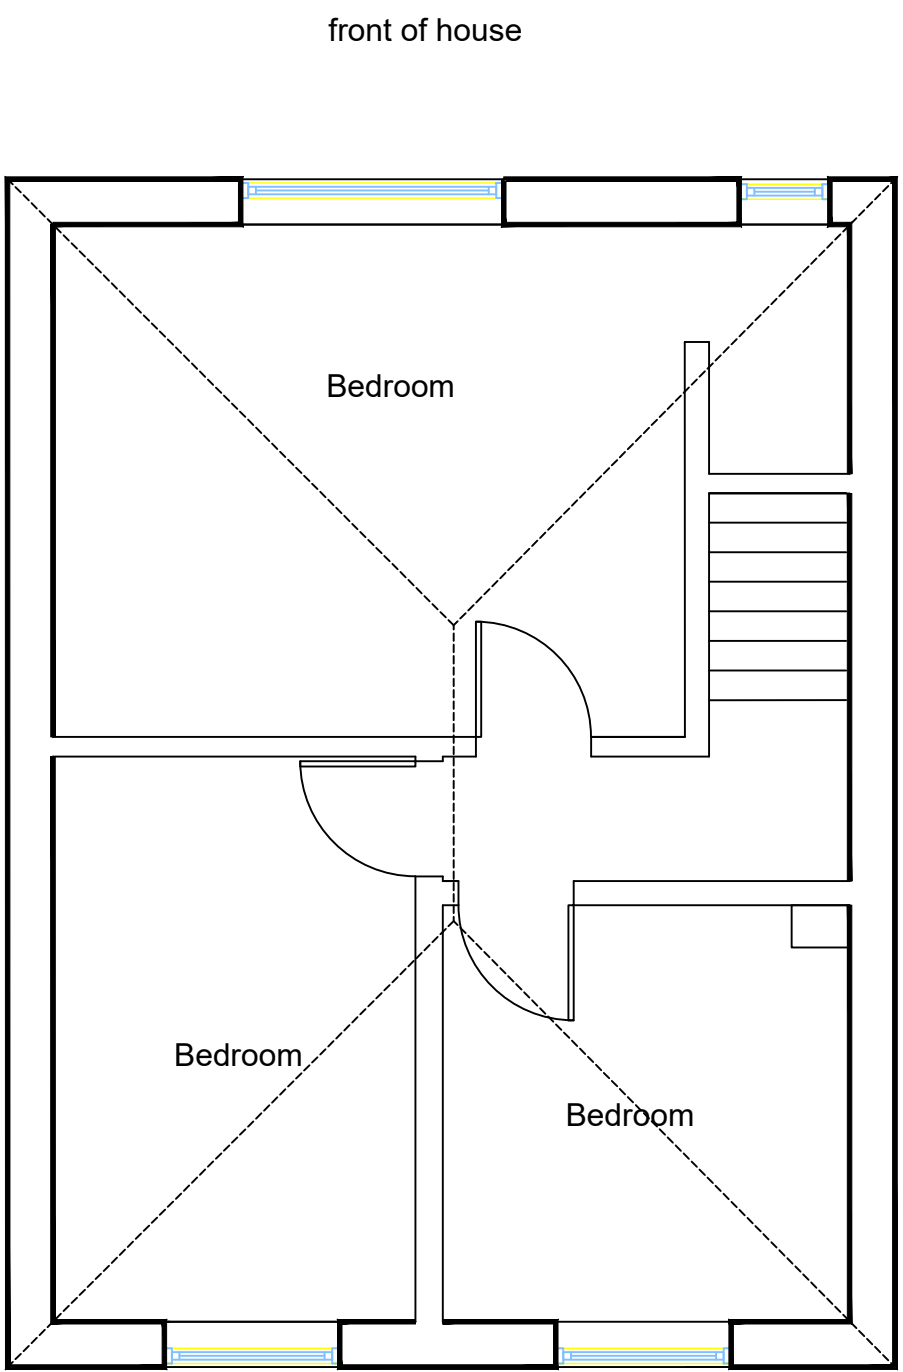

EXISTING FIRST FLOOR PLAN 1:50

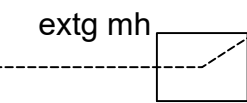

extg mh

extg mh

extg mh

Scale Bar 1:50



PROPOSED OUTBUILDING

at

1 Oak Hill Terrace
Bursledon
Southampton
SO31 8AS

Client

Mr R Haines

EXISTING FLOOR PLANS AND ELEVATIONS

REV A 6.11.23

BUILDING PLANS & ESTIMATING

9 The Close
Holbury
Southampton
Hampshire
SO45 2PG

Email abbott.bob@sky.com
Tel 07795 692060