


Location Plan

Site Address: 91, Firs Drive, Hedge End, SO30 4QQ

Date Produced: 19-Aug-2026

Scale: 1:1250 @A4

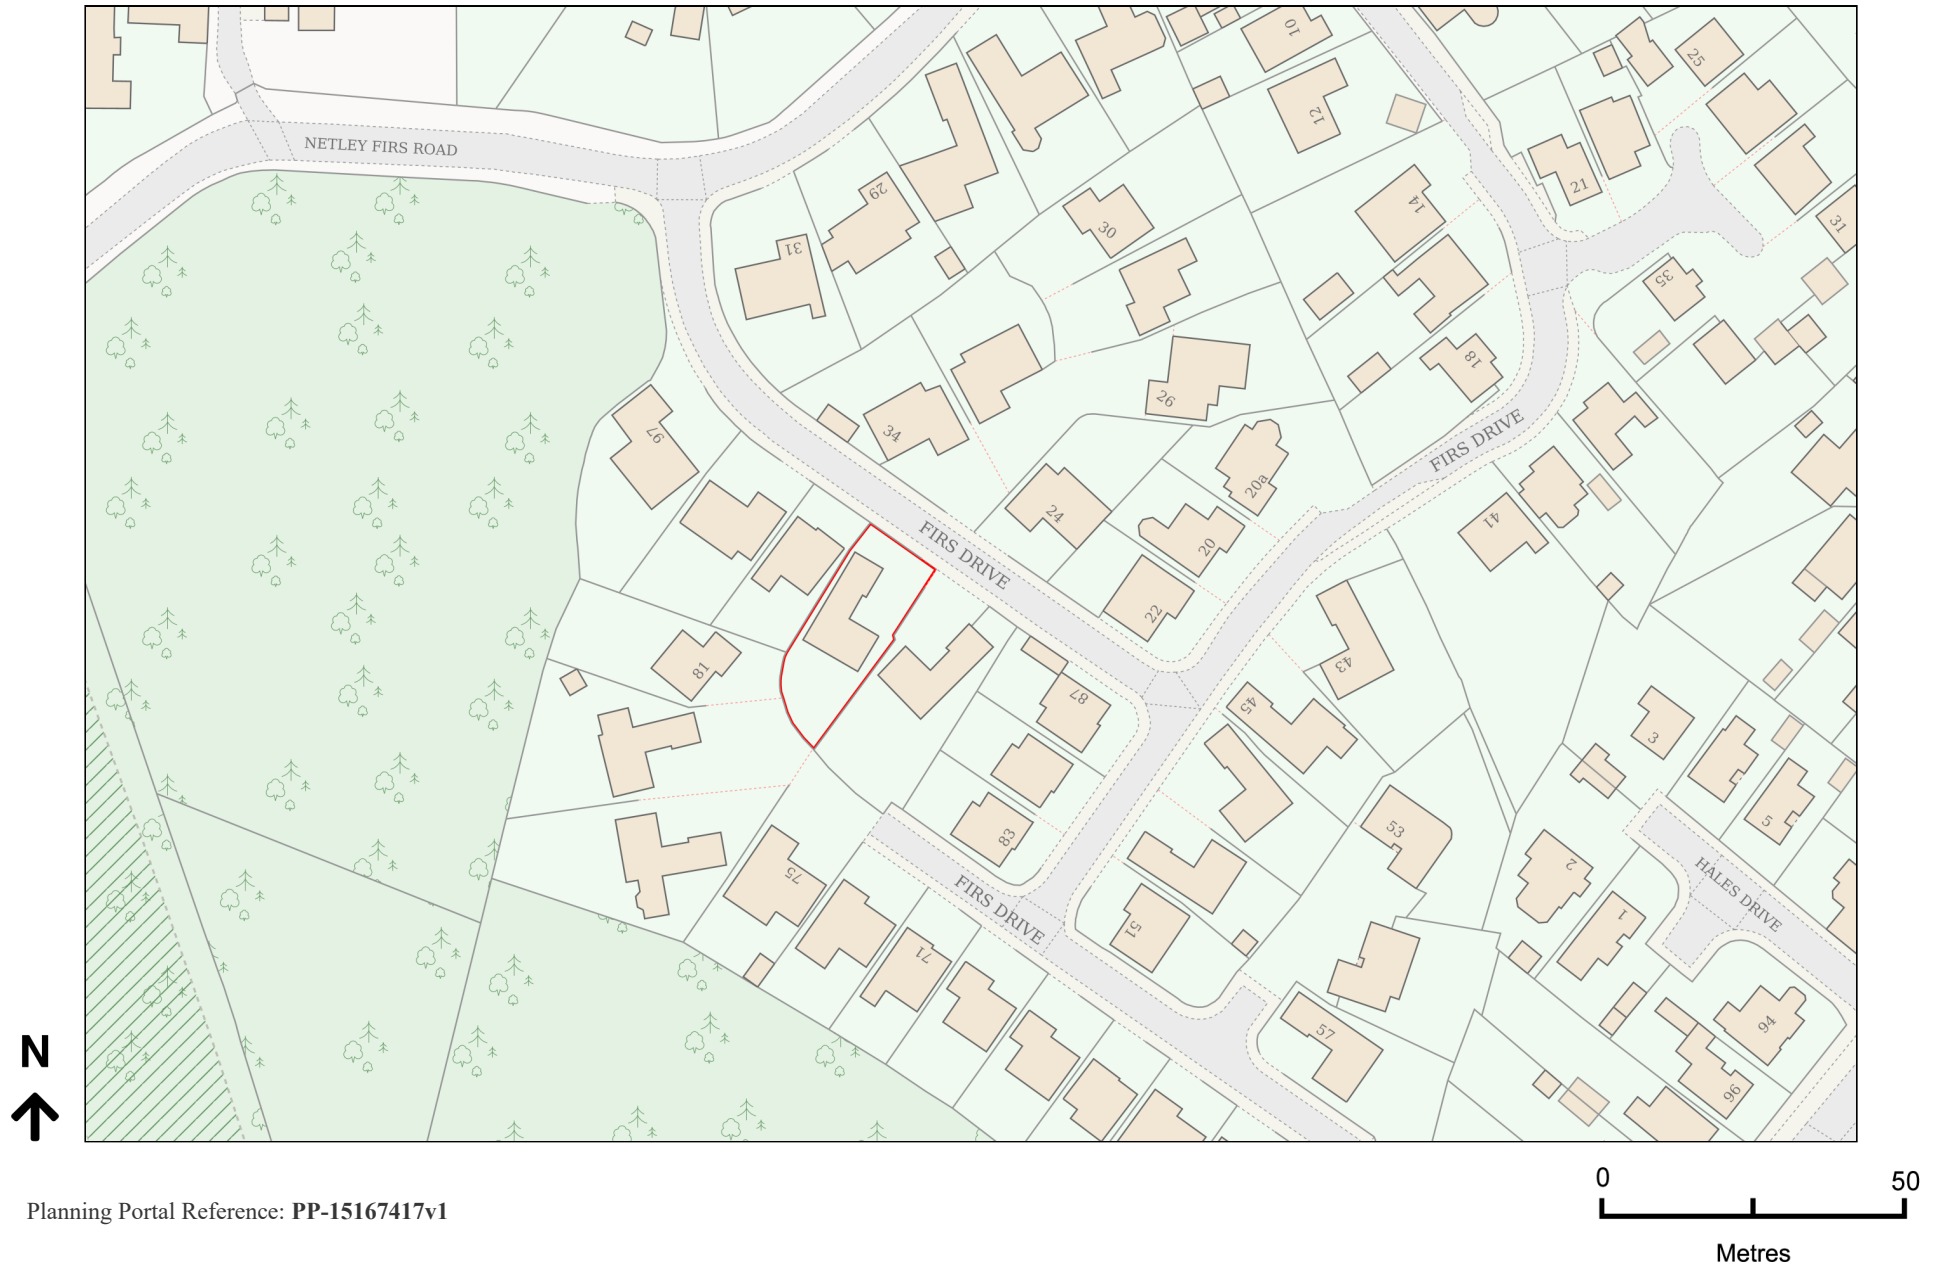

Planning Portal Reference: PP-15167417v1