


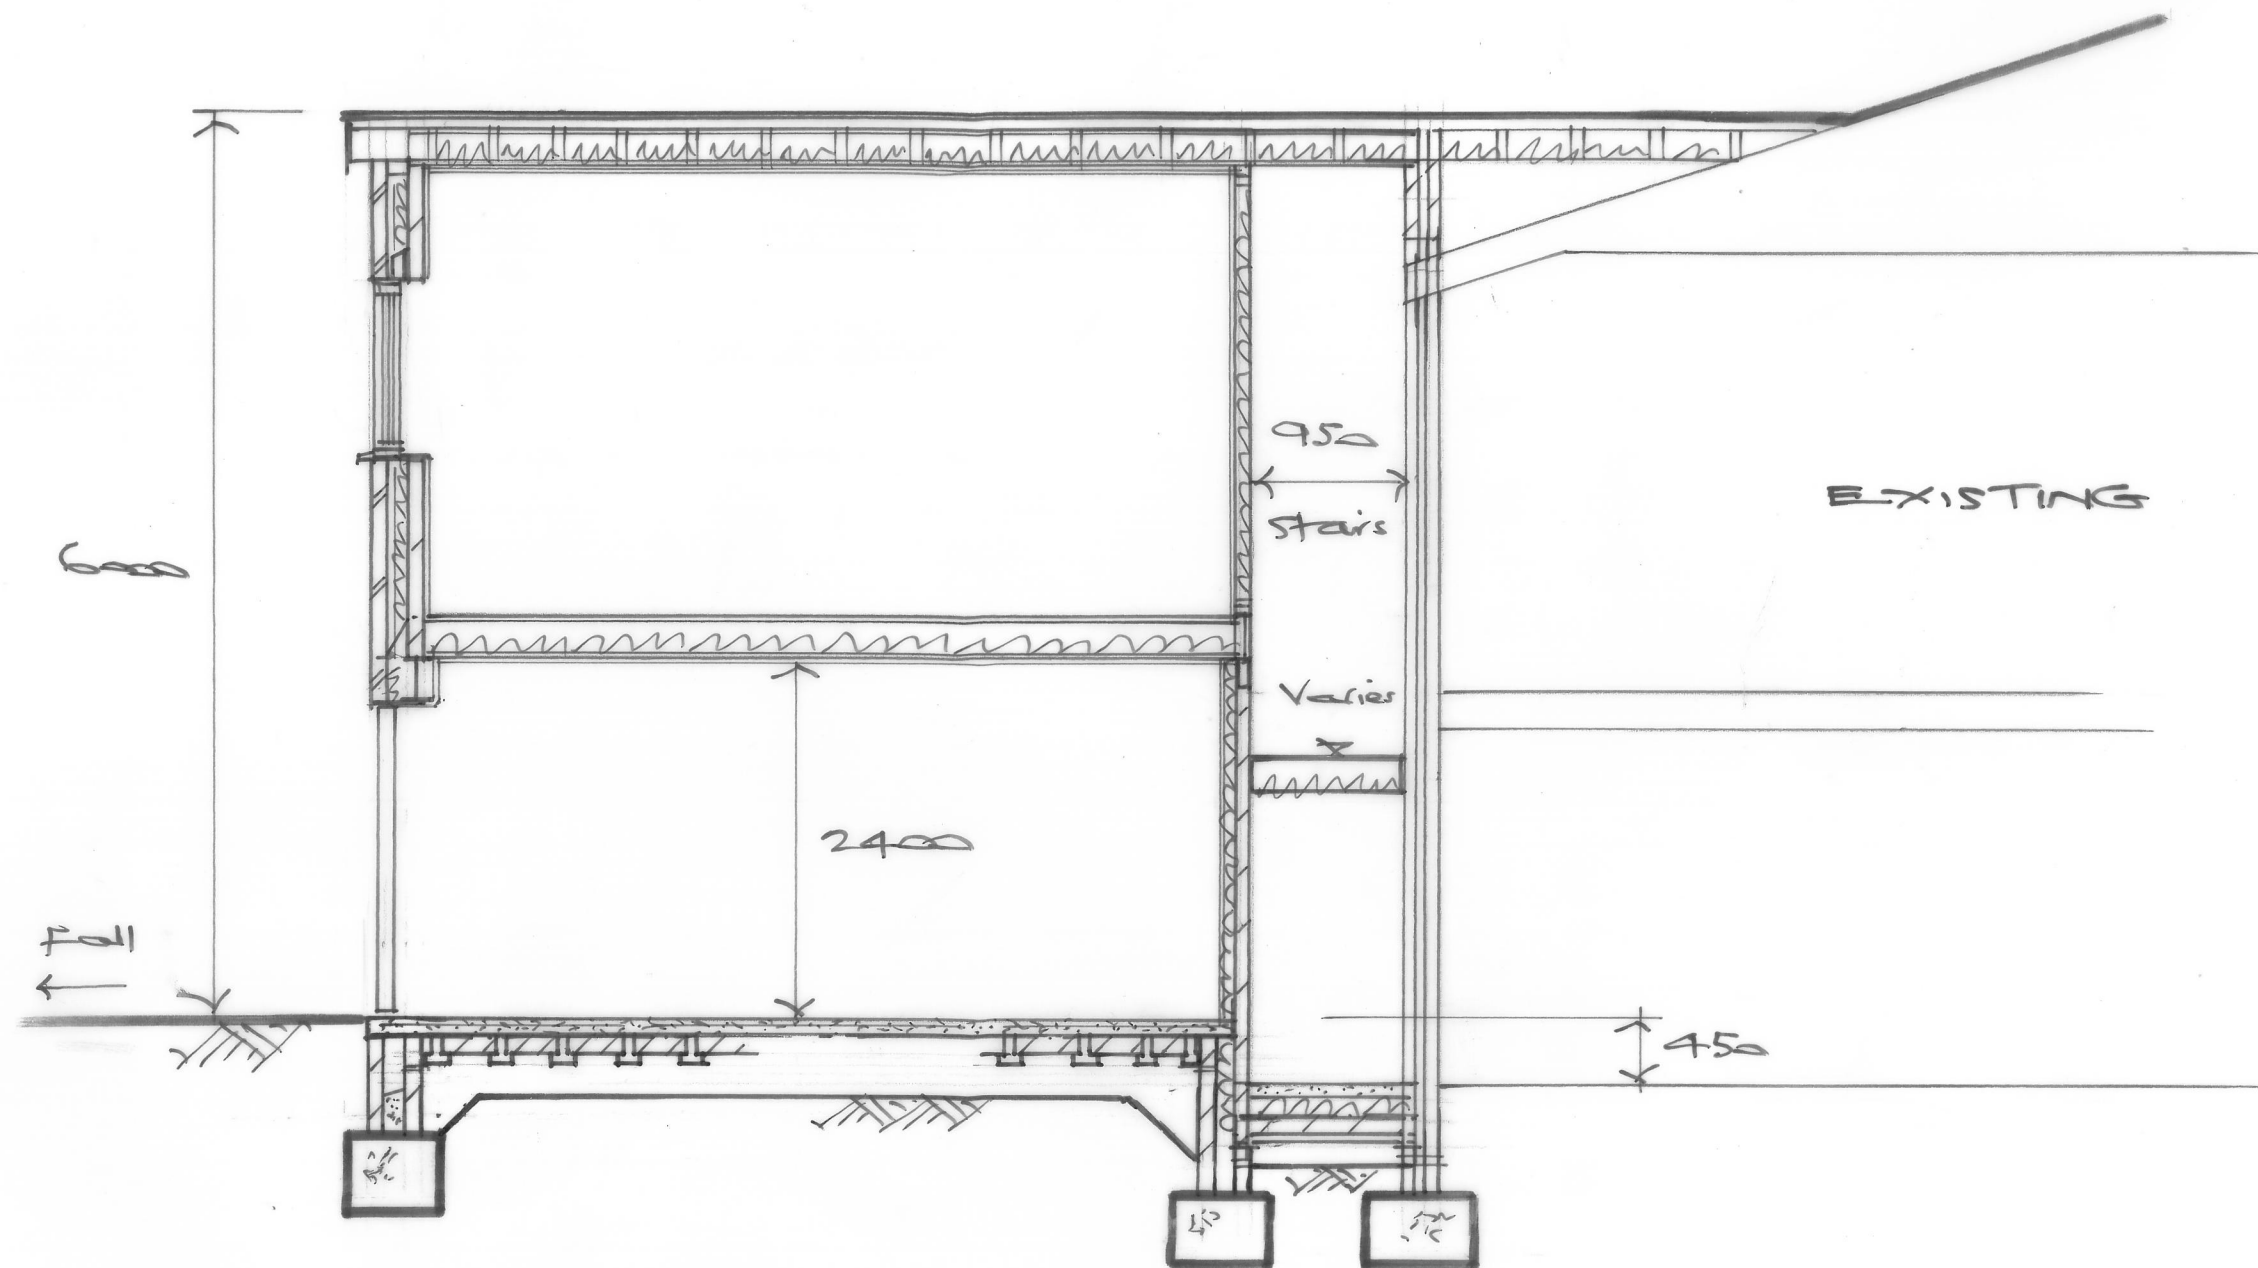

GARAGE LONGITUDINAL
SECTION

CHERRY COURT
SALTERNS LANE
BURSLEDON

26012/27 Aug'26 SP
1:50 @ A3