


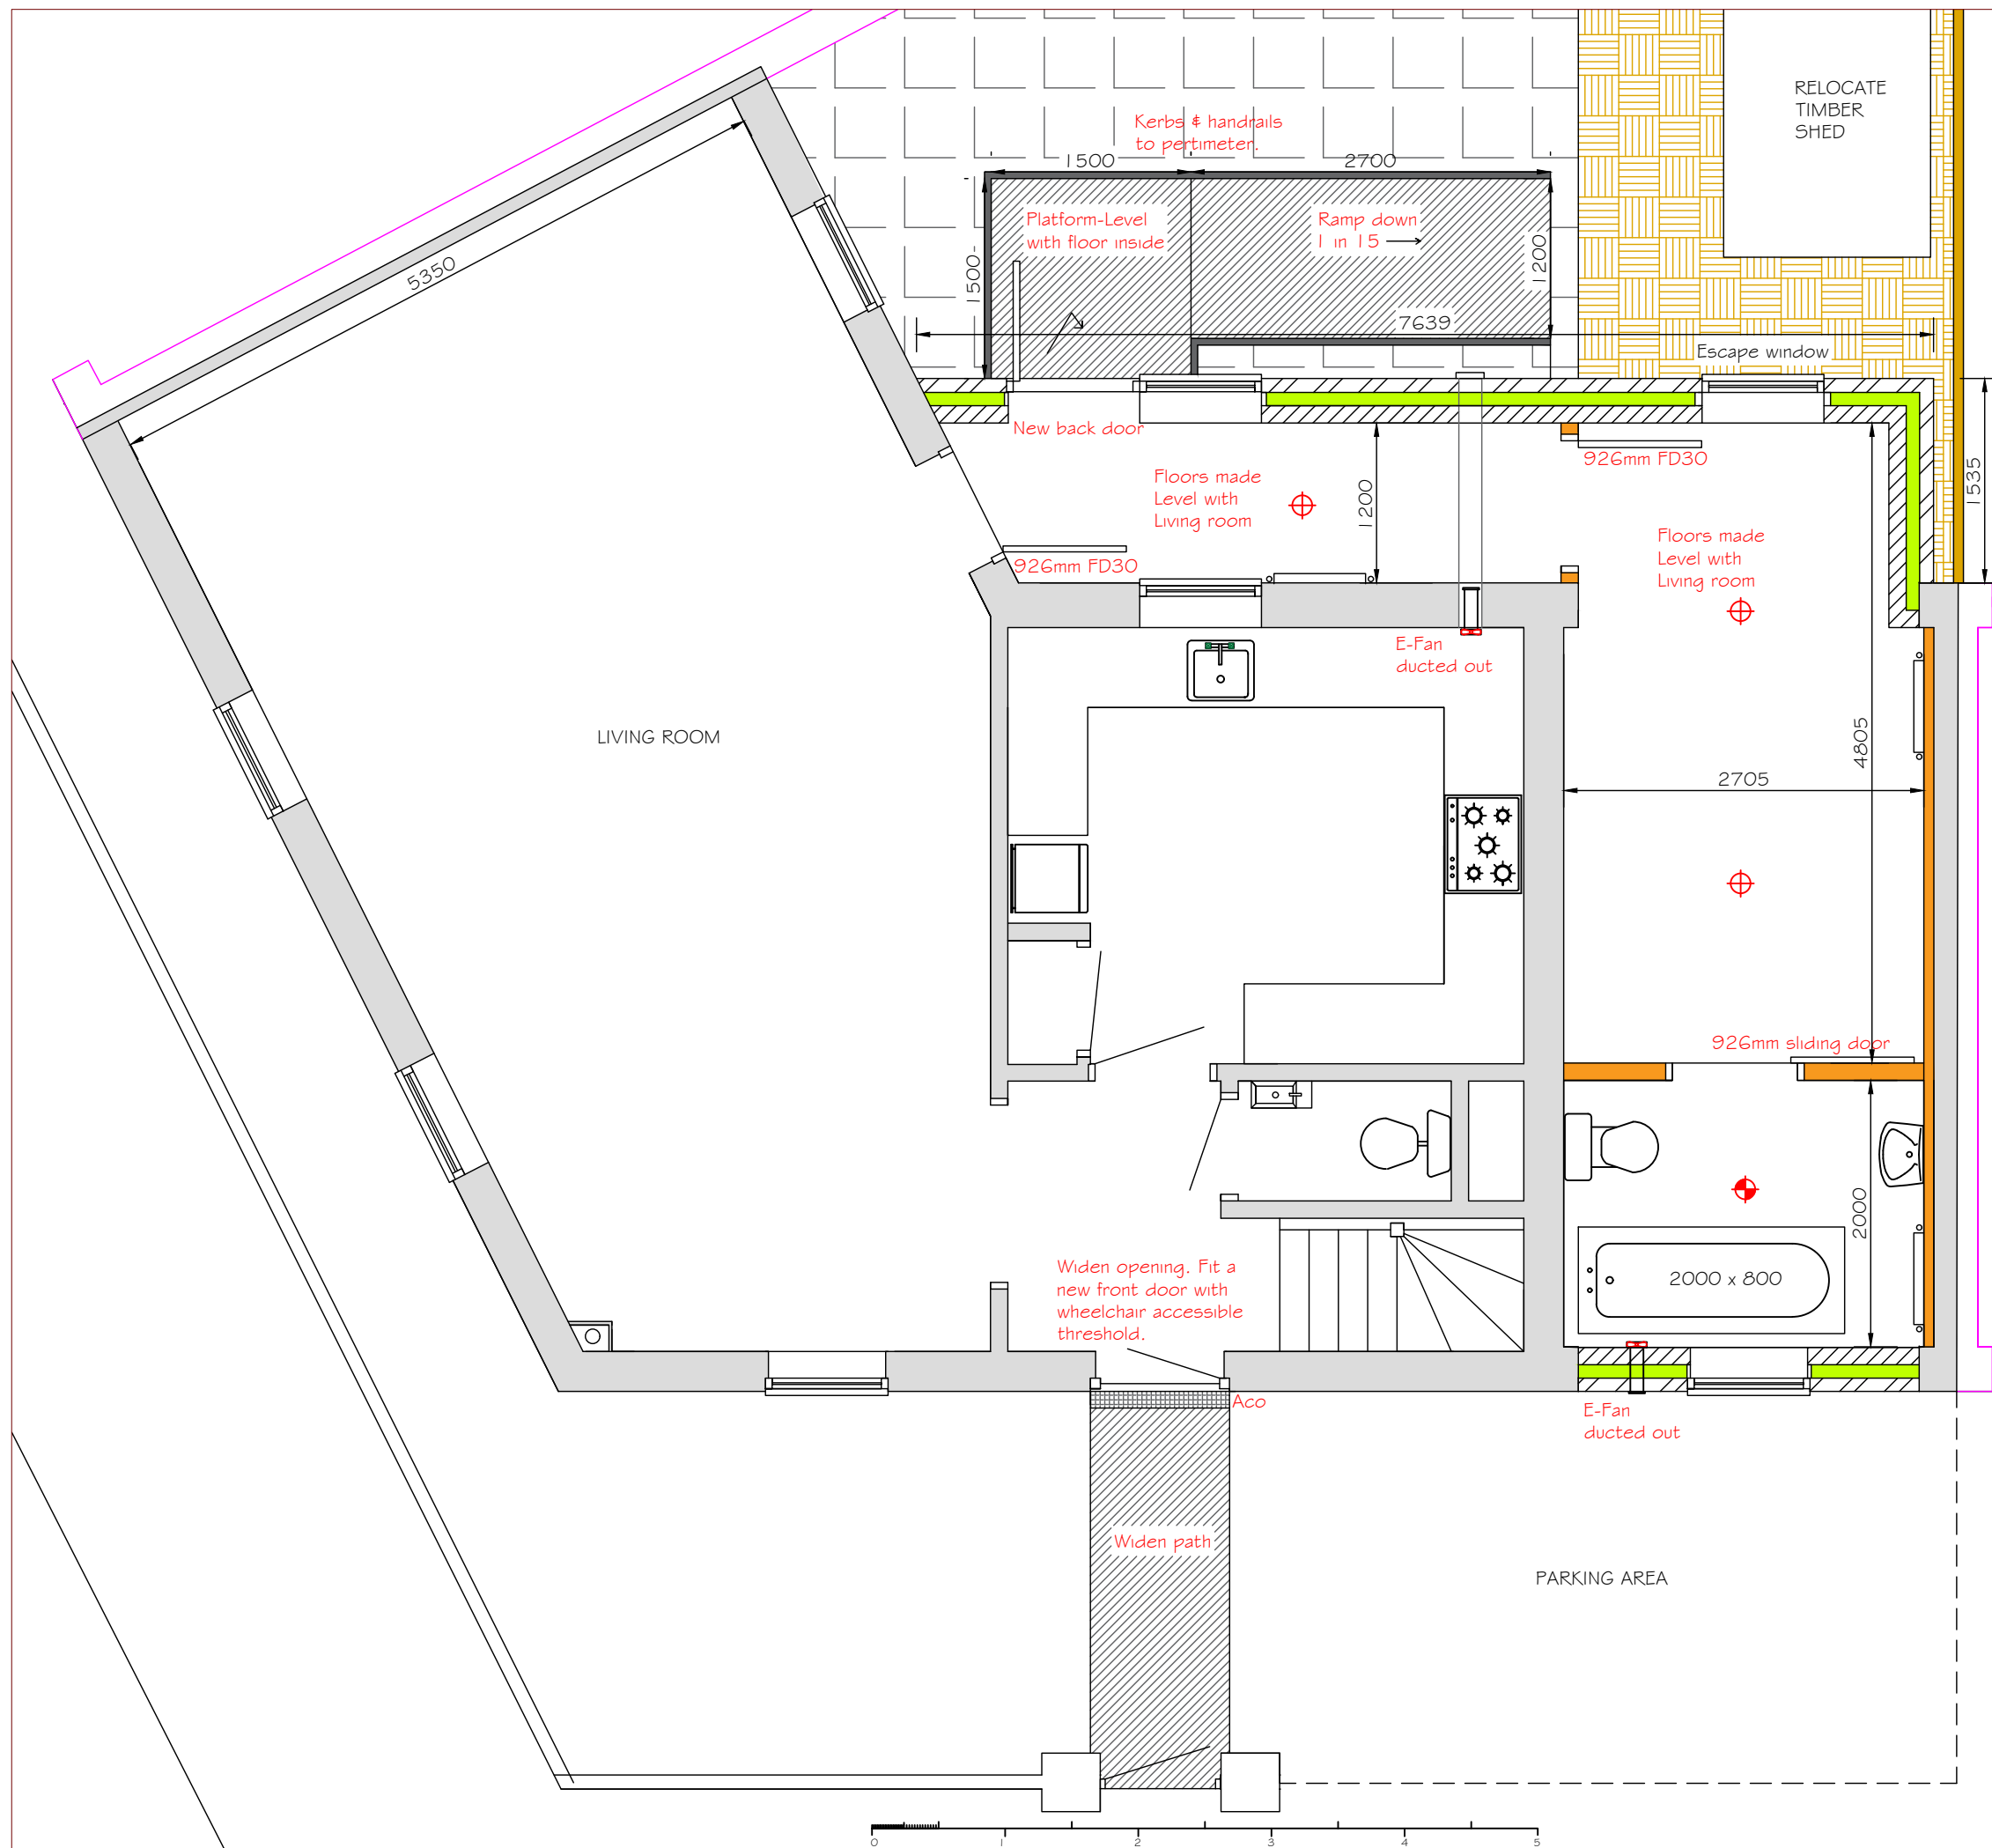

BJC Design

(Southeast) Ltd

working together with
YOU

This drawing:

Proposed GF Layout 004

Scale
1 in 50 on A3 paper

Drawn by
Brendan Carroll
Date 03.08.2026

I / We agree that this drawing correctly represents necessary and appropriate works to be carried out .

signed _____ date _____

Client / Occupational Therapist / Case Officer

Clients Name & Address:

Master Leo Kneller
4 Conduit Gardens
Eastleigh
SO50 9QG

Project: Disabled Adaptation

BJC Design(Southeast)Ltd
58 Calshot Close
Calshot
Hants SO45 1BP
07590 321701
brendan@bjcdesign.net