


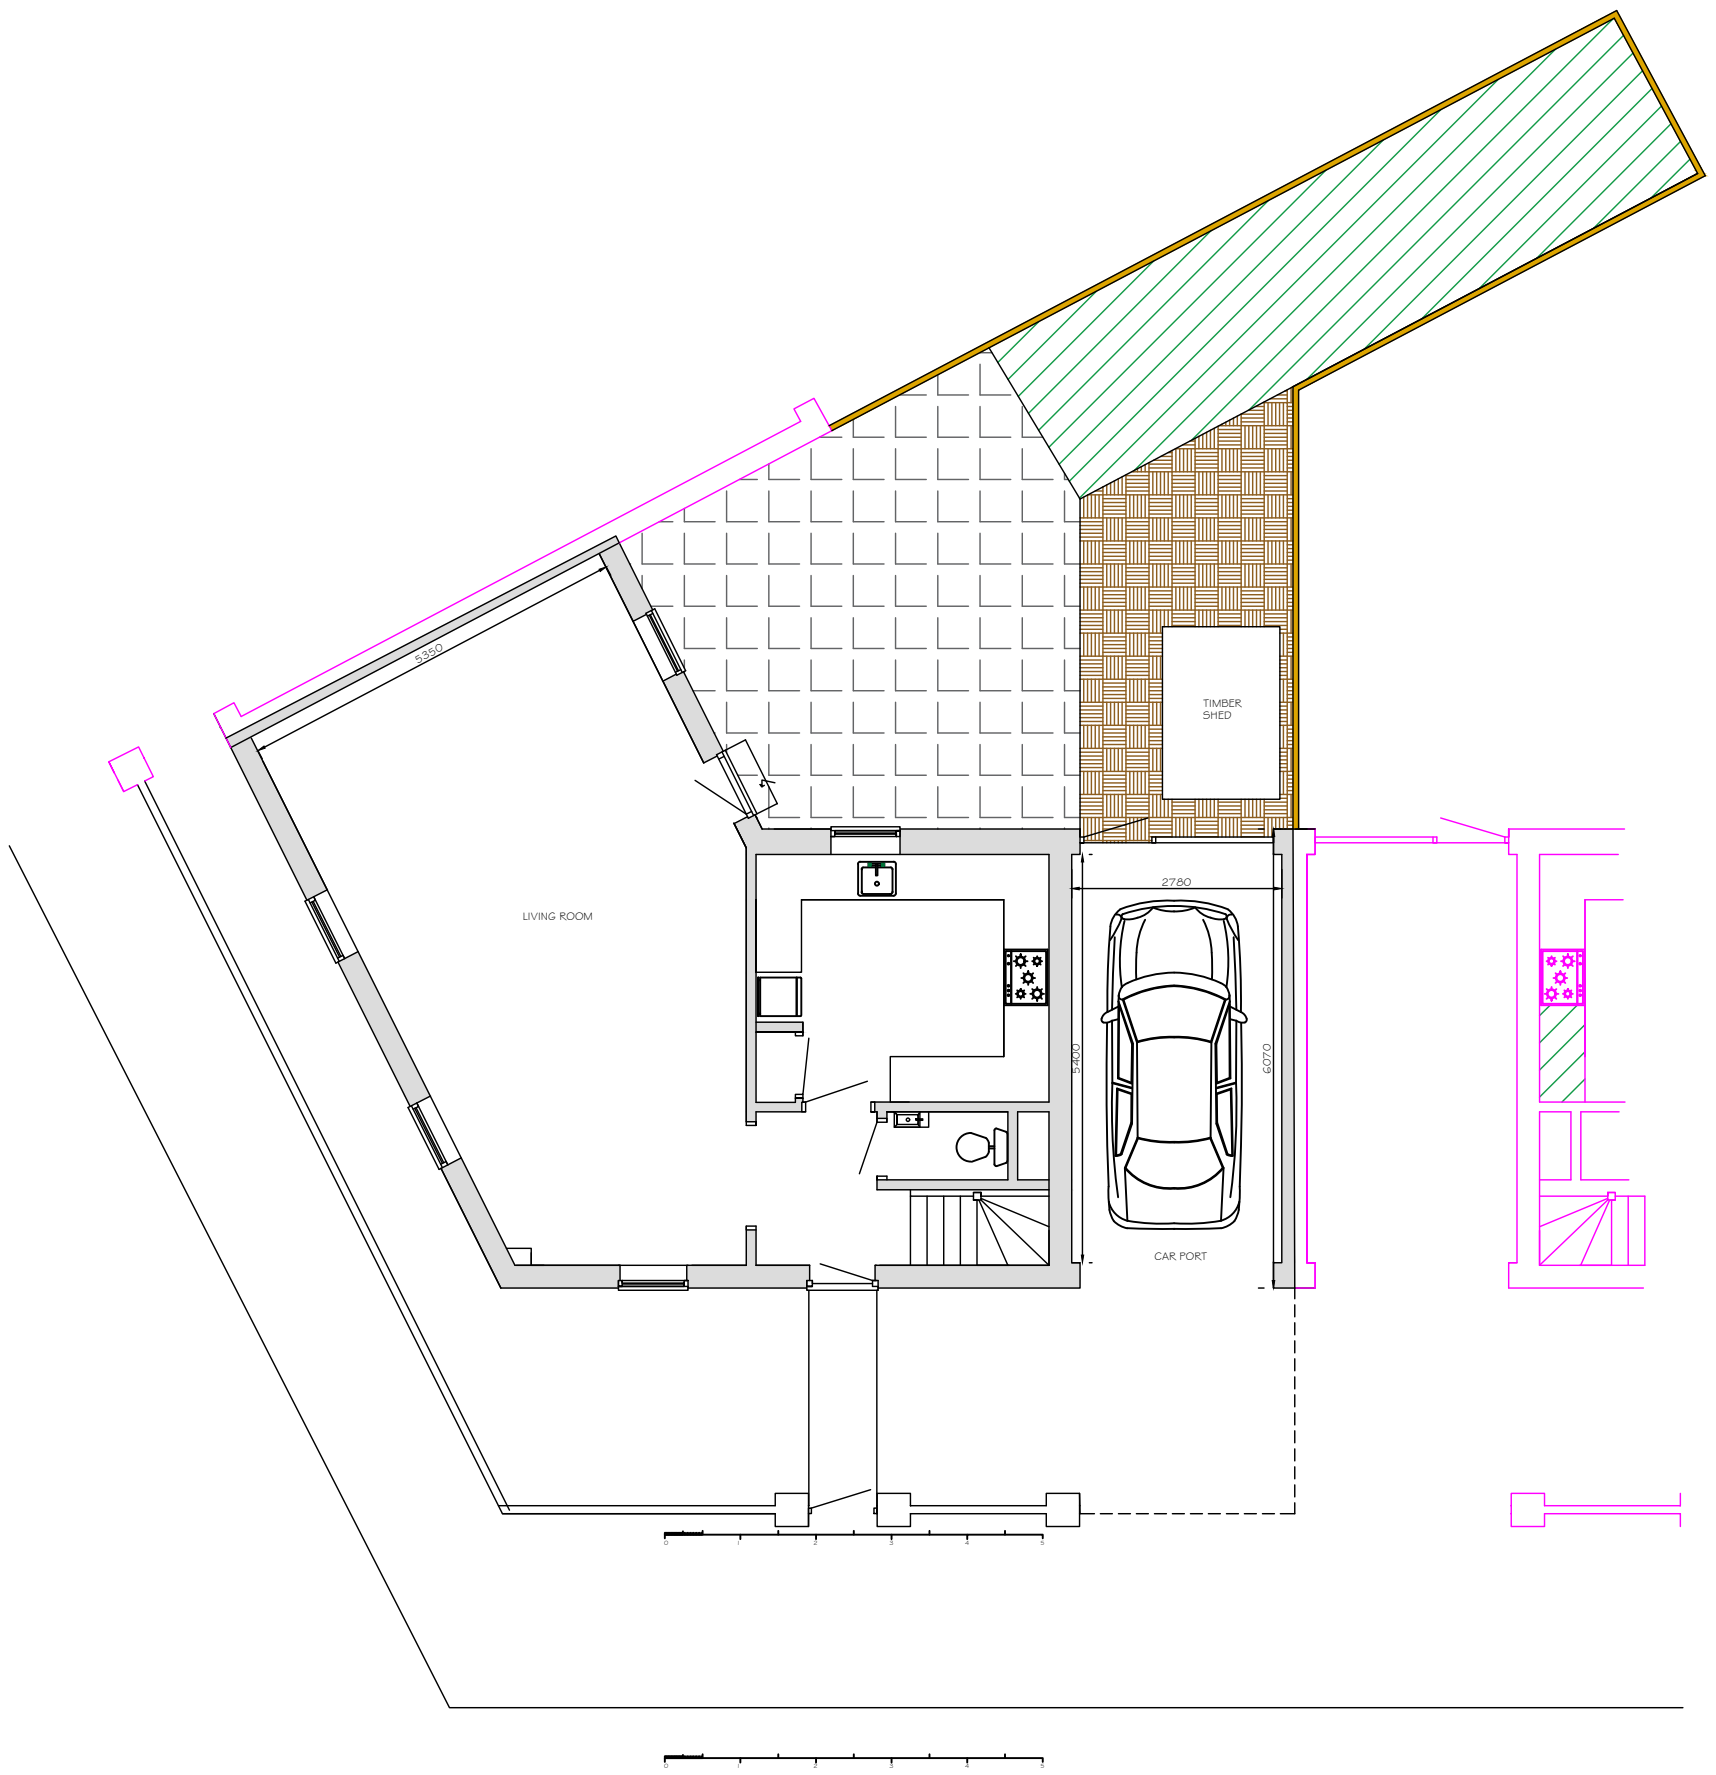

This drawing:

**Existing
Site Layout
005**

Scale
1 in 100 on A3 paper

Drawn by
Brendan Carroll
Date 30.07.2026

I / We agree that this drawing correctly represents necessary and appropriate works to be carried out .

signed _____ date _____

Client / Occupational Therapist / Case Officer

Clients Name & Address:

Master Leo Kneller
4 Conduct Gardens
Eastleigh
SO50 9QG

Project: Disabled Adaptation