


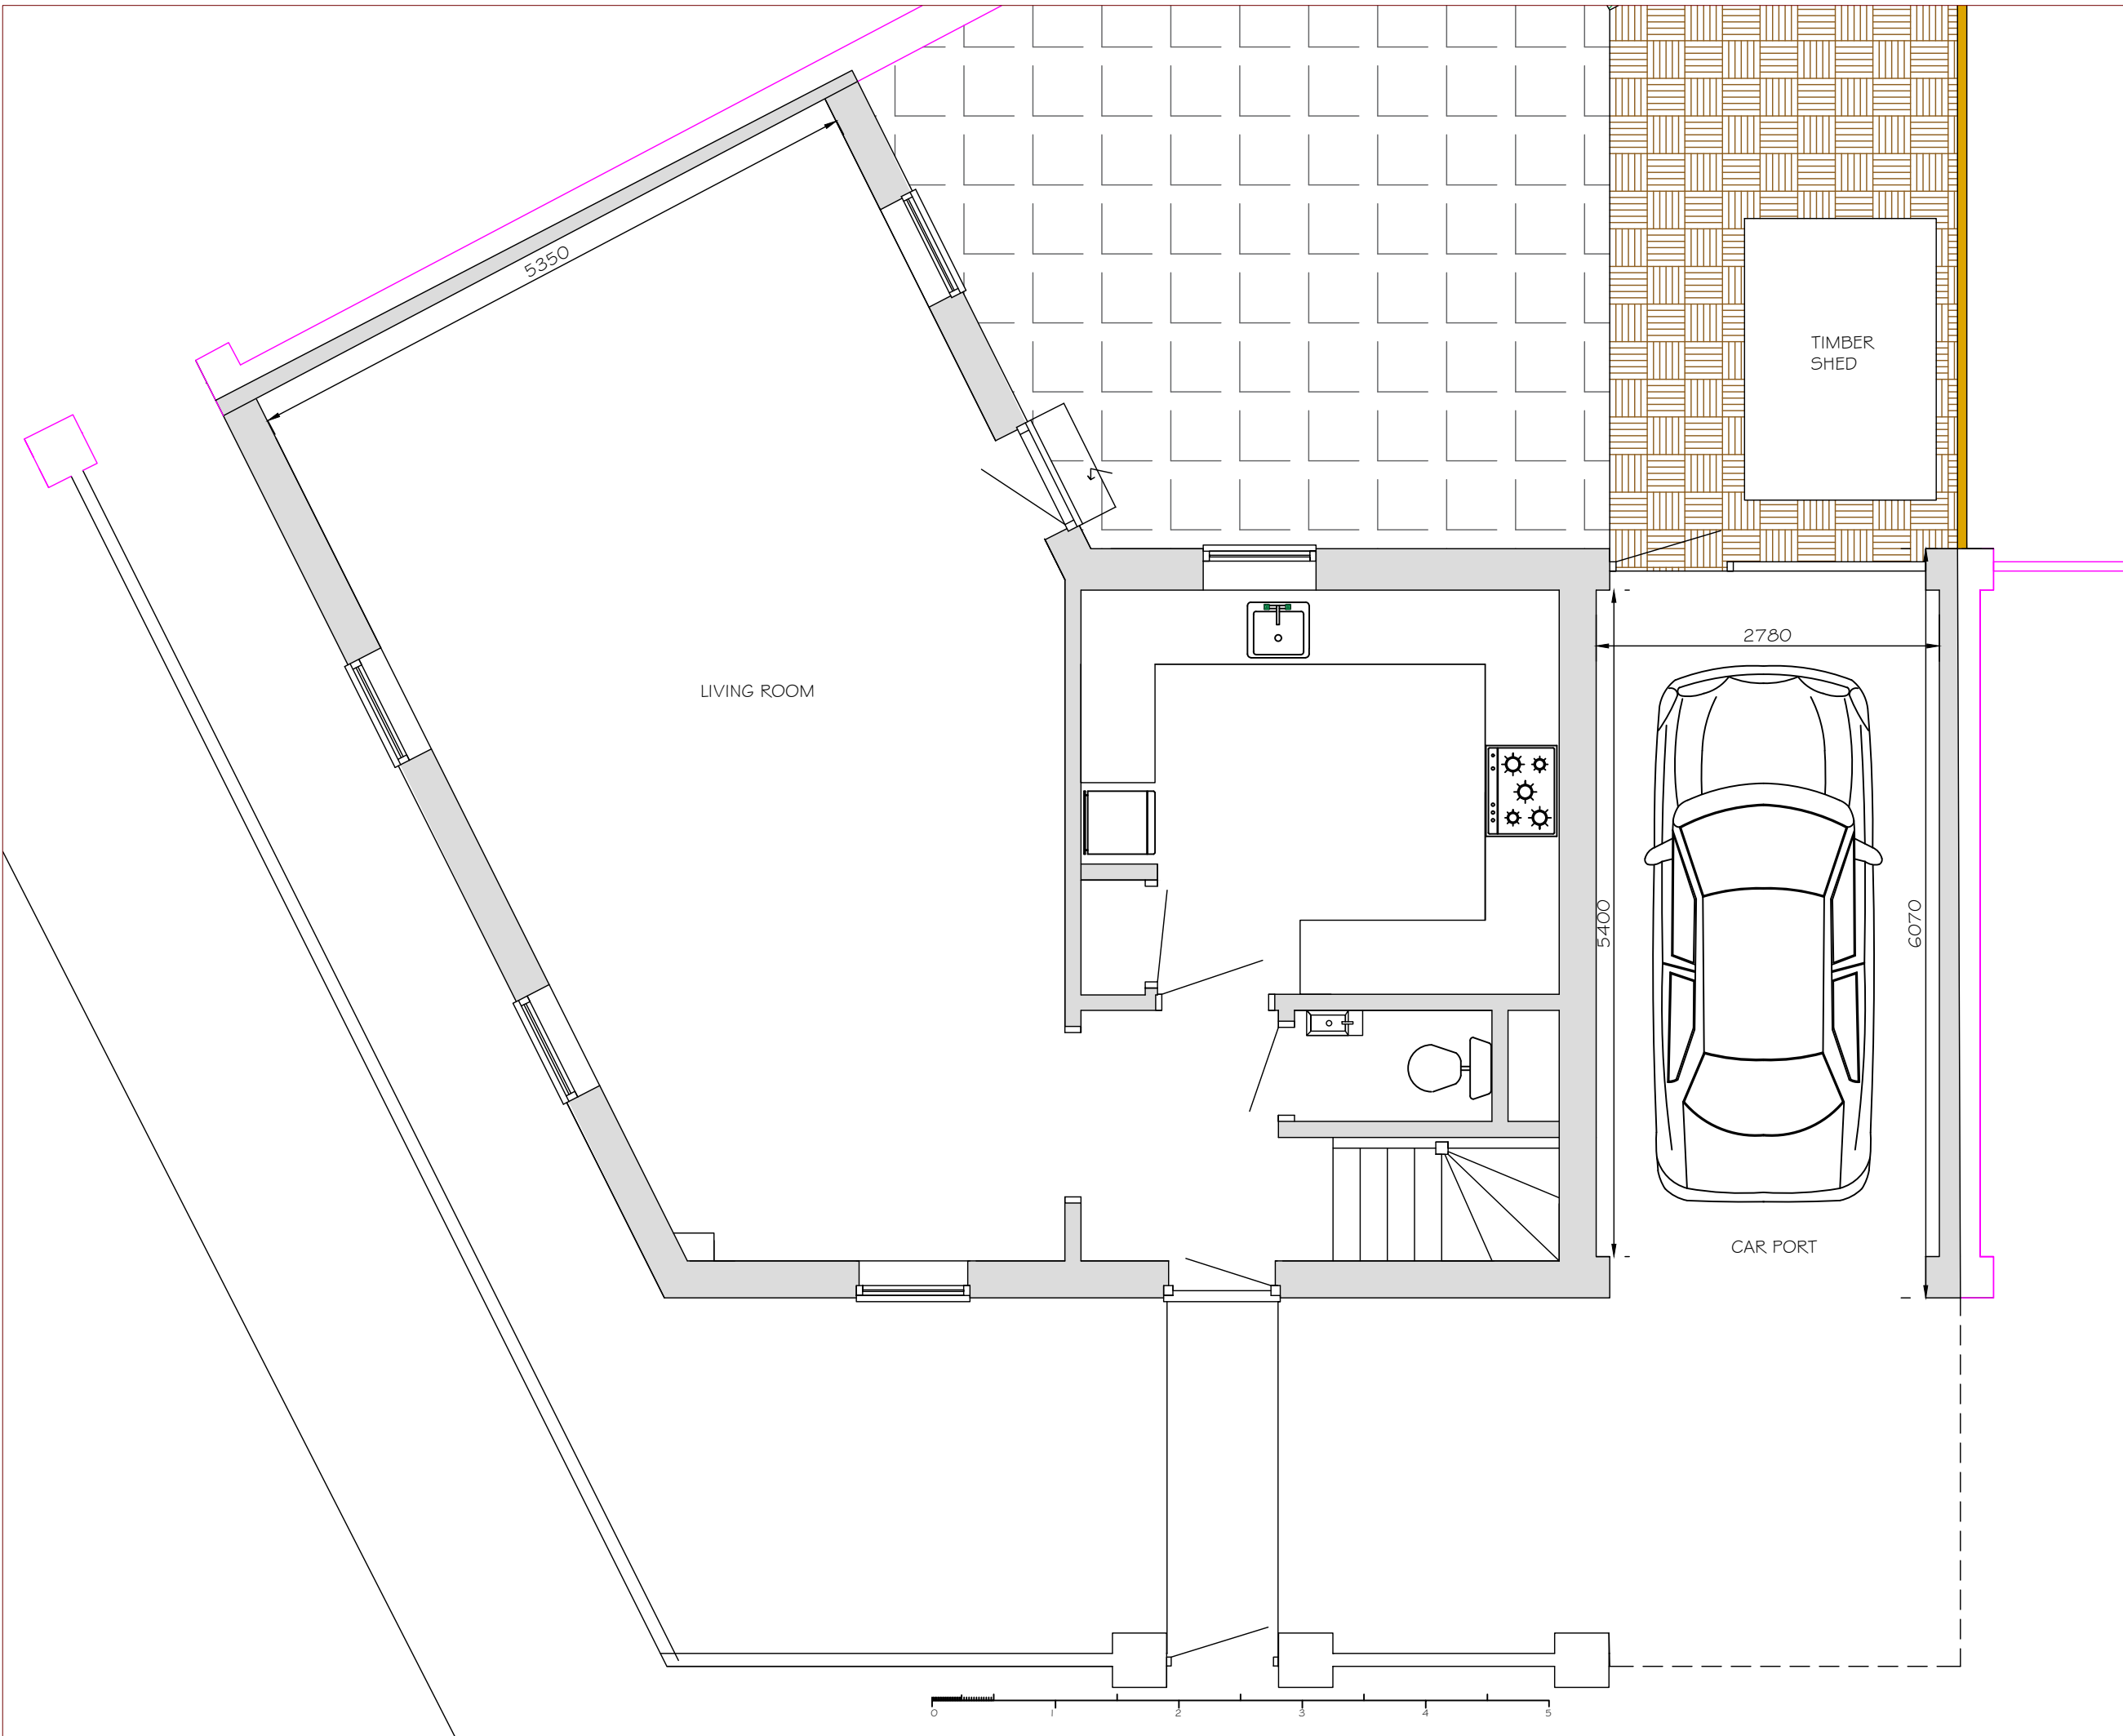

BJC Design

(Southeast) Ltd

working together with
YOU

This drawing:

Existing GF Layout 003

Scale
1 in 50 on A3 paper

Drawn by
Brendan Carroll
Date 30.07.2026

I / We agree that this drawing correctly
represents necessary and appropriate
works to be carried out .

signed

date

Client / Occupational Therapist / Case Officer

Clients Name & Address:

Master Leo Kneller
4 Conduct Gardens
Eastleigh
SO50 9QG

Project: Disabled Adaptation

BJC Design(Southeast)Ltd
58 Calshot Close
Calshot
Hants SO45 1BP
07590 321701
brendan@bjcdesign.net