


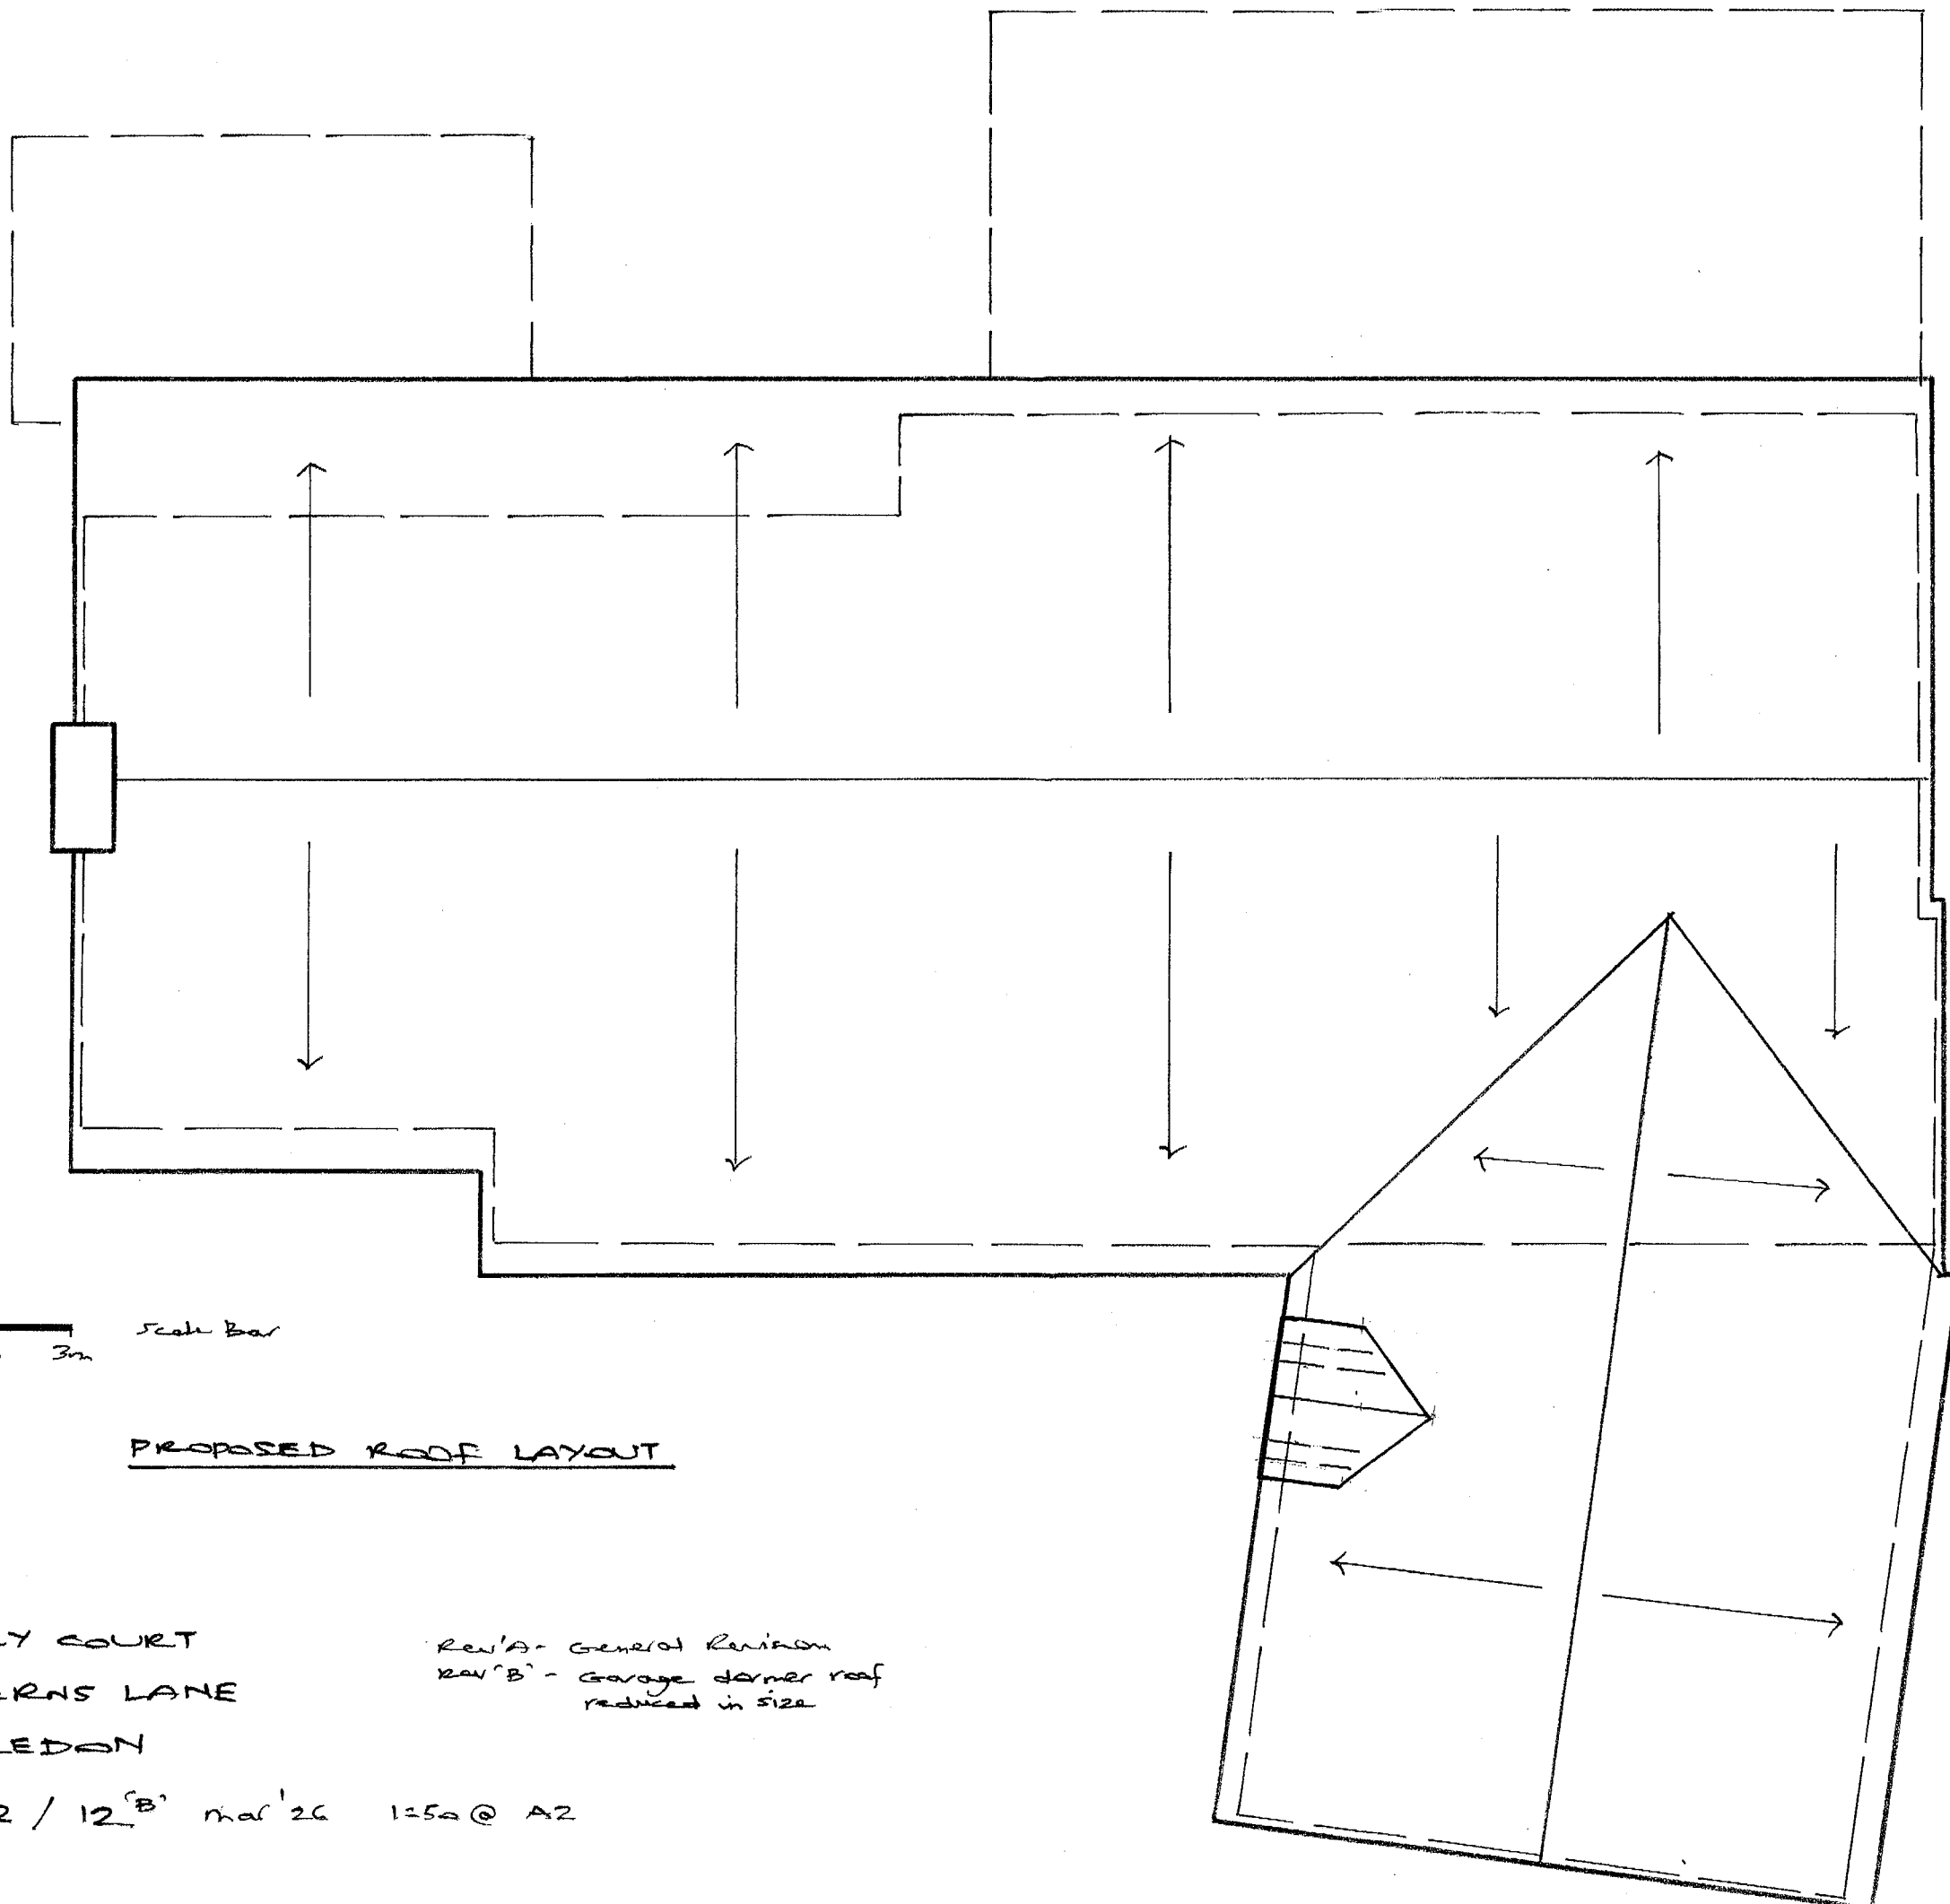

0 1m 2m 3m Scale Bar

PROPOSED ROOF LAYOUT

CHERRY COURT
SALTERNS LANE
BURSLEDON

Rev 'A' - General Revision
Rev 'B' - Garage dormer roof
reduced in size

26/12/12 'B' Mar '26 1:50 @ A2