



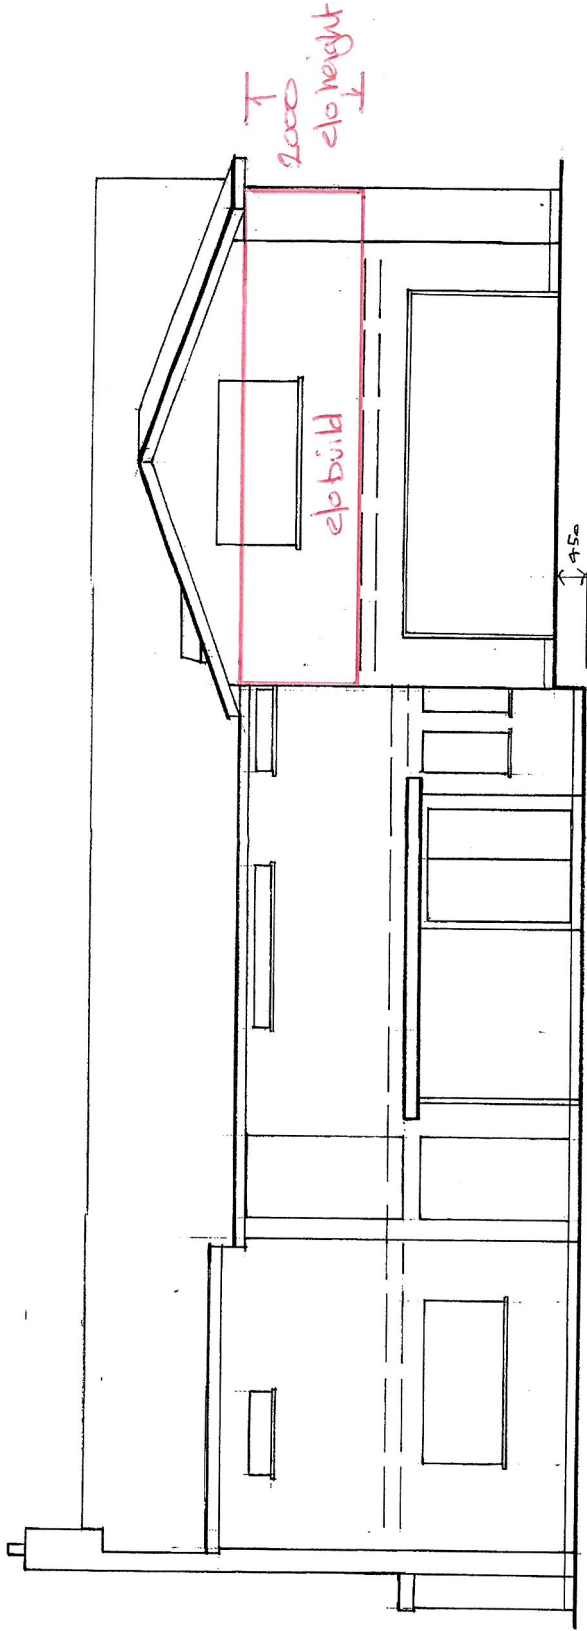


PROPOSED NORTH ELEVATION

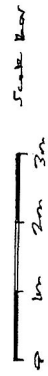

CHERRY COURT
SALTERS LANE
BURSLEDON

26.12/13¹⁸ m.d'26
1:5 @ A2

Revision A - General Revision
Revision B - Garage ground and
first floor levels
dropped by 45mm.

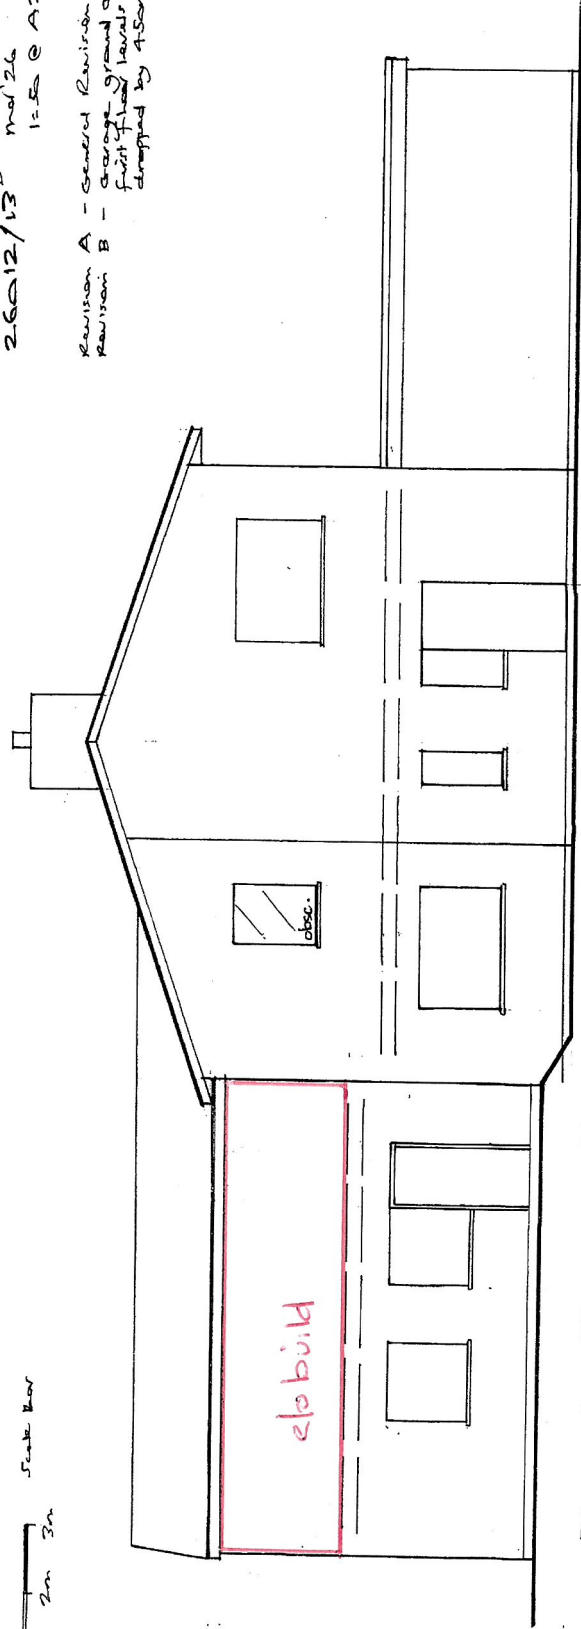

PROPOSED WEST ELEVATION