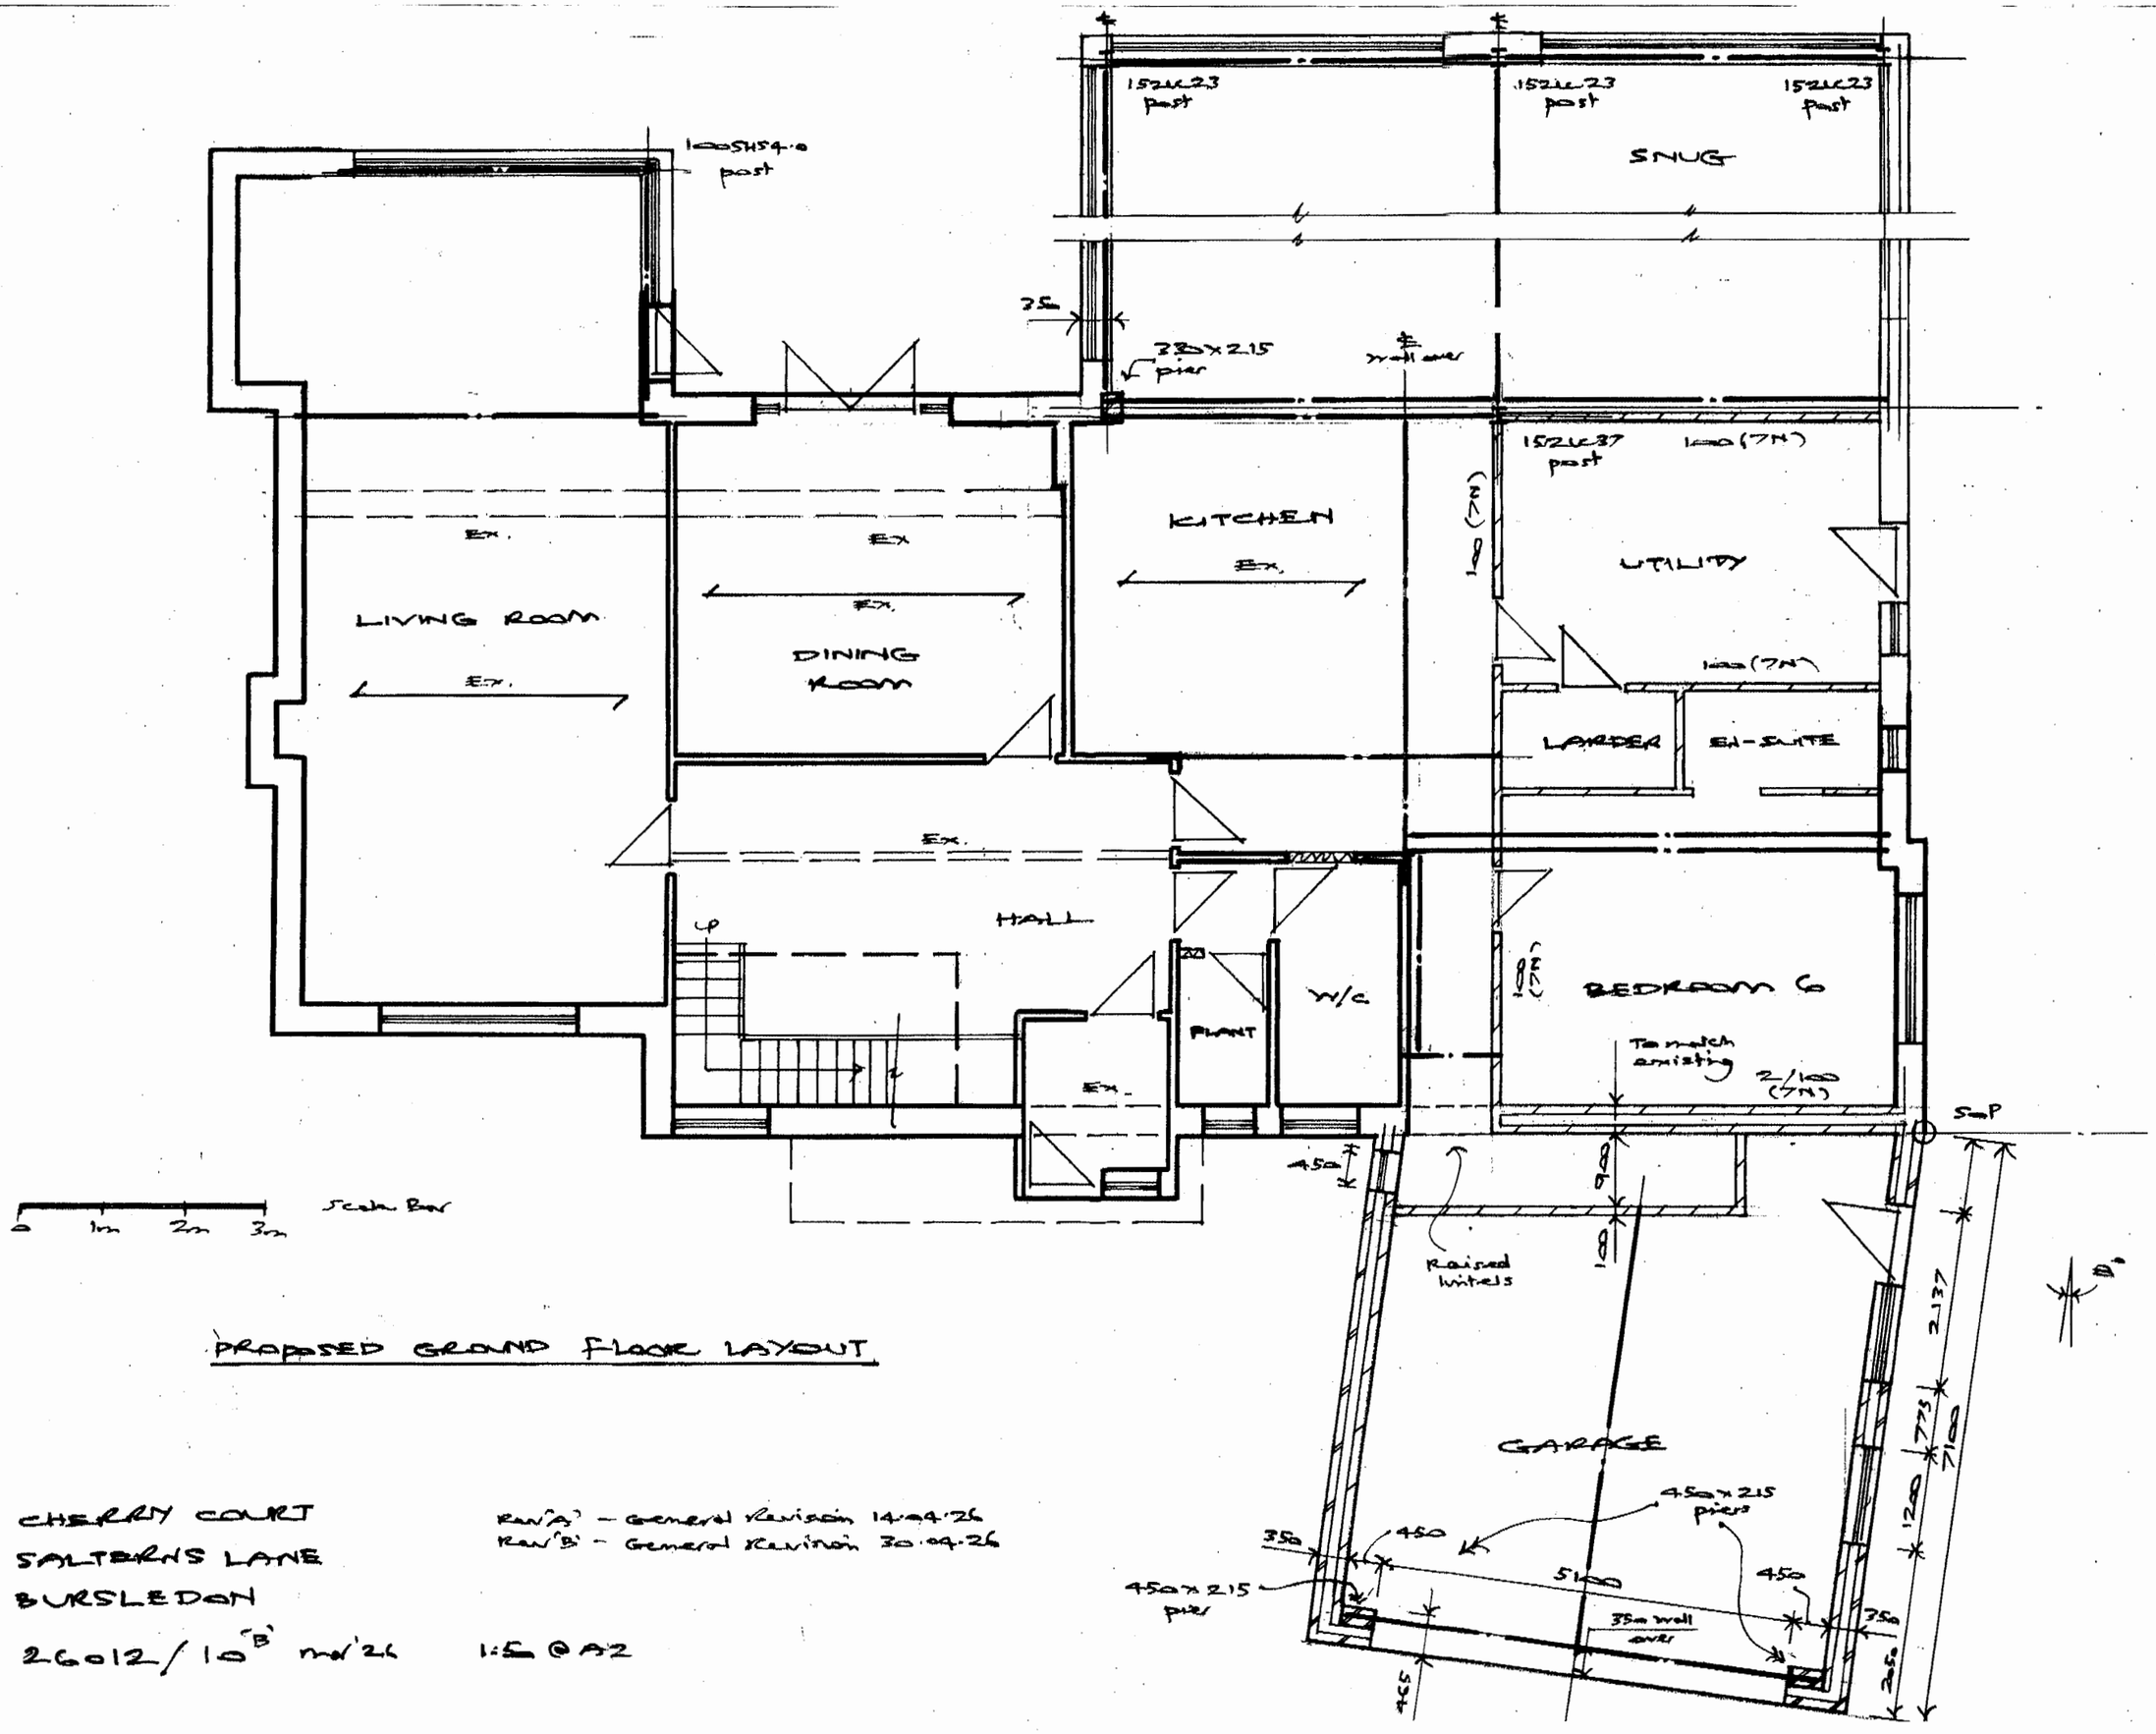

PROPOSED GROUND FLOOR LAYOUT

CHERRY COURT
SALTERNS LANE
BURSLEDON

26012/10[B] mar'26 1:50 @ A2

Rev'A' - General Revision 14.04.26
Rev'B' - General Revision 30.04.26