


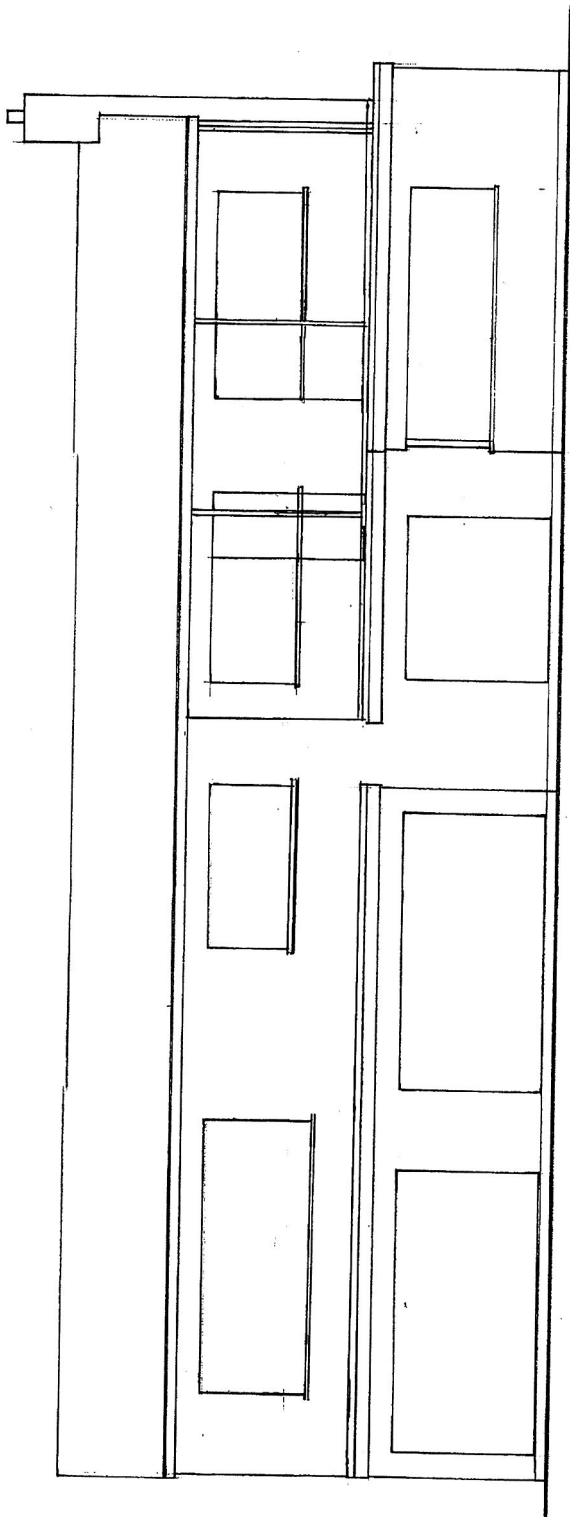

PROPOSED SOUTH ELEVATION


CHERRY COURT
SALTERS LANE
BURSTLEDON

26.012/14.0 nov'26

E-50 @ A2

Revision A - General Revision

Revision B - Garage
ground and
first floor
levels
dragged by
4.50m.

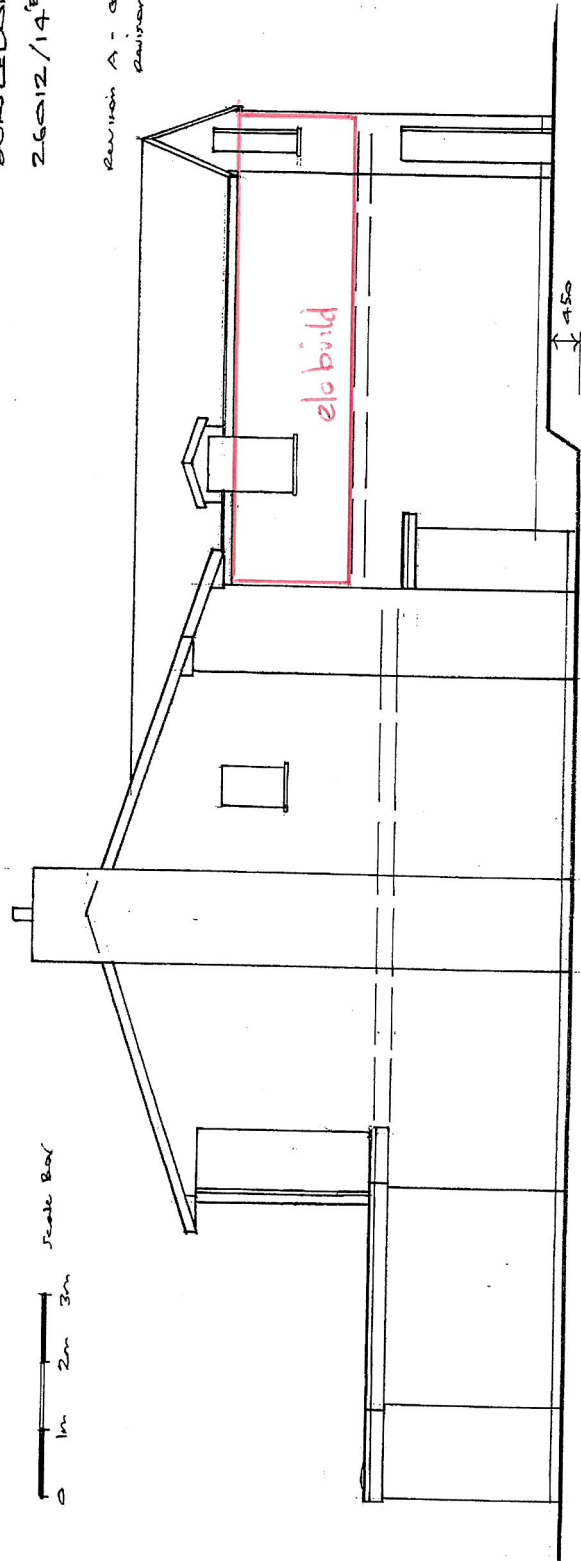

PROPOSED EAST ELEVATION