
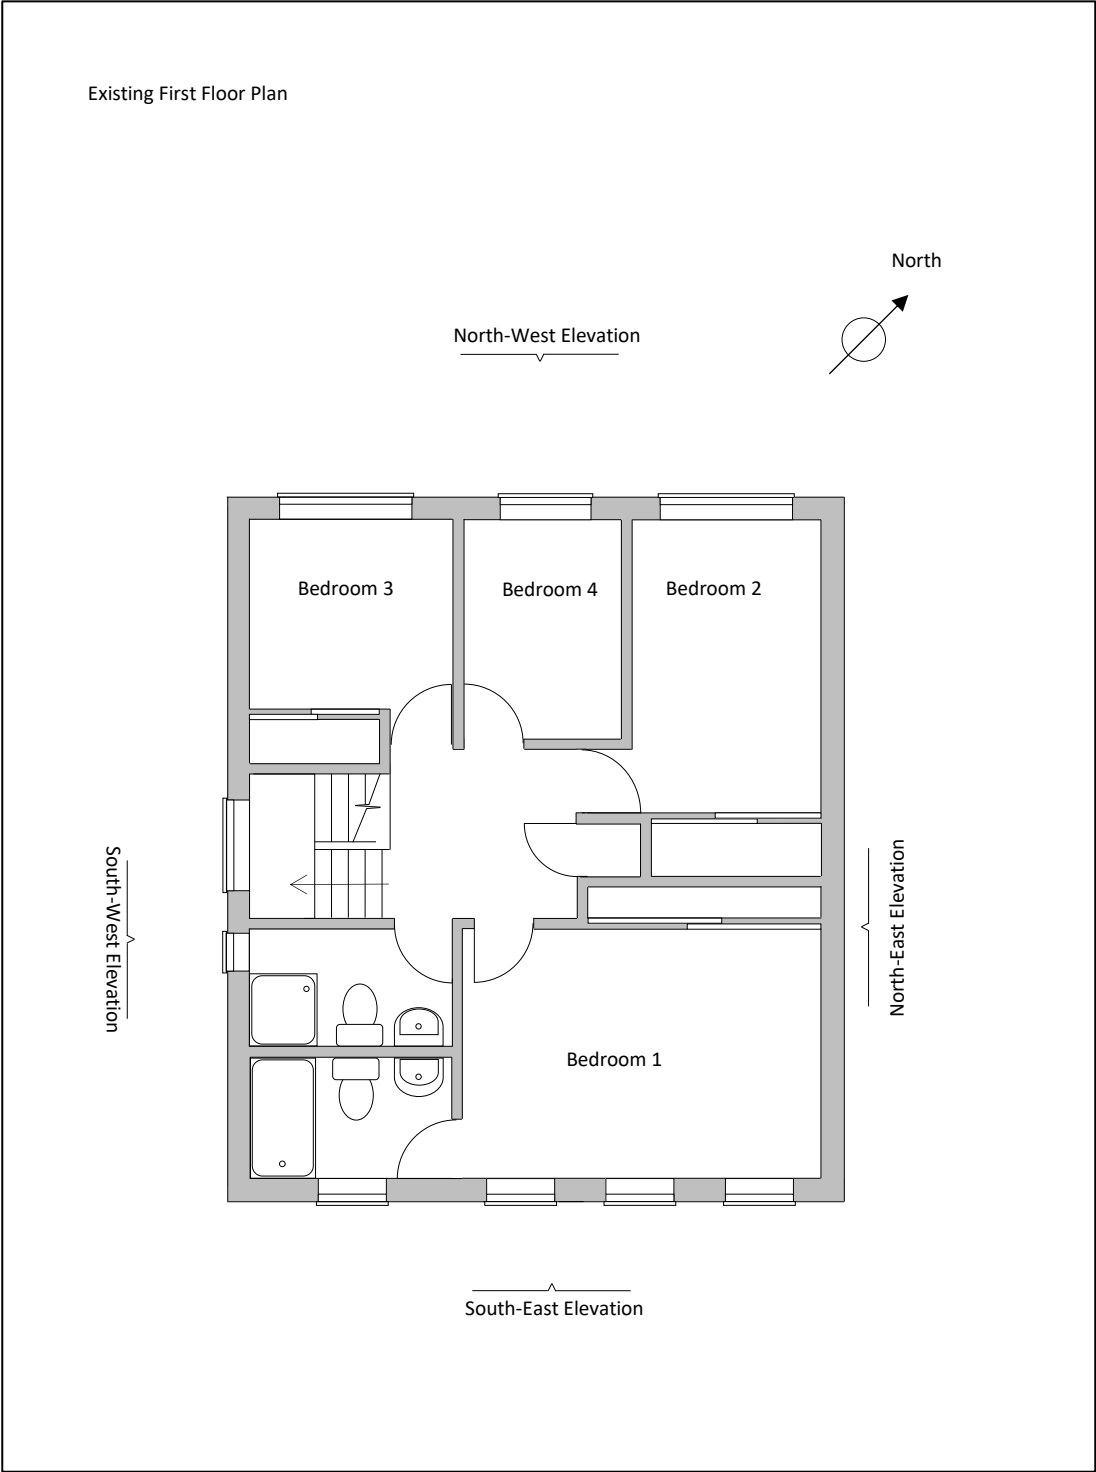


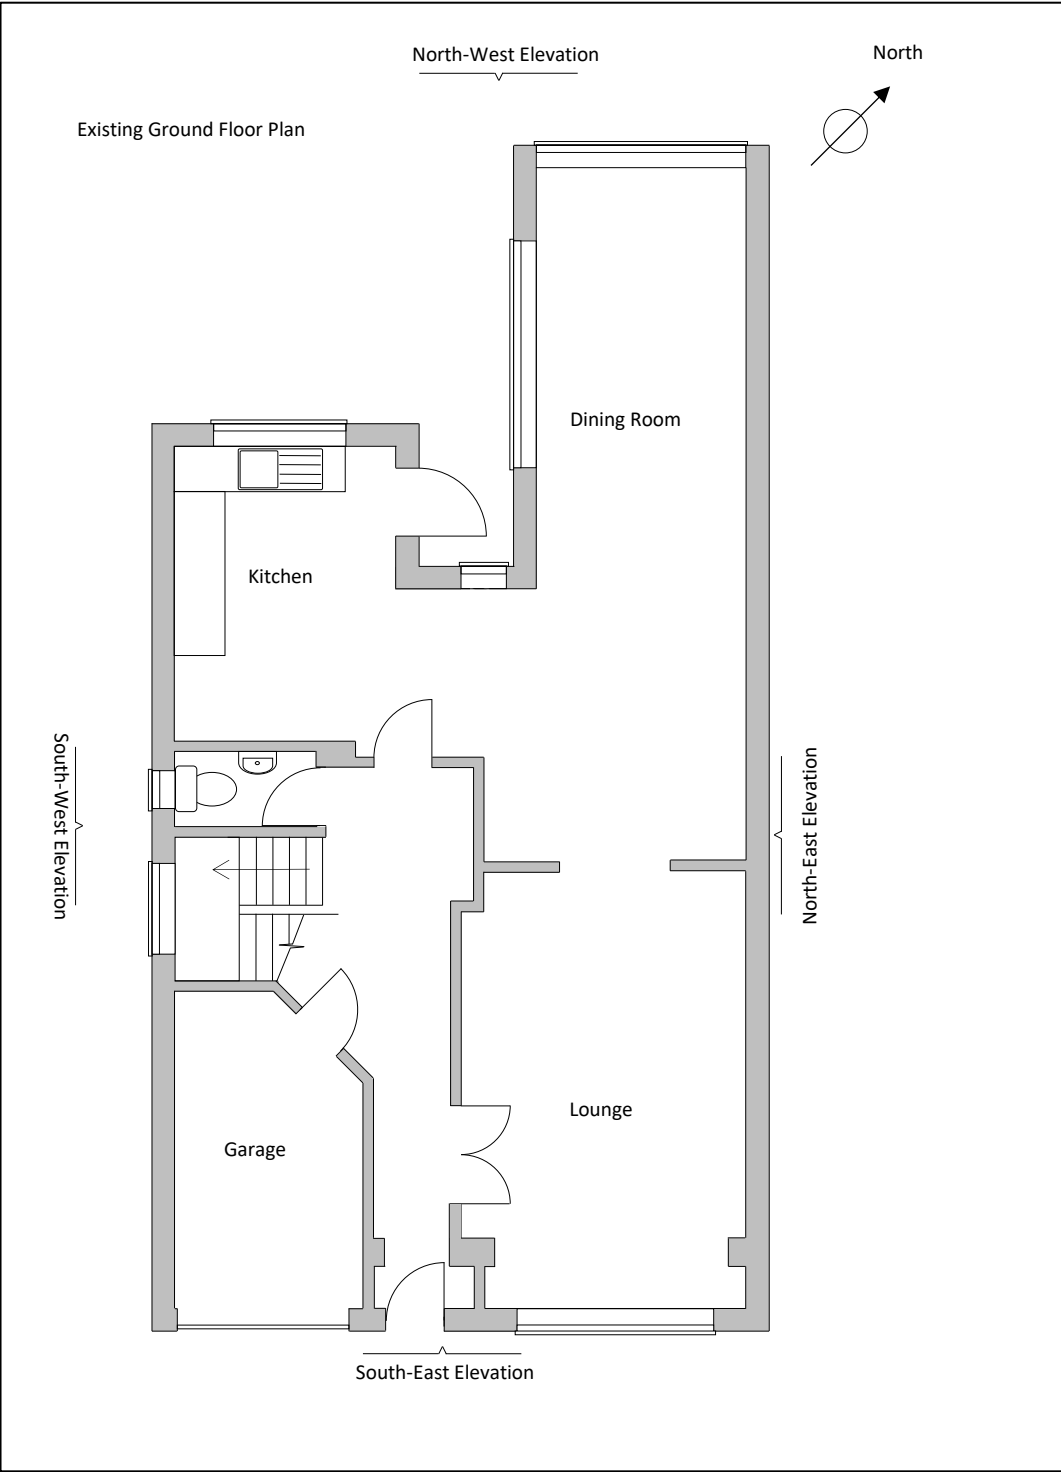

Scale 1:100

Date: July 2026

Title: Existing Plans

Proposed garage conversion at
6 Marlborough Gardens
Hedge End
Southampton
SO30 2AS

Drg no: ADTA-01-A. Paper size: A3