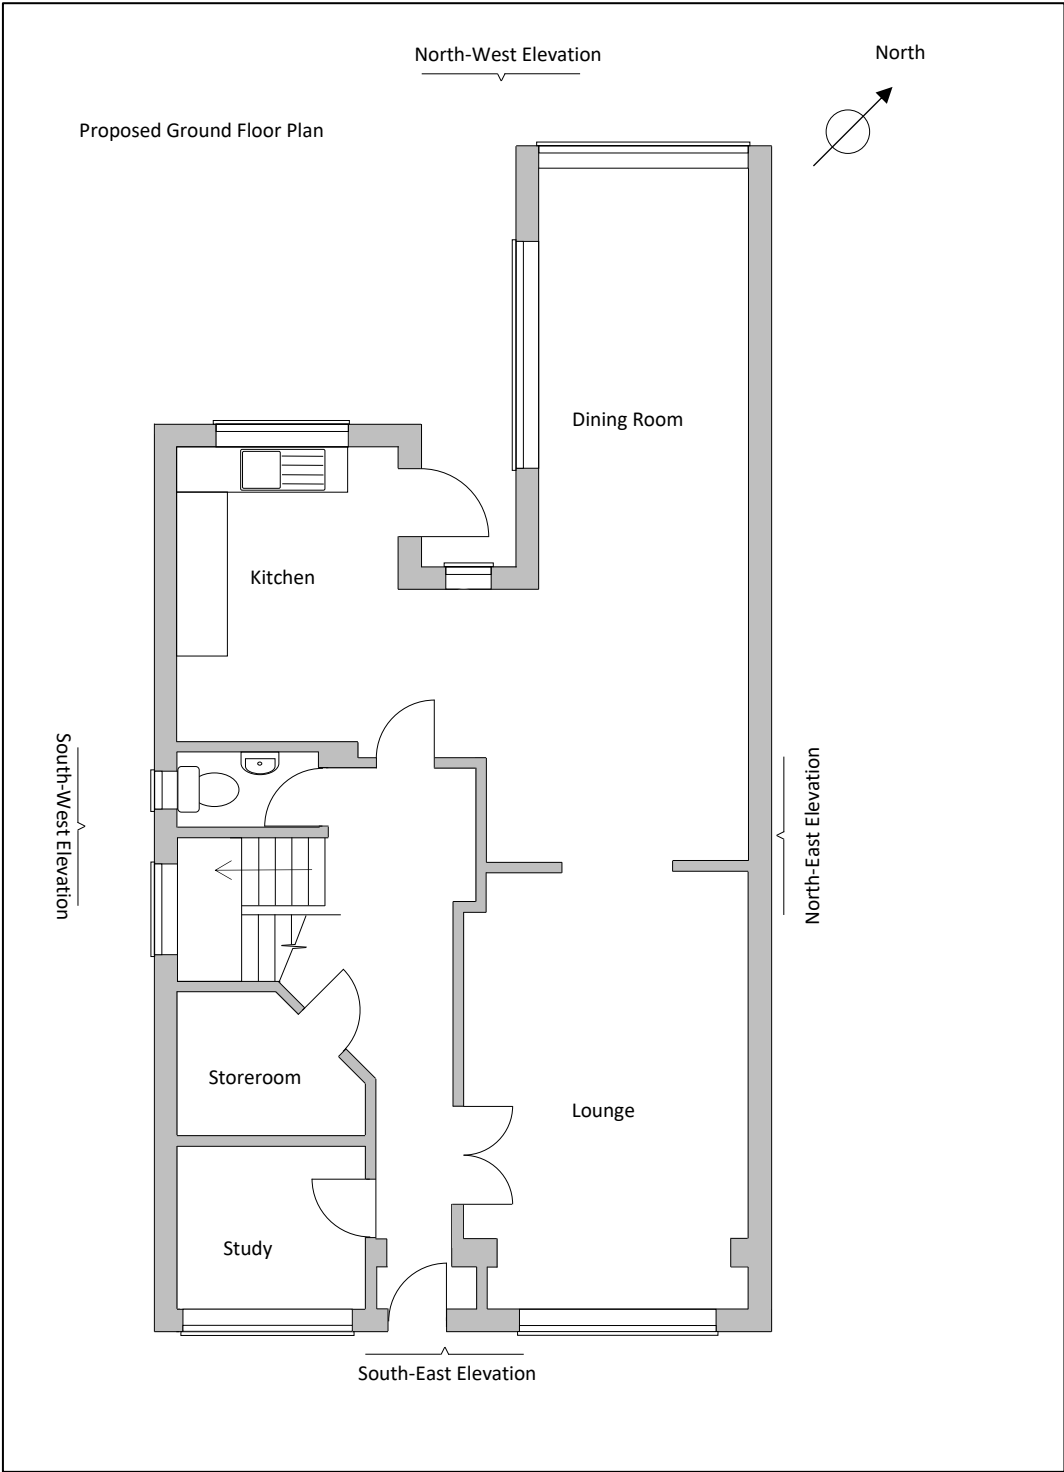


Scale 1:100

Date: July 2026
Title: Proposed Plan and Elevation
Proposed garage conversion at 6 Marlborough Gardens Hedge End Southampton SO30 2AS
Drg no: ADTA-03-A. Paper size: A3