


WINCHESTER ROAD

SITE LOCATION PLAN
AREA 2 HA
SCALE 1:1250 on A4
CENTRE COORDINATES: 444621, 121634


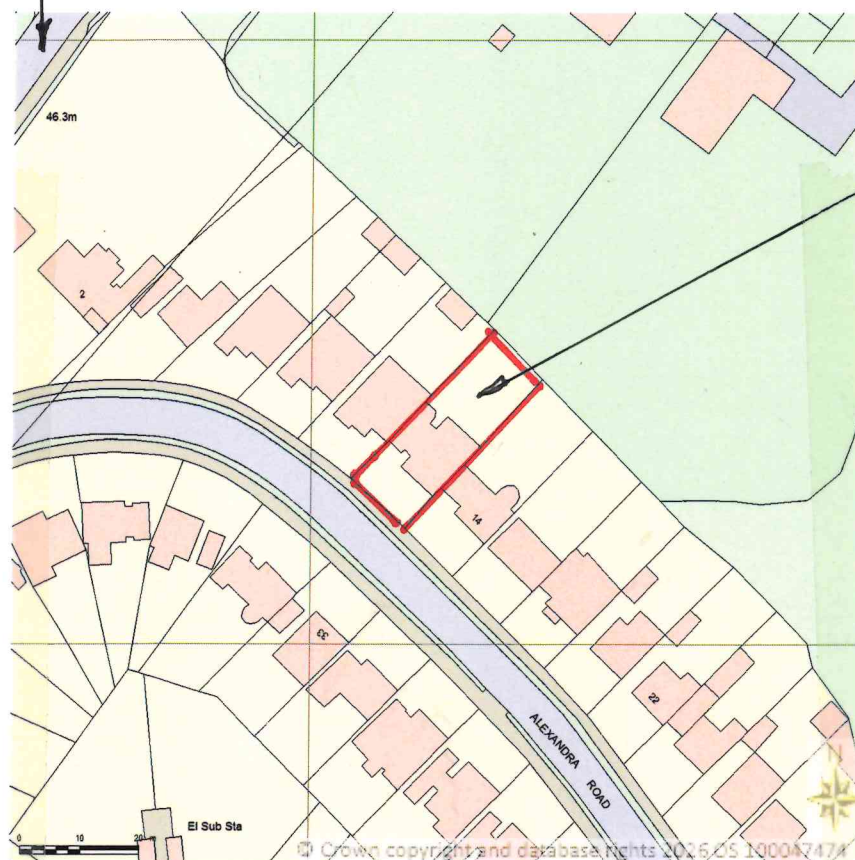


Supplied by Streetwise Maps Ltd
www.streetwise.net
Licence No: 100047474
10/05/2026 10:40

LOCATION PLAN 1:1250

THE SITE

PROPOSED EXTENSION

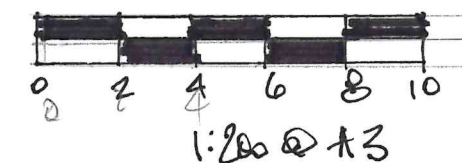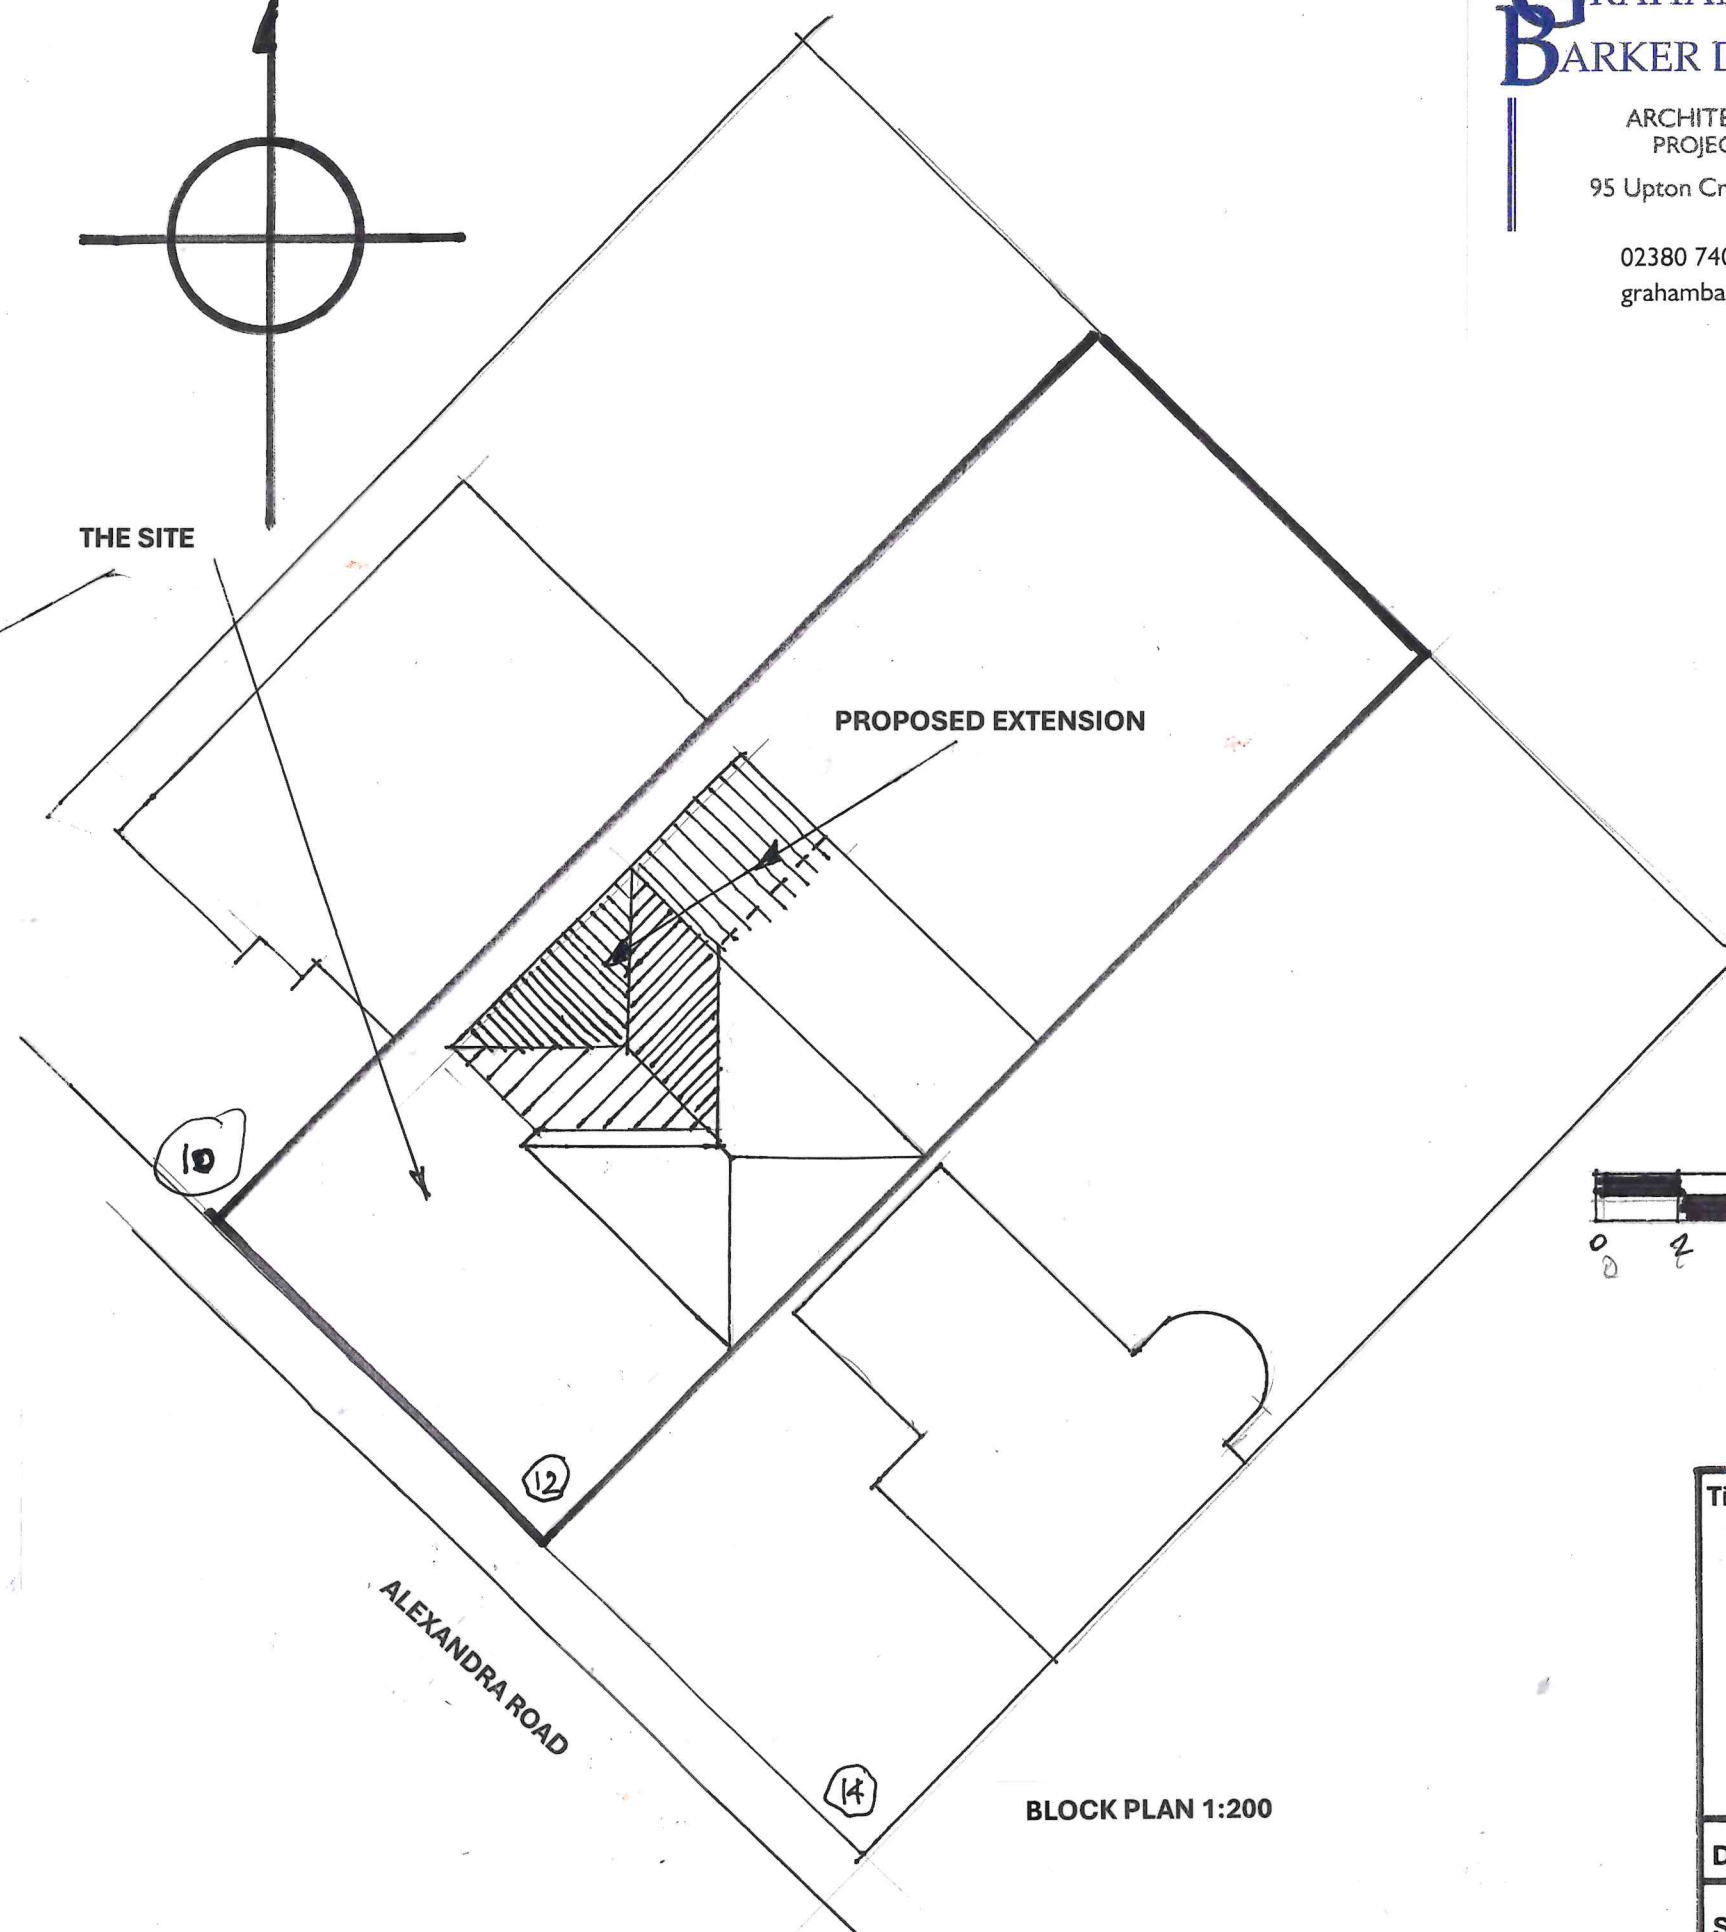

Title:

PROPOSED SIDE / REAR
EXTENSION
AT
12 ALEXANDRA ROAD
CHANDLERS FORD
SO53 2BN

Drwg.no BA/P/07/A

Scale: as stated

Date: May '26