


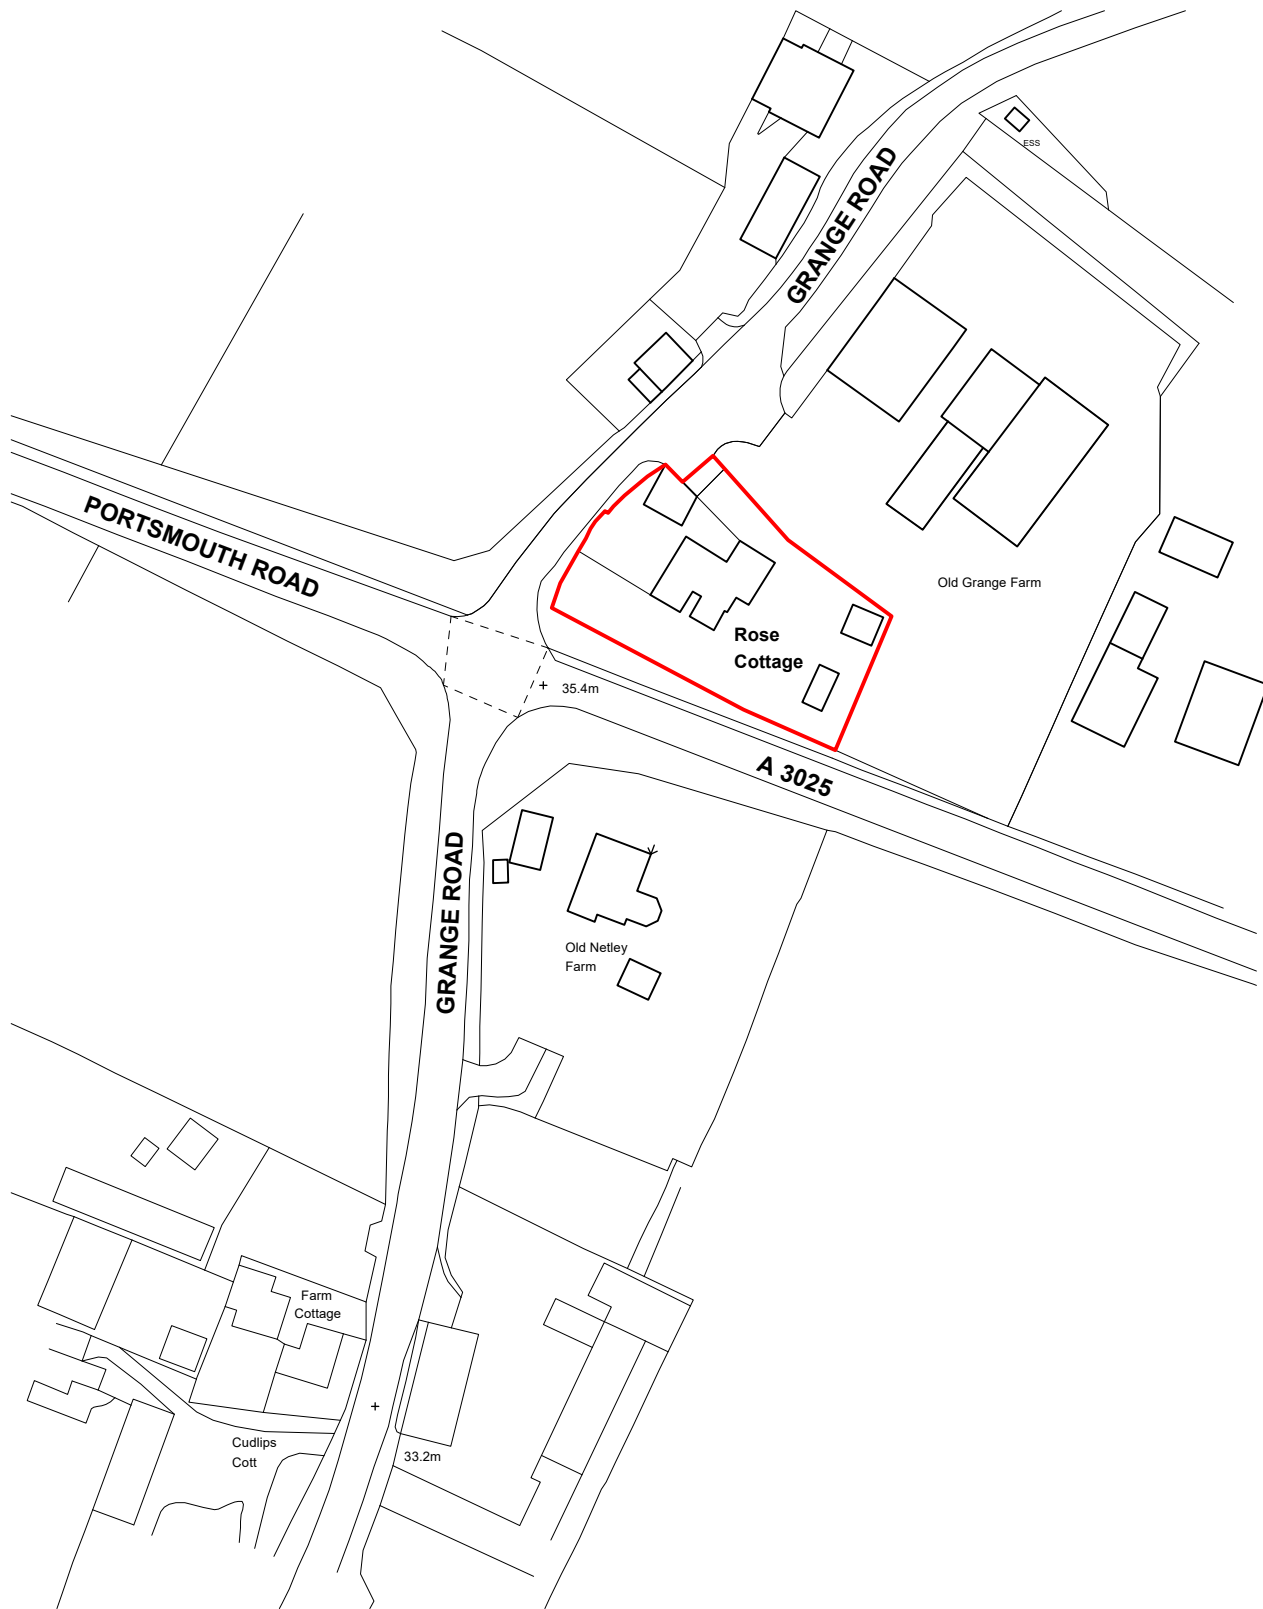

Ordnance Survey (c) Crown Copyright 2025. All rights reserved. Licence number 100022432

SITE LOCATION PLAN Scale 1:1250

KEY: — SITE BOUNDARY

 Youngs Yard, Churchfields, Twyford, Winchester SO21 1NN t. 01962 715770 w. southernplanning.co.uk e. info@southernplanning.co.uk © Crown copyright 2025 OS Licence No. 100022432	CLIENT: Mr M. BARRETT	REV:	DATE:	AMENDMENTS:
	PROJECT: ROSE COTTAGE, GRANGE ROAD, BURSLEDON, SO31 8GD	DWG NO.: E-NM-507.01	REV:	
	TITLE: SITE LOCATION PLAN	SCALE AT A4: 1:1250	DATE: DEC. 2025	
		0 10 20 50 Scale in Metres. (1:1250 @ A4) 		