




1 South Elevation
1 : 100



2 South East Elevation
1 : 100

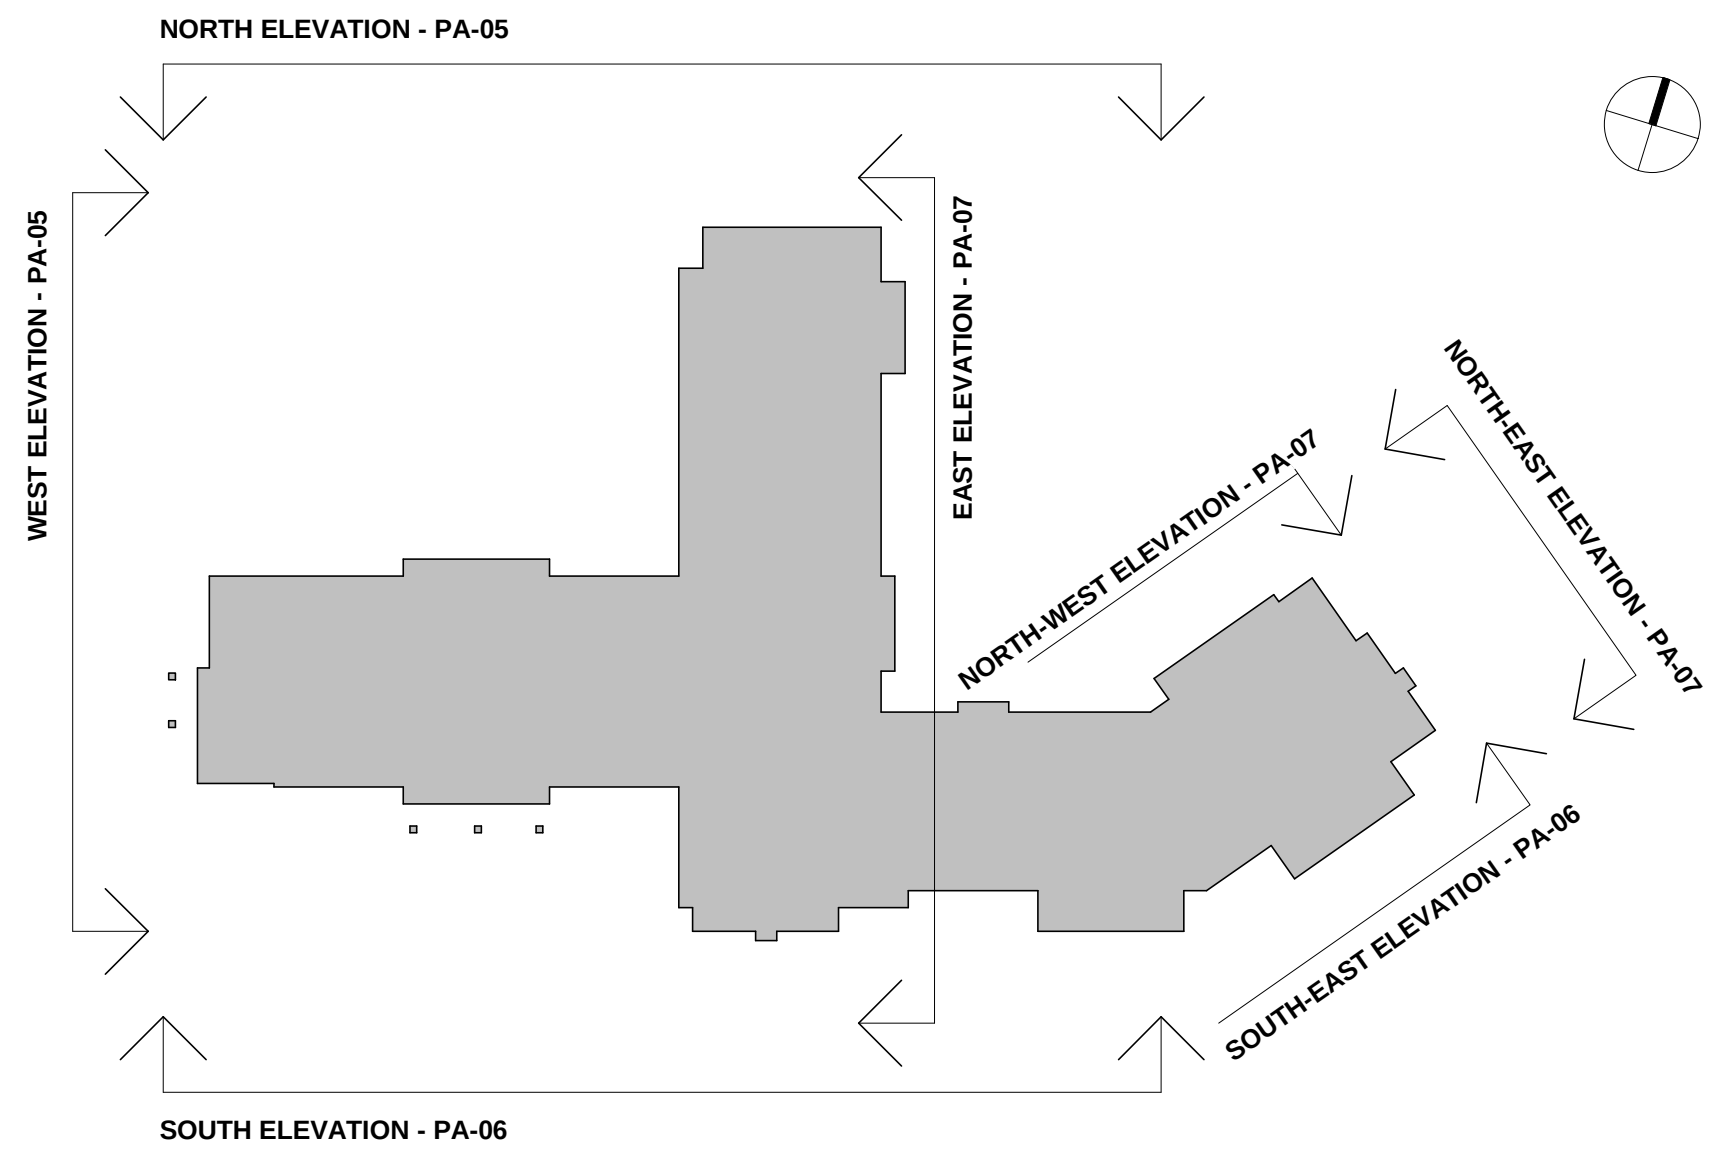

Elevations Key Plan
1 : 500

