


0 1 2 m

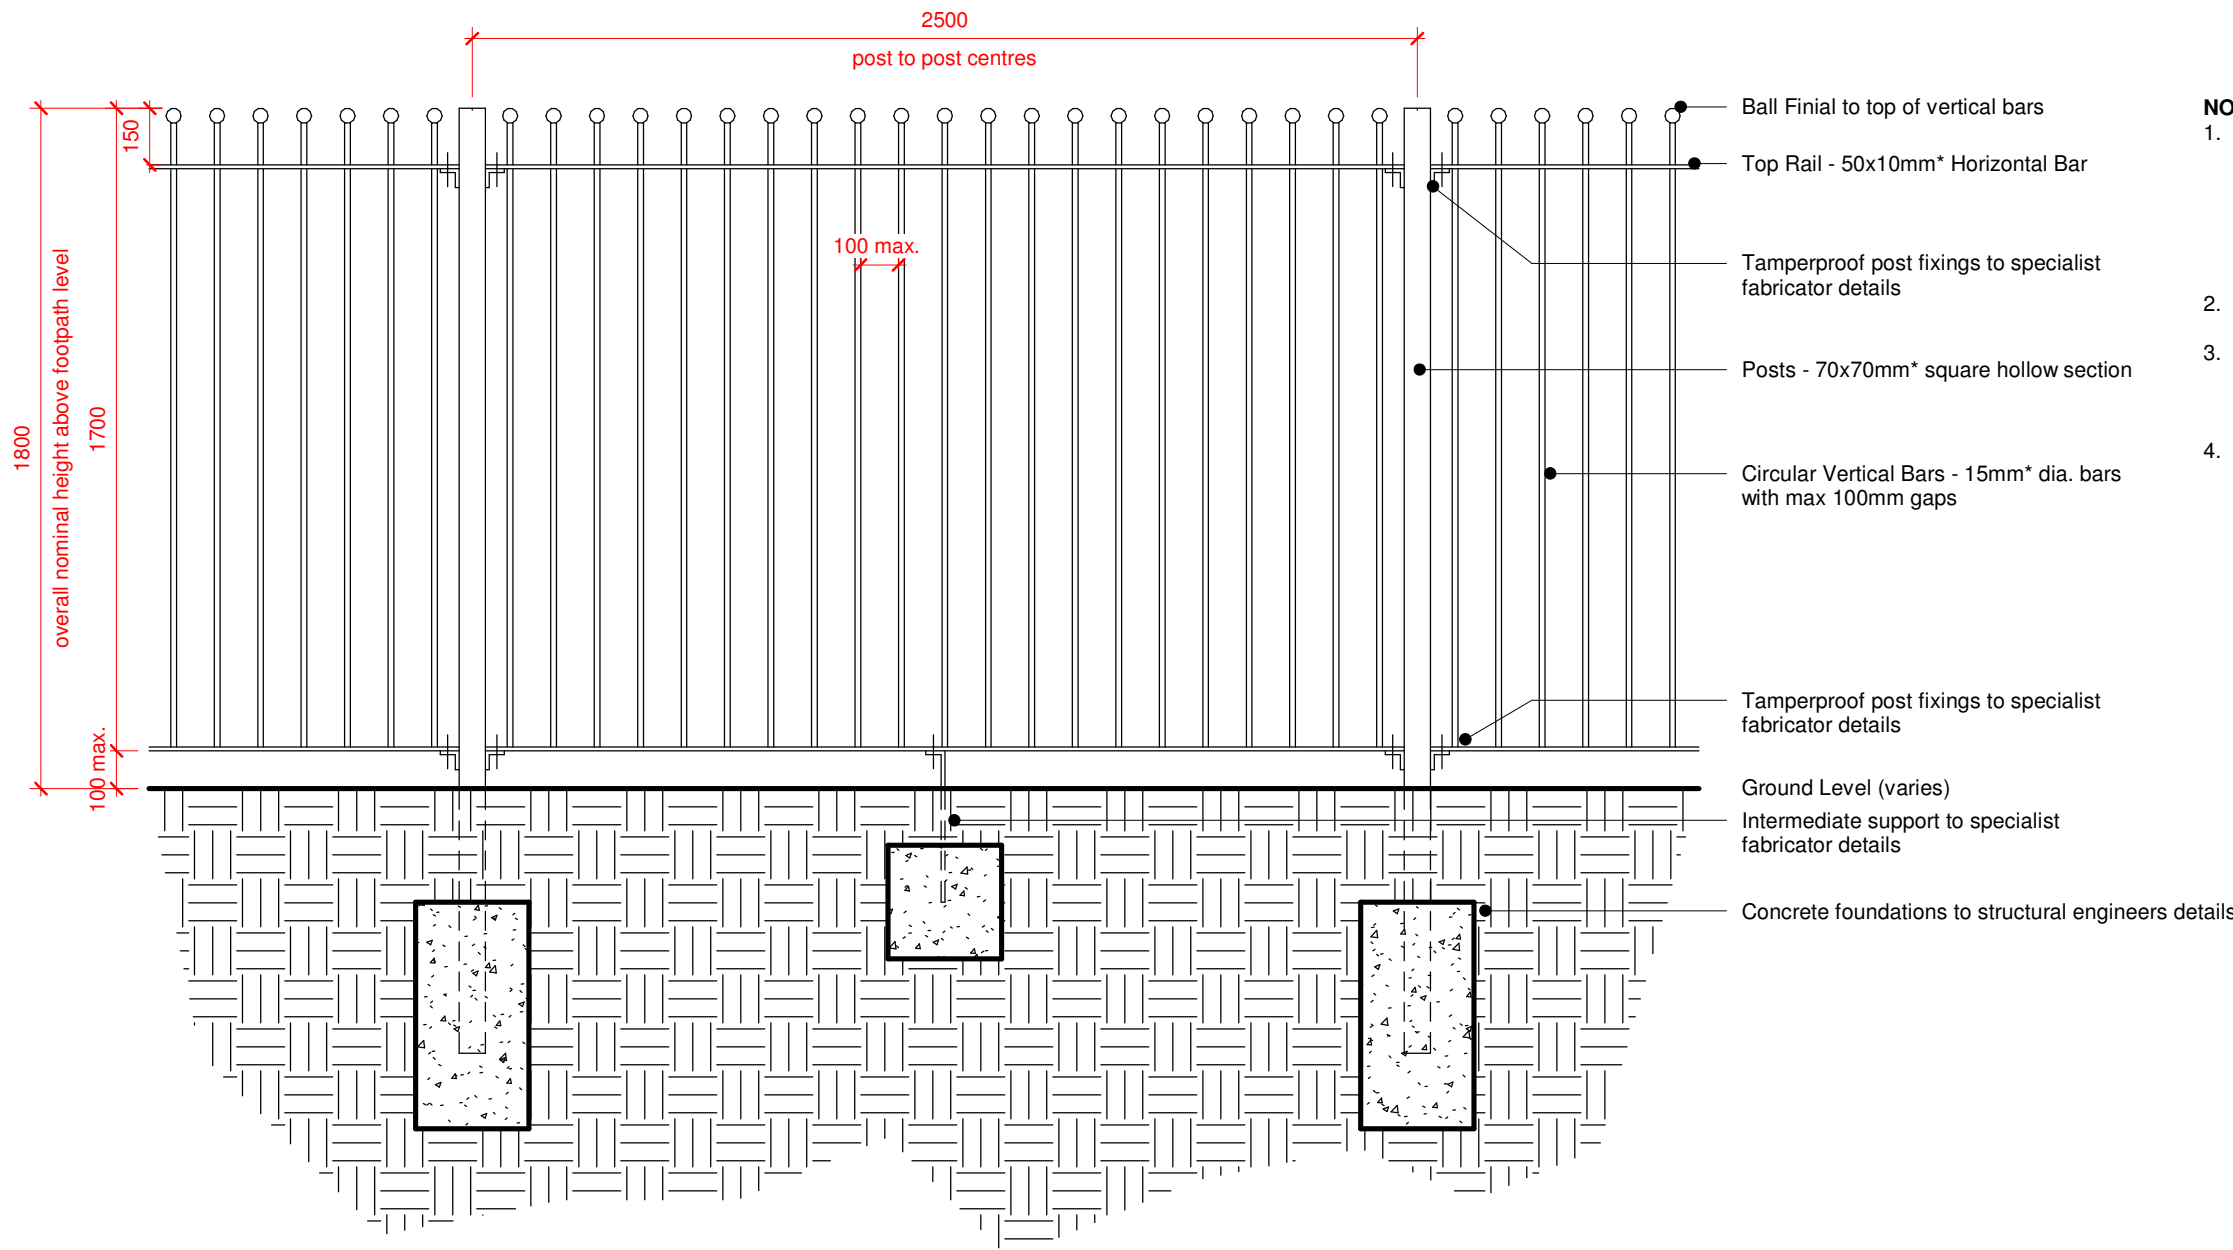

- NOTES:**
- SOLID BAR RAILINGS**
 - HEIGHT : 1800mm ABOVE FINISHED GROUND LEVEL
 - POST SECTION : 70x70mm SHS
 - TOP RAIL : 50x10mm*
 - BOTTOM RAIL : 50x10mm*
 - VERTICAL BARS : 15mm dia*
 - BALL FINIAL
 - ALL STEEL TO BE GALVANISED WITH POLYESTER POWDER COATED FINISH : BLACK (RAL 9005)
 - * DENOTES SIZES PROVIDED FOR INFORMATION ONLY. SPECIALIST FABRICATOR TO ADVISE ON SIZES SUITABLE FOR THE FENCE TYPE. DESIGN PRINCIPLES, LOCATION AND LOADINGS. INCLUDE FOR LOCKABLE ACCESS GATES IN LOCATION SHOWN ON THE SITE PLAN.
 -

FENCE - SOLID BAR RAILING - ELEVATION

1 Boundary - Fence - Solid Bar Railing Ball Finial

1 : 20

PLEASE SEE DRAWING H228/PA-10 FOR PROPOSED SITE PLAN AND LOCATION OF FENCING

Notes:

This drawing is to be read in conjunction with all other relevant architectural drawings.

Drawing not to be scaled, use figured dimensions only. All dimensions to be checked on site by the contractor prior to the commencement of any work or specialist production drawing. Any discrepancies to be notified to Hay Associates and further instructions obtained before work is commenced.

Copyright © Hay Associates Limited