


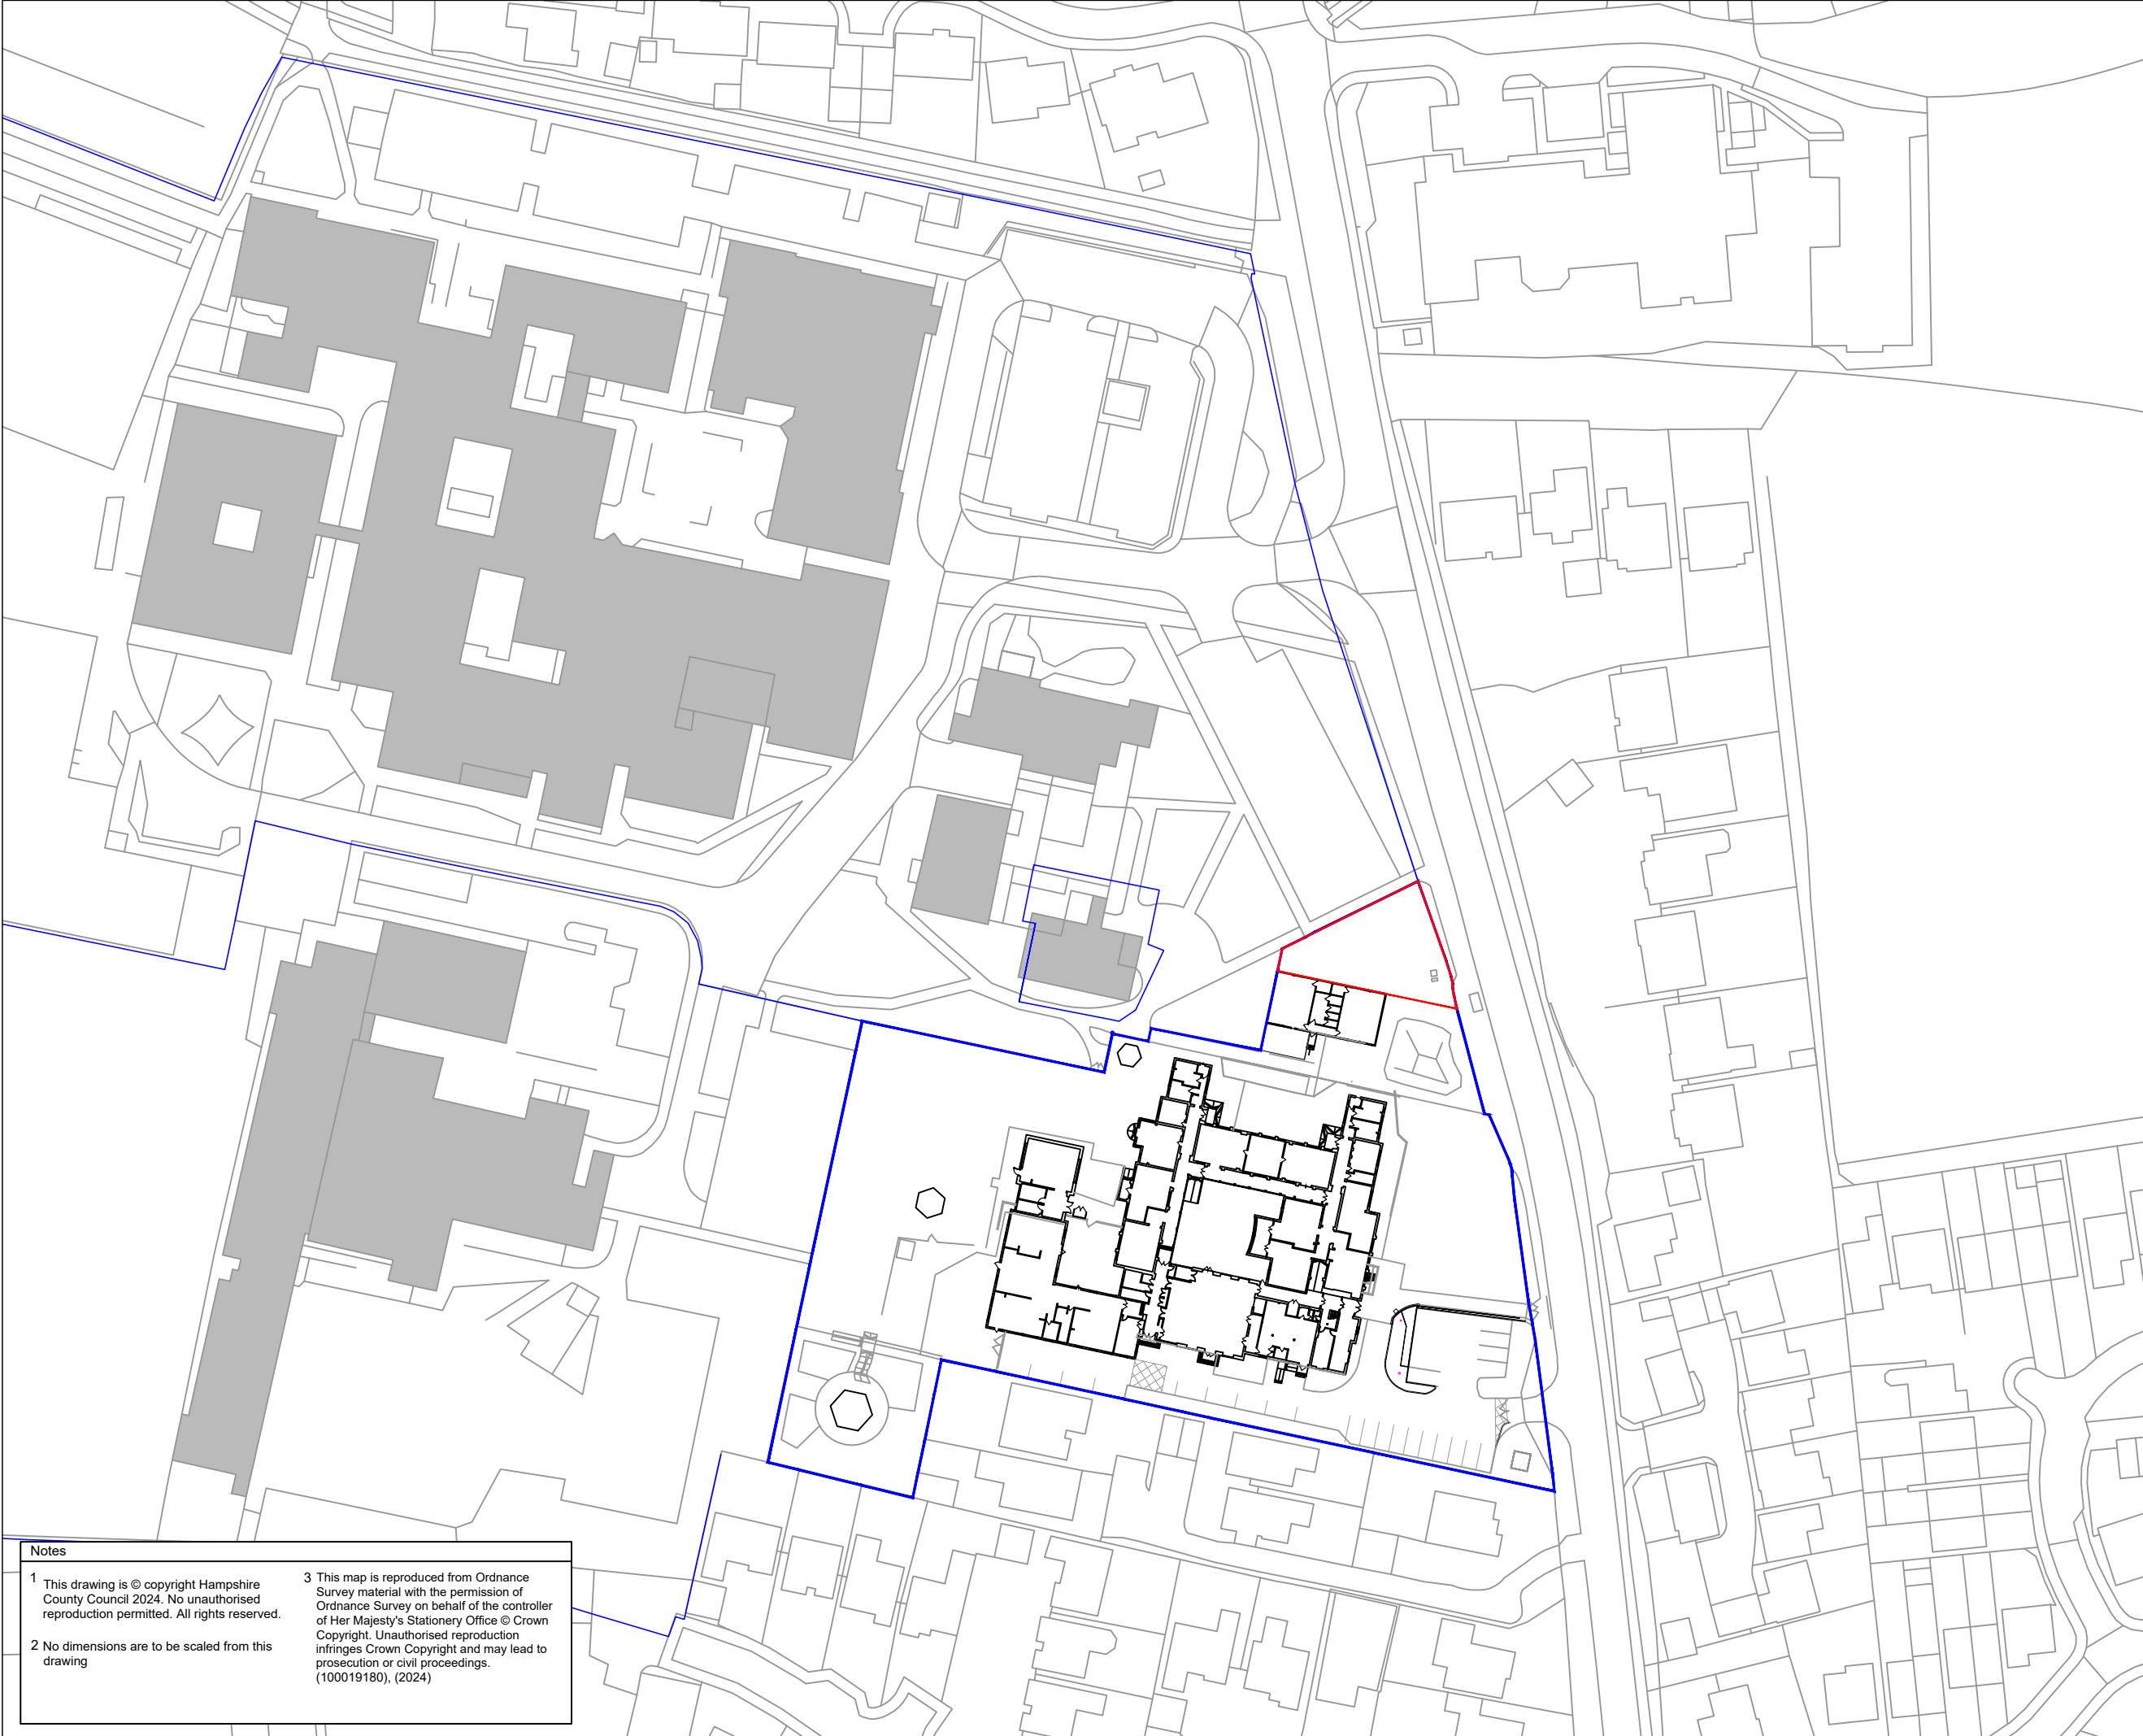

General Notes


1. This drawing is © copyright Hampshire County Council 2026. No unauthorised reproduction of any kind is permitted.

2. No dimensions to be scaled from this drawing. Verify all dimensions prior to construction. Immediately report any discrepancies on the document to the Architect/Contract Administrator. This document shall be read in conjunction with associated models, specifications and related consultant's documents.

3. Drawing to be read with all relevant Architectural, Interiors, Structural, M&E, Drainage/Public Health, Landscape, Civils and Interiors drawings and specifications.

4. This map is reproduced from Ordnance Survey material with the permission of Ordnance Survey on behalf of the controller of Her Majesty's Stationery Office © Crown copyright. Unauthorized reproduction infringes Crown Copyright & may lead to prosecution or civil proceedings (100019180) 2026.

Hampshire
County Council

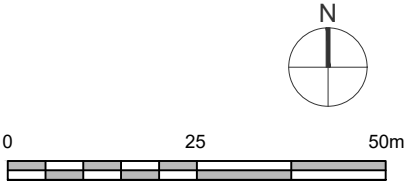

- Red Line Application Boundary
326.5m2
- Ownership Boundary

P1	SO INITIAL STATUS	07/07/2026	JM	MR

Rev

Description

Date

By

Chkd

HCC Property Services
The Castle
Winchester SO23 8UD
tel: (01962) 647801

PROJECT NAME

Fair Oak Infants School RP - External Play

SHEET NAME

Location Plan
Fair Oak Infants School

SCALE

1:1000@ A3

DRAWN

CHKD

APRV

RW

WP

MR

DRAWING No.

project code - originator - volume - level - type - role - number

version

P15178-HCC-ZZ-DR-L-7001

P1

SUITABILITY

code description

SO INITIAL STATUS

Notes

1 This drawing is © copyright Hampshire County Council 2024. No unauthorised reproduction permitted. All rights reserved.

2 No dimensions are to be scaled from this drawing

3 This map is reproduced from Ordnance Survey material with the permission of Ordnance Survey on behalf of the controller of Her Majesty's Stationery Office © Crown Copyright. Unauthorised reproduction infringes Crown Copyright and may lead to prosecution or civil proceedings. (100019180), (2024)