




1 North Elevation
1 : 100



2 West Elevation
1 : 100

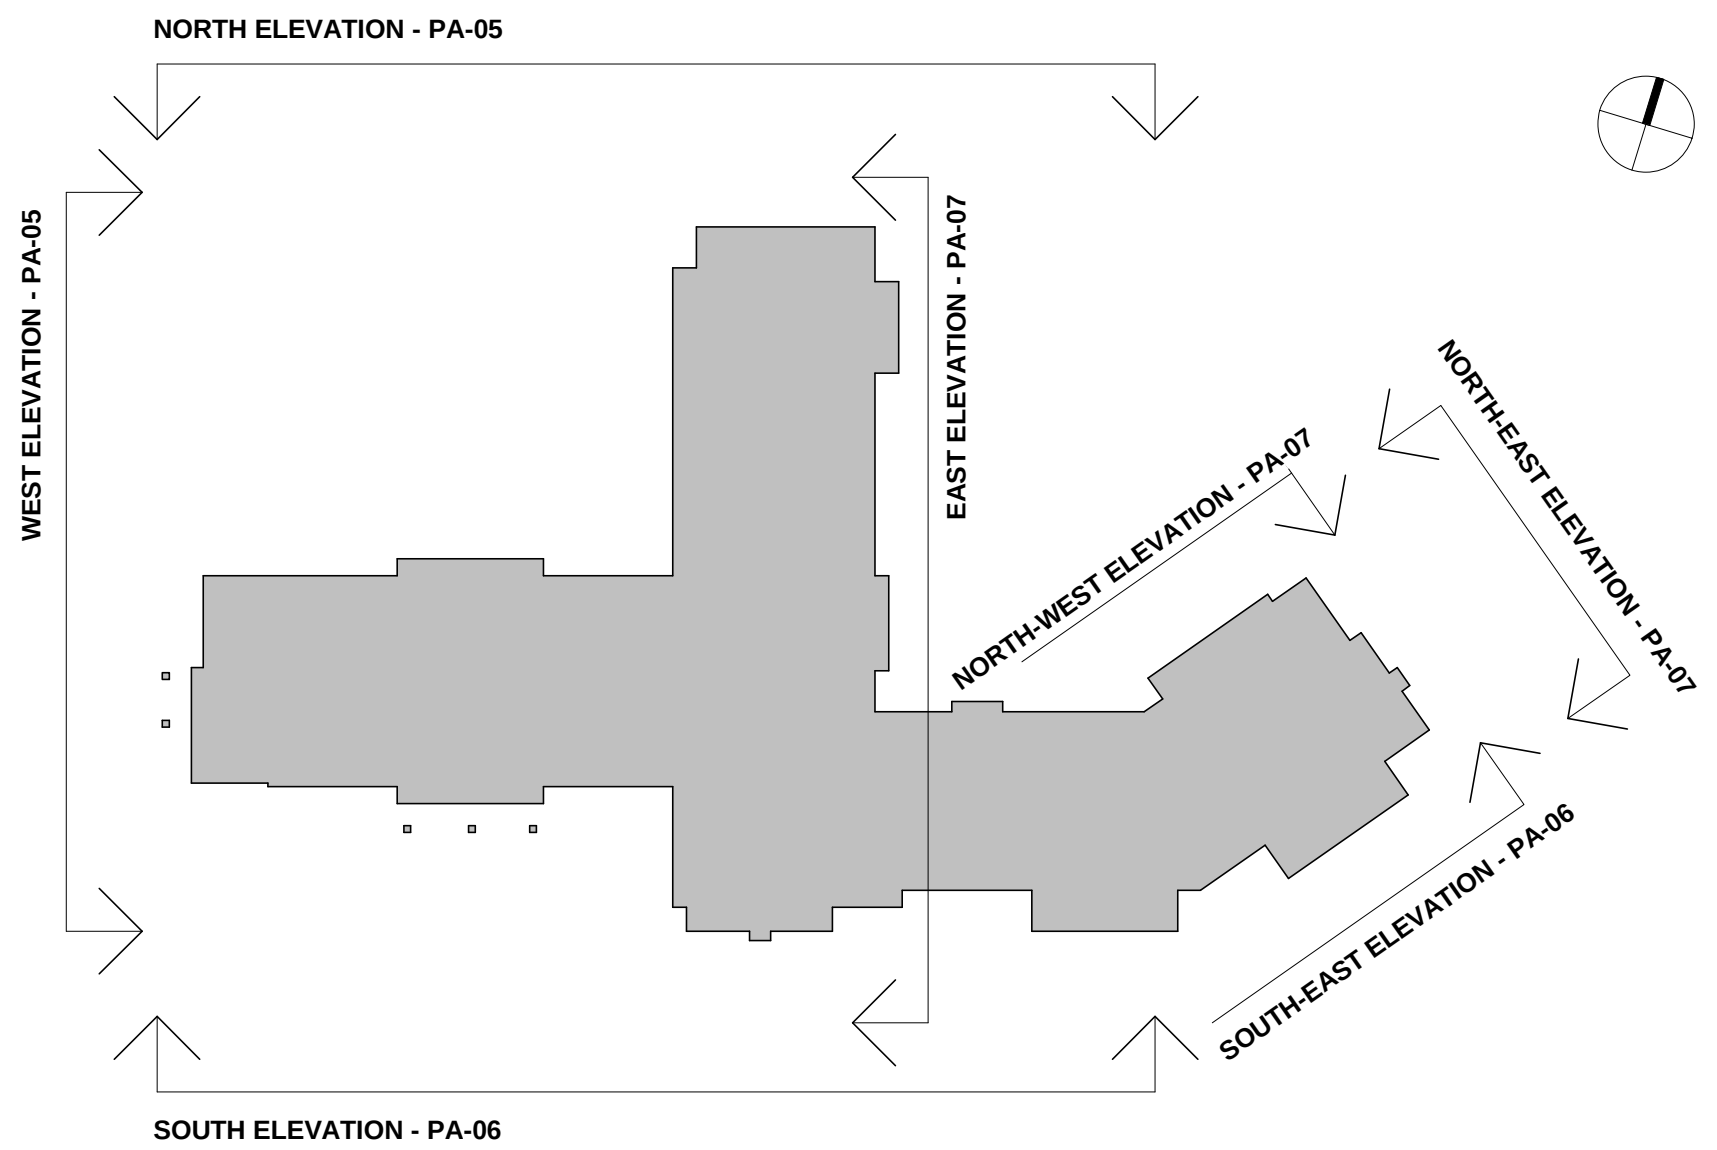

Elevations Key Plan
1 : 500

0 5 10 m