


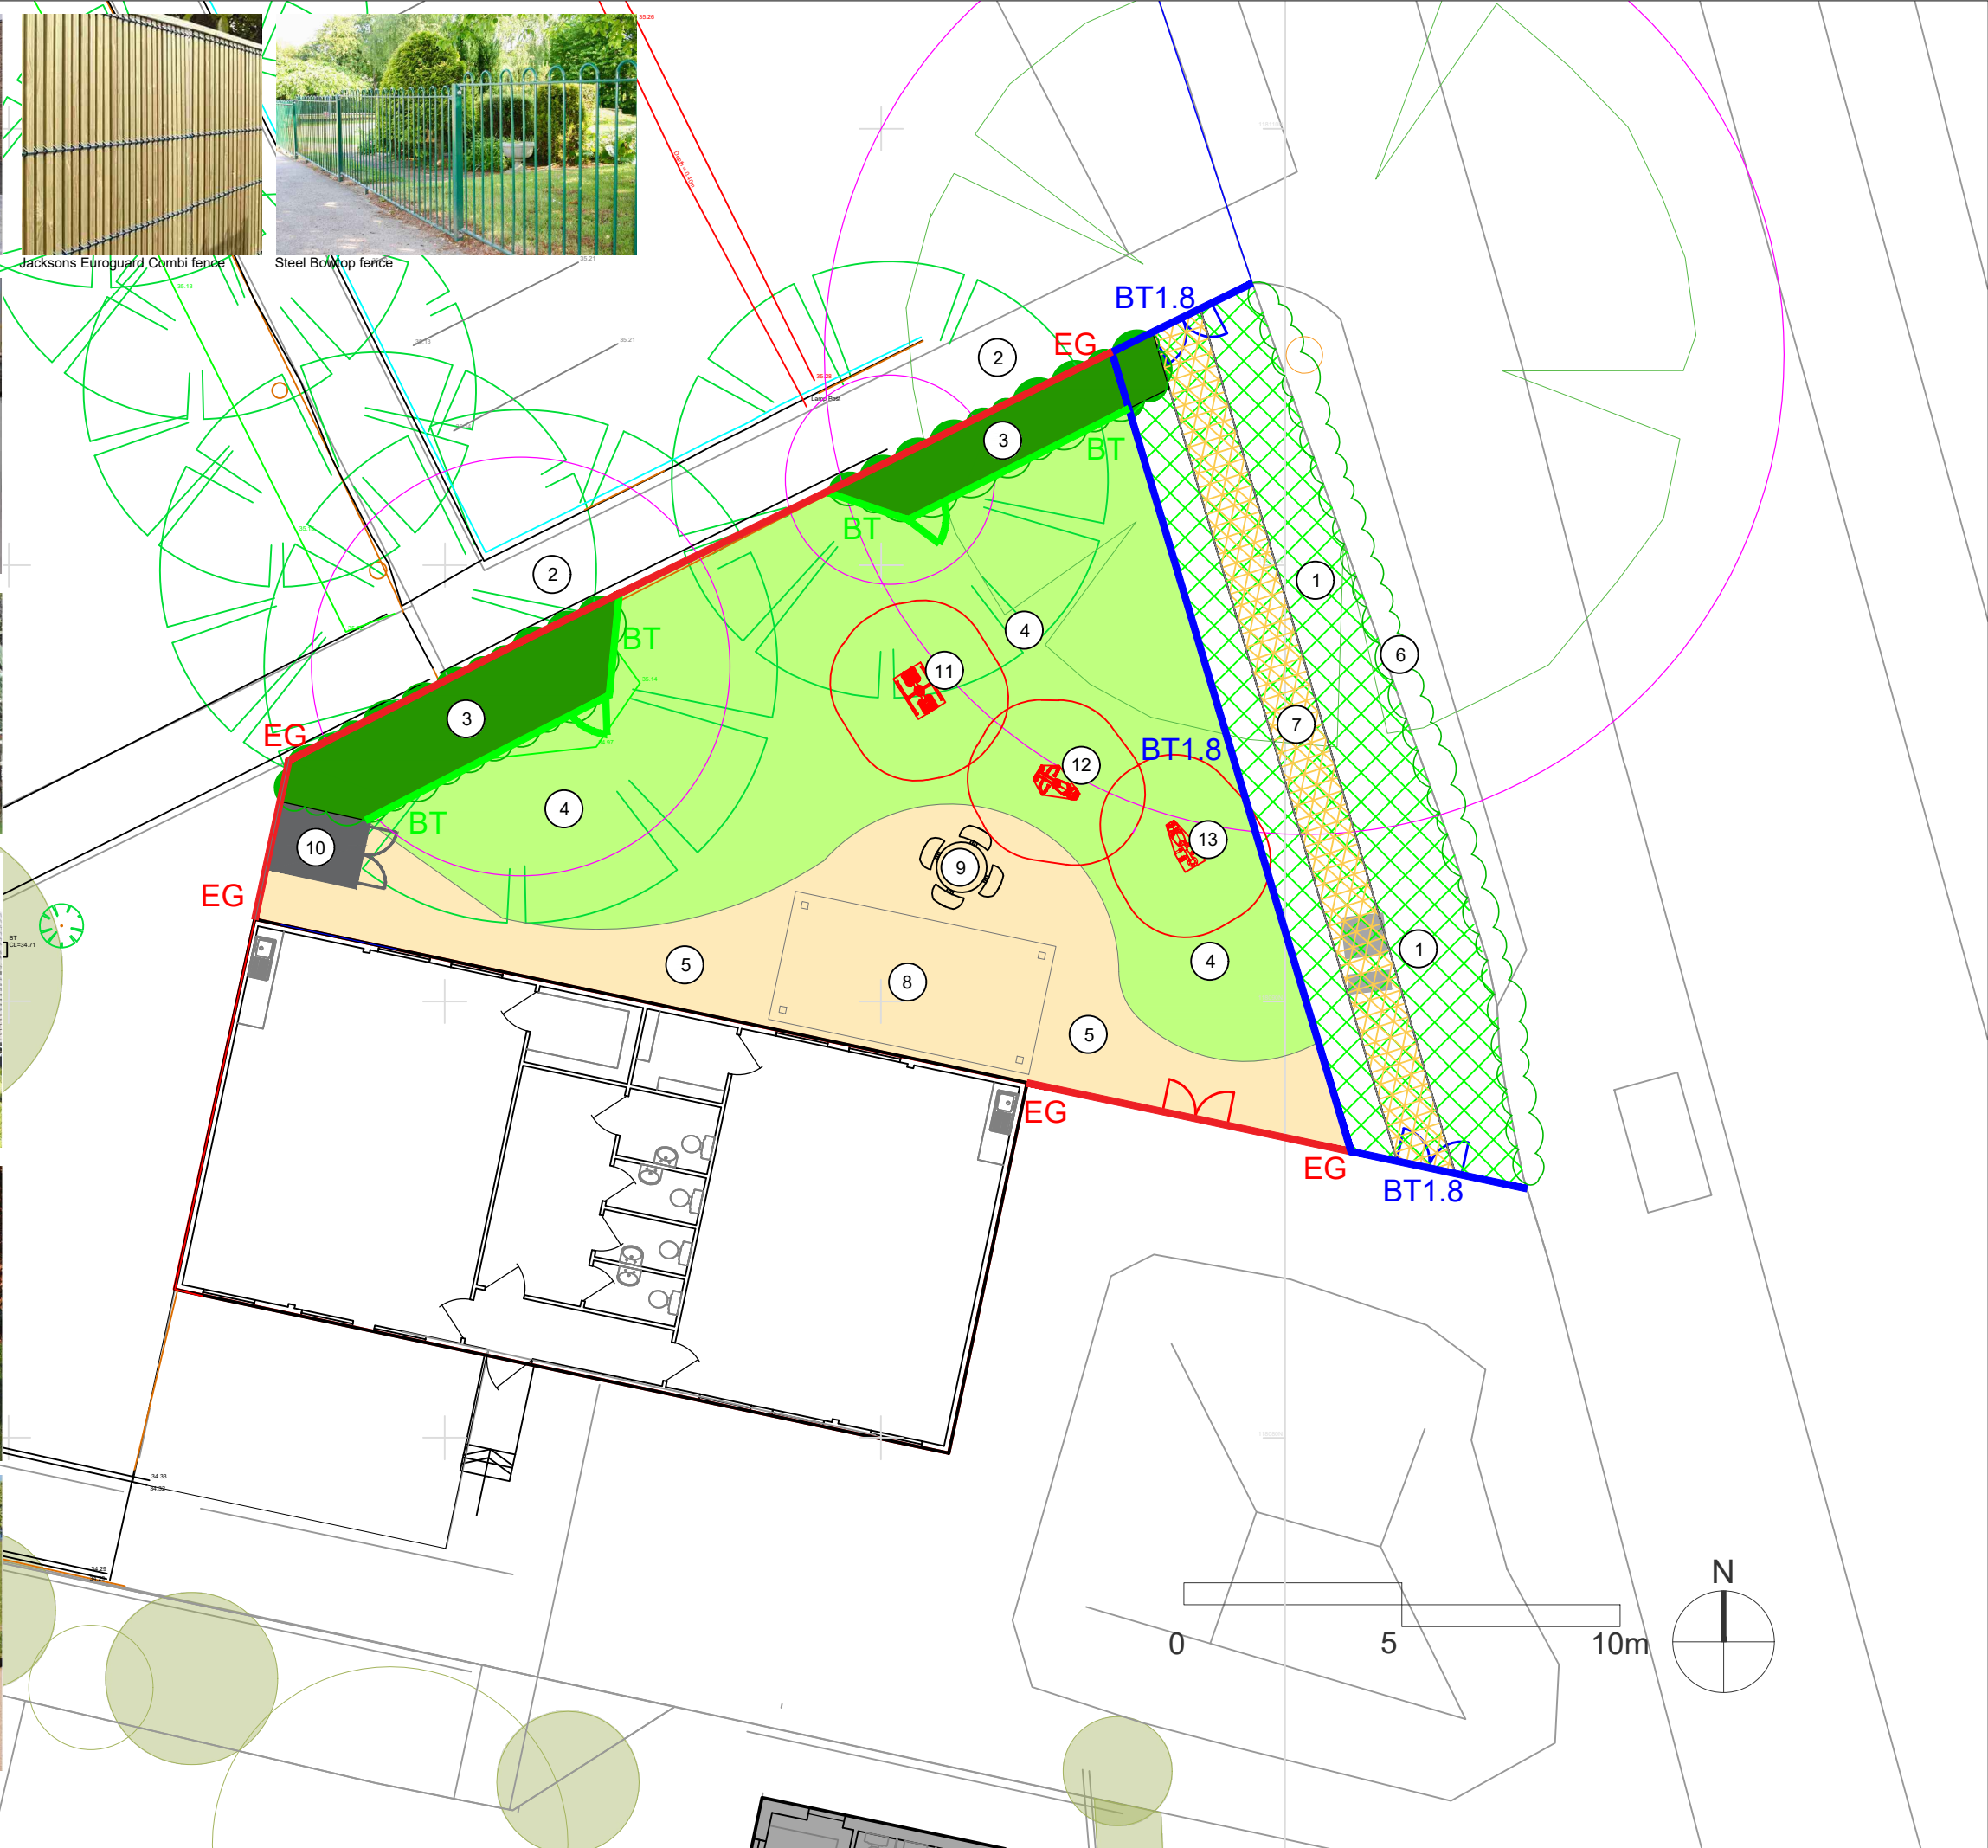

Jacksons Euroguard Combi fence

Steel Bowtop fence



General Notes

1. This drawing is © copyright Hampshire County Council 2026. No unauthorised reproduction of any kind is permitted.
2. No dimensions to be scaled from this drawing. Verify all dimensions prior to construction. Immediately report any discrepancies on the document to the Architect/Contract Administrator. This document shall be read in conjunction with associated models, specifications and related consultant's documents.
3. Drawing to be read with all relevant Architectural, Interiors, Structural, M&E, Drainage/Public Health, Landscape, Civils and Interiors drawings and specifications.
4. This map is reproduced from Ordnance Survey material with the permission of Ordnance Survey on behalf of the controller of Her Majesty's Stationery Office © Crown copyright. Unauthorised reproduction infringes Crown Copyright & may lead to prosecution or civil proceedings (100019180) 2026.

Hampshire County Council

- 1 Existing services area - minimal excavation. To include low groundcover planting and boundary reinforcement hedge planting for ecological enhancement and habitat features i.e. ground nesting bee sand banks, deadwood piles, bee posts
- 2 Existing pedestrian route to Wyvern Campus
- 3 Existing beech hedge retained
- 4 Proposed porous artificial grass
- 5 Proposed porous EPDM rubber crumb: Earth blend
- 6 Existing hedge - centre line outside site boundary
- 7 Proposed gravel filled cellular grid access path to service boxes. No dig construction.
- 8 Proposed polycarbonate roof and timber canopy 6m L x 3m W x 2.6m HT. Langley Sheldon Canopy SCP306
- 9 Proposed recycled plastic picnic bench. Junior Square Picnic Table, NBB Recycled Furniture
- 10 Proposed steel storage shed. 2.2m L x 1.6m W x 2.0m HT.Asgard Flexistore 1522
- 11 Sunshine gym - childs double slalom skier
- 12 Sunshine gym - childs rower
- 13 Sunshine gym - childs arm and pedal bike

KEY: PROPOSED FENCING

EG 1.8m Ht. Jacksons Euroguard Combi fence w timber slats. Double maintenance access gate.

BT 1.5m Ht Steel Bowtop fence. Single maintenance access gates.

BT1.8 1.8m Ht Steel Bowtop Fence. Double maintenance access gates.

Notye: All gates to have padlockable sliding latch and drop bolts.

P1	SO INITIAL STATUS	03/07/2026	RW	MR
Rev	Description	Date	By	Chid

HCC Property Services
The Castle
Winchester SO23 8UD
Tel: (01962) 847801



PROJECT NAME
Fair Oak Infants School RP - External Play

SHEET NAME
Proposed Layout
Fair Oak Infants RP Play Area

SCALE	DRAWN	CHKD	APRV
1:150@ A3	RW	MR	CL

DRAWING No.
Project code - originator - volume - level - type - role - number

SUITABILITY
code description

SO INITIAL STATUS