


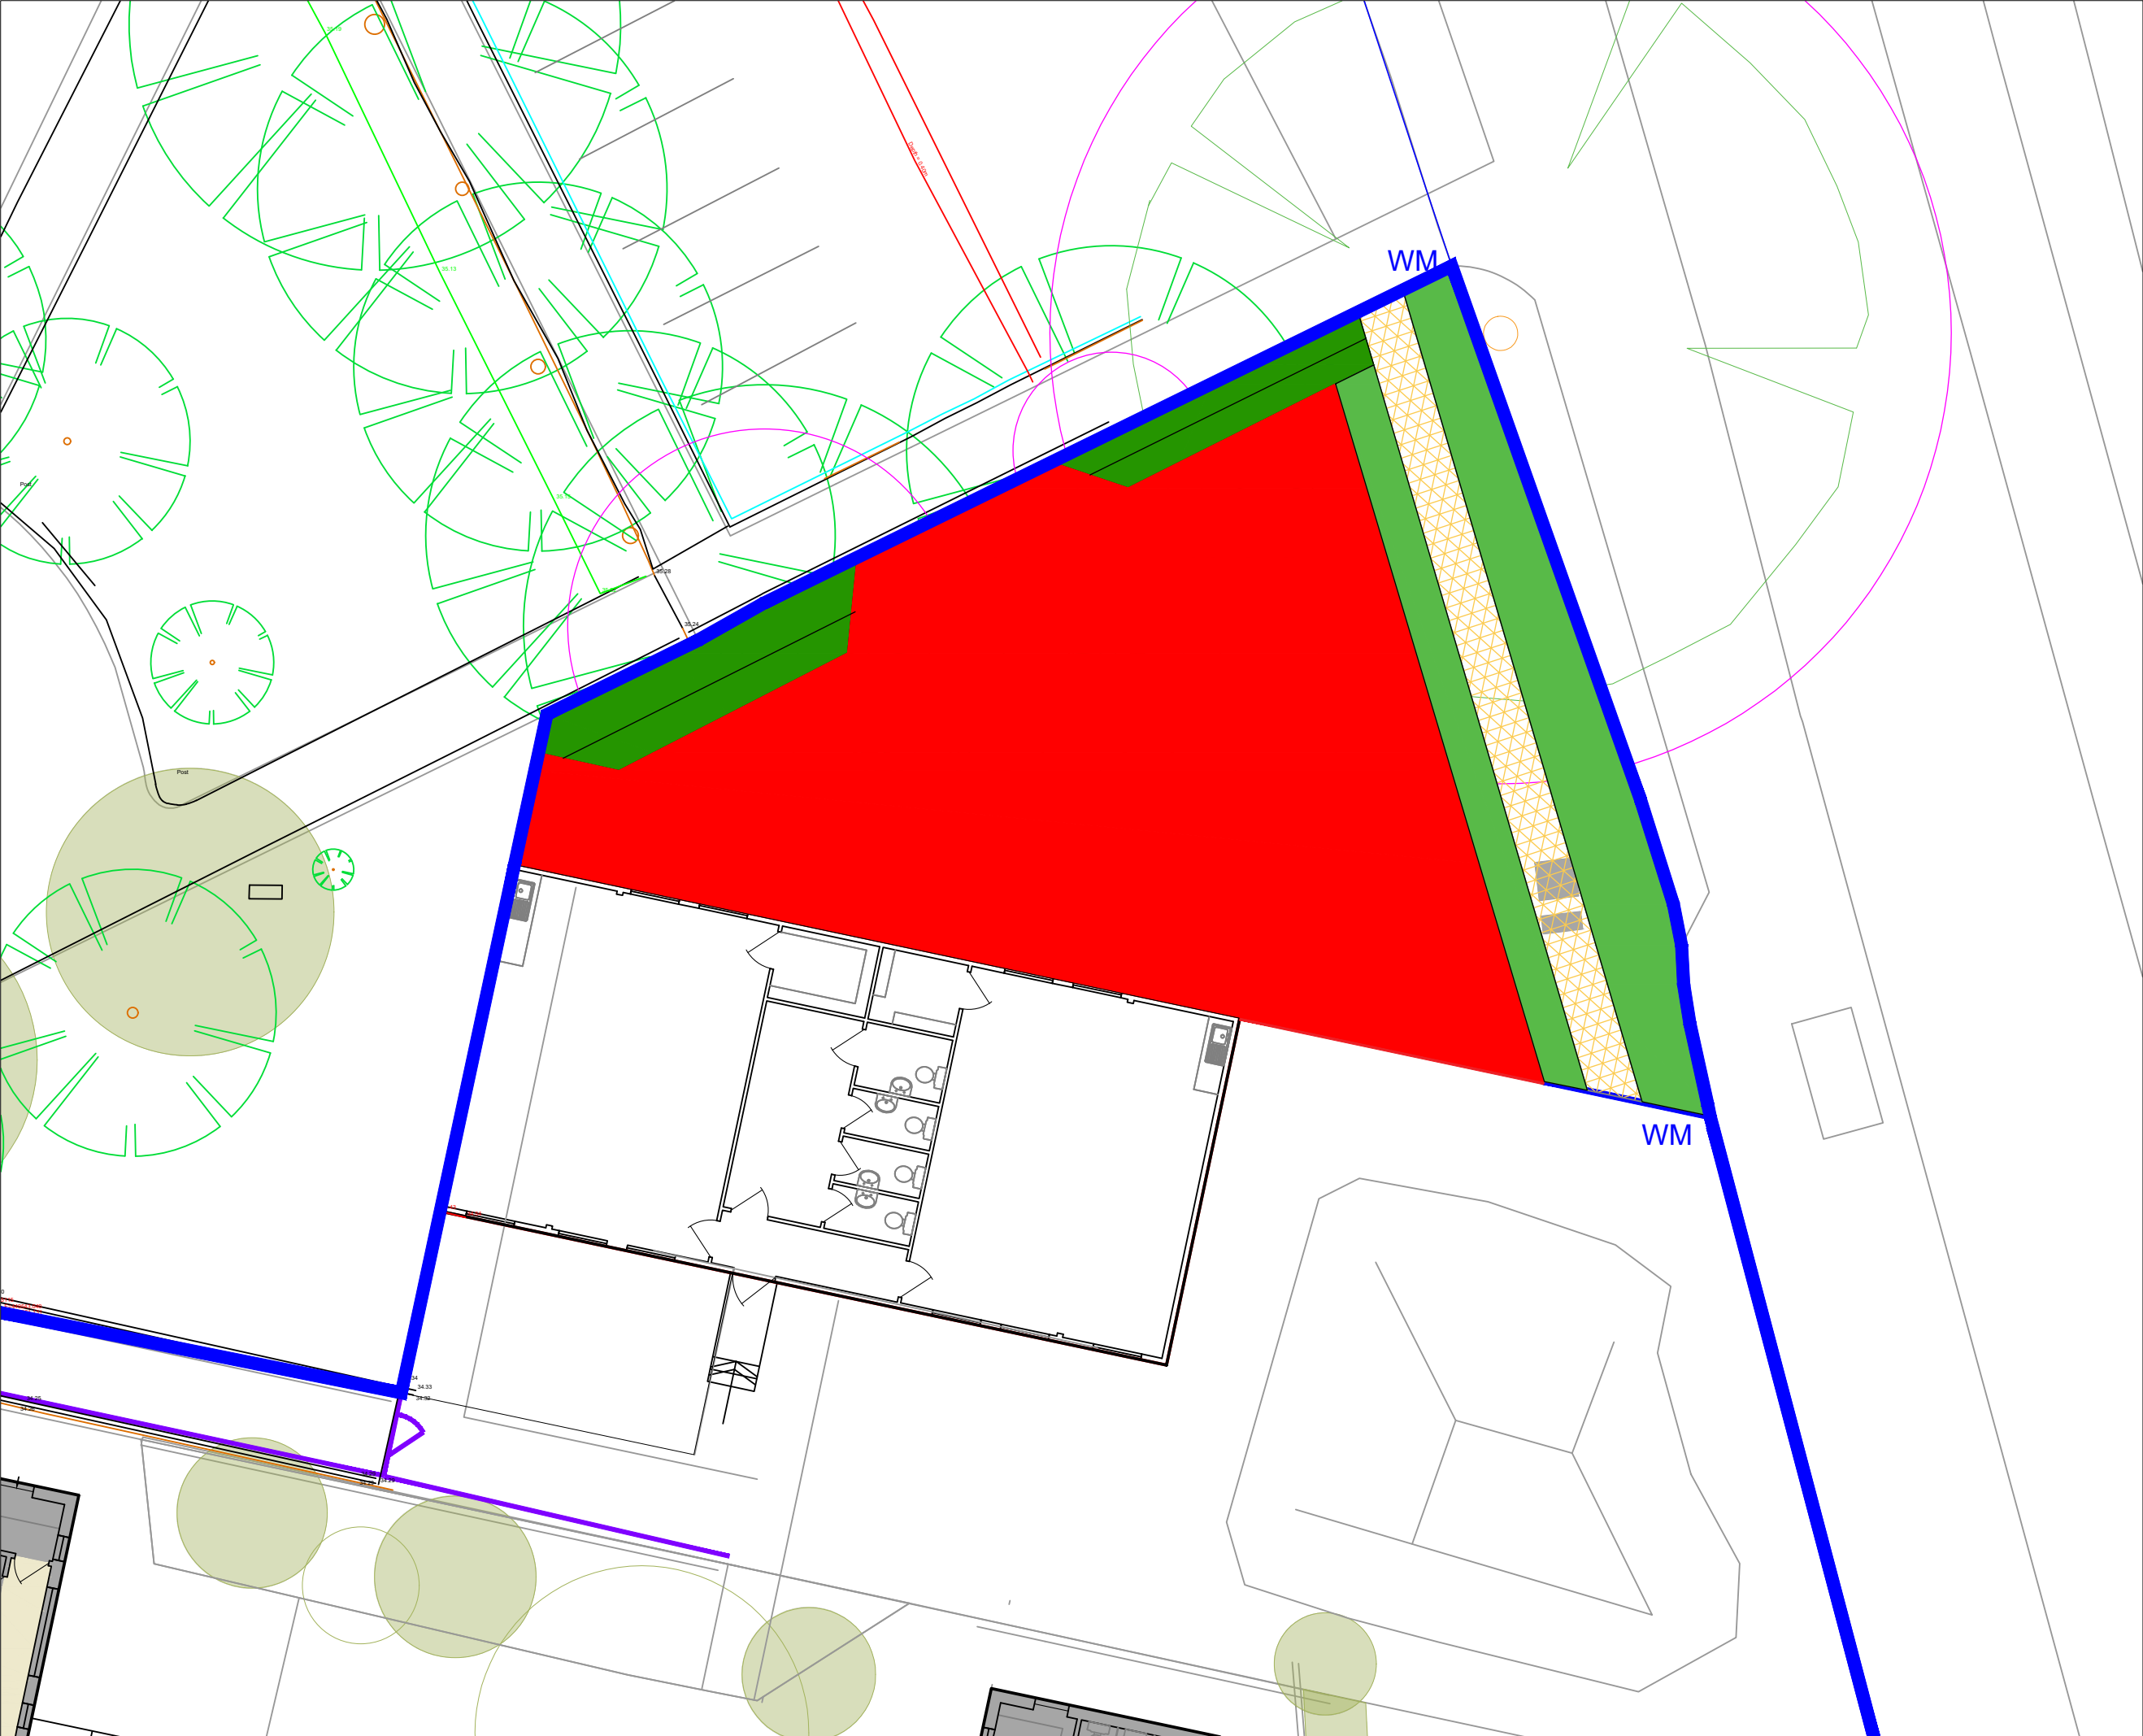

General Notes

1. This drawing is © copyright Hampshire County Council 2026. No unauthorised reproduction of any kind is permitted.
2. No dimensions to be scaled from this drawing. Verify all dimensions prior to construction. Immediately report any discrepancies on the document to the Architect/Contract Administrator. This document shall be read in conjunction with associated models, specifications and related consultant's documents.
3. Drawing to be read with all relevant Architectural, Interiors, Structural, M&E, Drainage/Public Health, Landscape, Civils and Interiors drawings and specifications.
4. This map is reproduced from Ordnance Survey material with the permission of Ordnance Survey on behalf of the controller of Her Majesty's Stationery Office © Crown copyright. Unauthorised reproduction infringes Crown Copyright & may lead to prosecution or civil proceedings (100019180) 2026.

 Hampshire County Council

KEY:

-  EXISTING HEDGE RETAINED
-  OTHER NEUTRAL GRASSLAND
-  SEALED SURFACE, DEVELOPED LAND
-  ARTIFICIAL UNSEALED SURFACE

P1	SO INITIAL STATUS	03/07/2025	RW	MR

Rev	Description	Date	By	Chd
-----	-------------	------	----	-----

HCC Property Services
The Castle
Winchester SO23 8UD
Tel: (01962) 847801



PROJECT NAME
Fair Oak Infants School RP

SHEET NAME
BNG Post - Development Plan
Fair Oak Infants School

SCALE	DRAWN	CHKD	APRV
1:150@ A3	RW	WP	MR

DRAWING No.
project code - originator - volume - level - type - role - number version

P15178-HCC-ZZ-DR-L-7006 P1

SUITABILITY
code description

SO INITIAL STATUS