
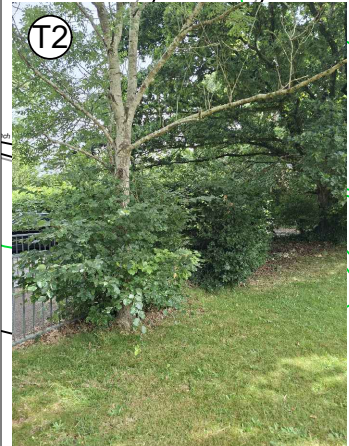
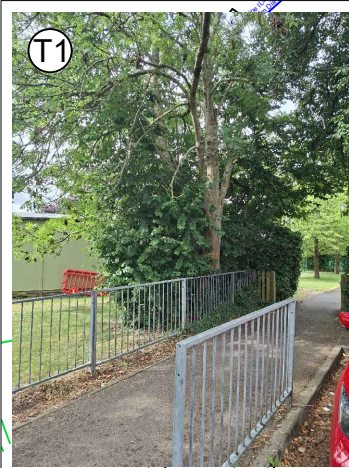


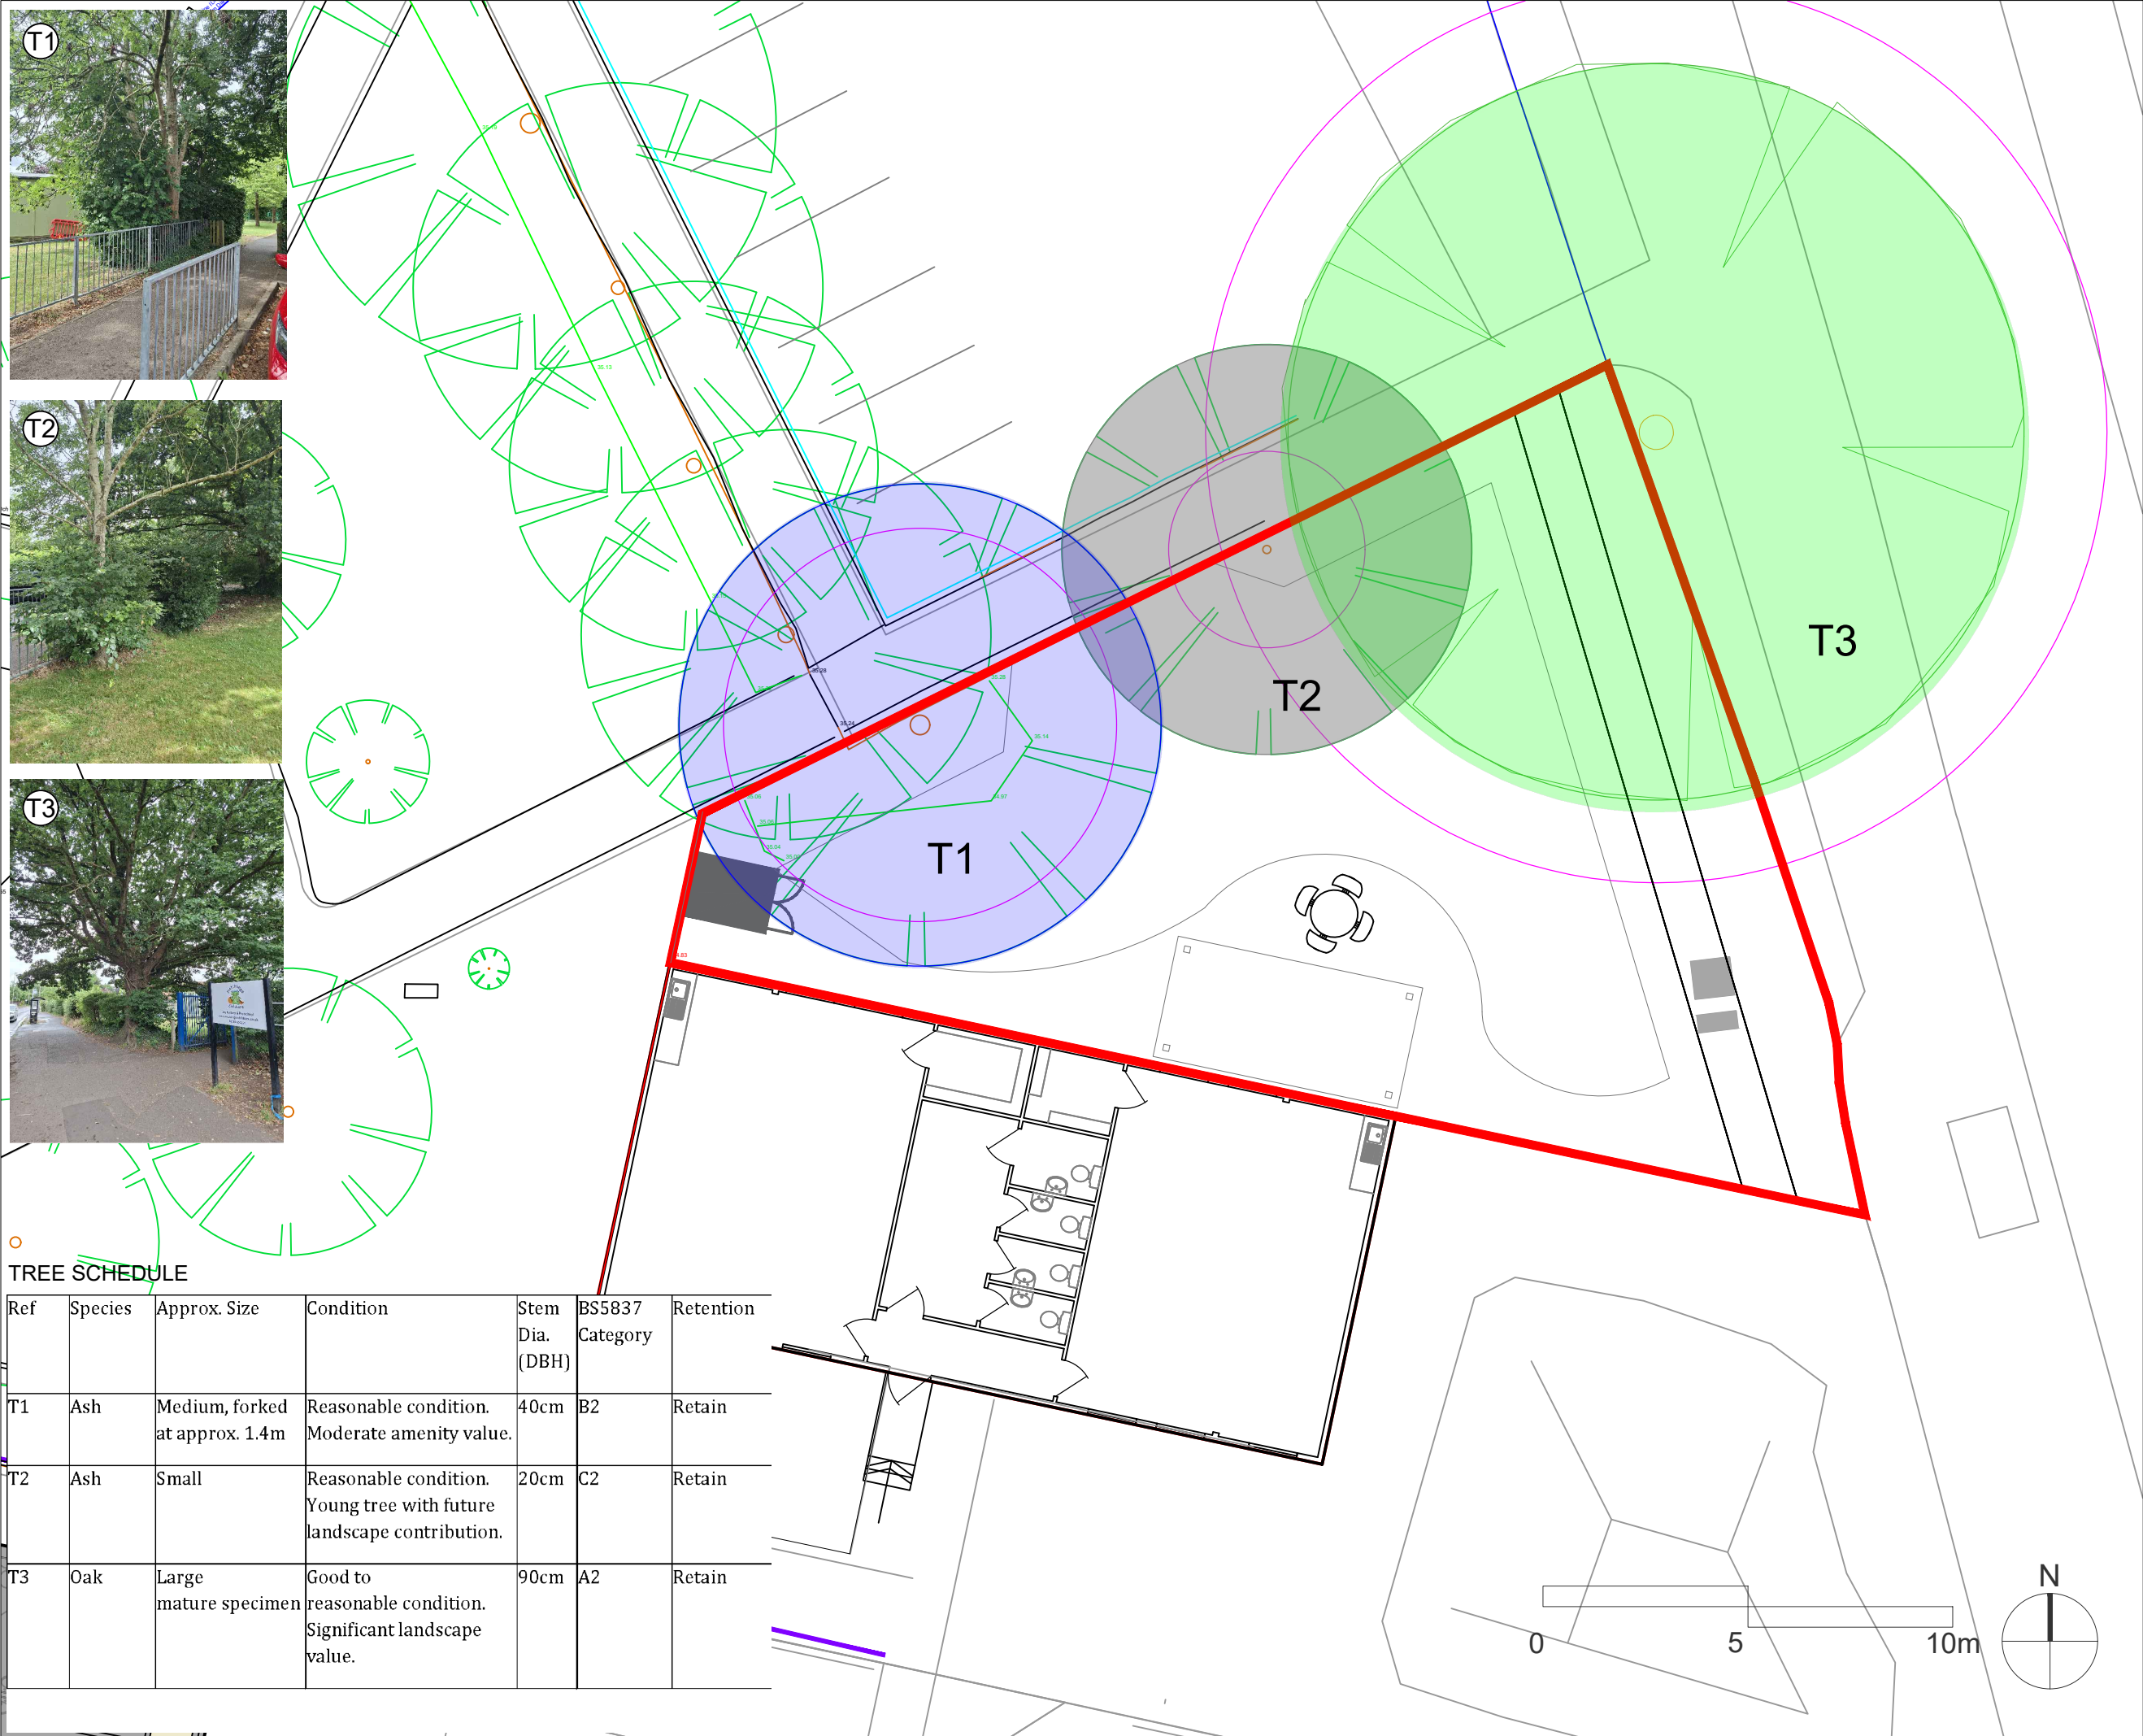

TREE SCHEDULE

Ref	Species	Approx. Size	Condition	Stem Dia. (DBH)	BS5837 Category	Retention
T1	Ash	Medium, forked at approx. 1.4m	Reasonable condition. Moderate amenity value.	40cm	B2	Retain
T2	Ash	Small	Reasonable condition. Young tree with future landscape contribution.	20cm	C2	Retain
T3	Oak	Large mature specimen	Good to reasonable condition. Significant landscape value.	90cm	A2	Retain

General Notes

1. This drawing is © copyright Hampshire County Council 2026. No unauthorised reproduction of any kind is permitted.

2. No dimensions to be scaled from this drawing. Verify all dimensions prior to construction. Immediately report any discrepancies on the document to the Architect/Contract Administrator. This document shall be read in conjunction with associated models, specifications and related consultant's documents.

3. Drawing to be read with all relevant Architectural, Interiors, Structural, M&E, Drainage/Public Health, Landscape, Civils and Interiors drawings and specifications.

4. This map is reproduced from Ordnance Survey material with the permission of Ordnance Survey on behalf of the controller of Her Majesty's Stationery Office © Crown copyright. Unauthorised reproduction infringes Crown Copyright & may lead to prosecution or civil proceedings (100019180) 2026.

Hampshire County Council

Note: Root Protection Areas (RPAs) have been calculated in accordance with BS 5837:2012 'Trees in Relation to Design, Demolition and Construction – Recommendations', based on stem diameter measurements taken at 1.5m above ground level.

KEY:

CATEGORY A

CATEGORY B

CATEGORY C

TREES SHOWN WITH ROOT PROTECTION AREA

P1	SO INITIAL STATUS	03/07/2026	RW	MR

Rev	Description	Date	By	Chd
-----	-------------	------	----	-----

HCC Property Services
The Castle
Winchester SO23 8UD
Tel: (01962) 847801

Property Services

PROJECT NAME
Fair Oak Infants School RP - External Play

SHEET NAME
Arboricultural Impact Assessment Plan
Fair Oak Infants School

SCALE
1:150@ A3

DRAWN
RW

CHKD
WP

APRV
MR

DRAWING No.
Project code - originator - volume - level - type - role - number

SUITABILITY
code description

P15178-HCC-ZZ-DR-L-7004

P1

SO INITIAL STATUS