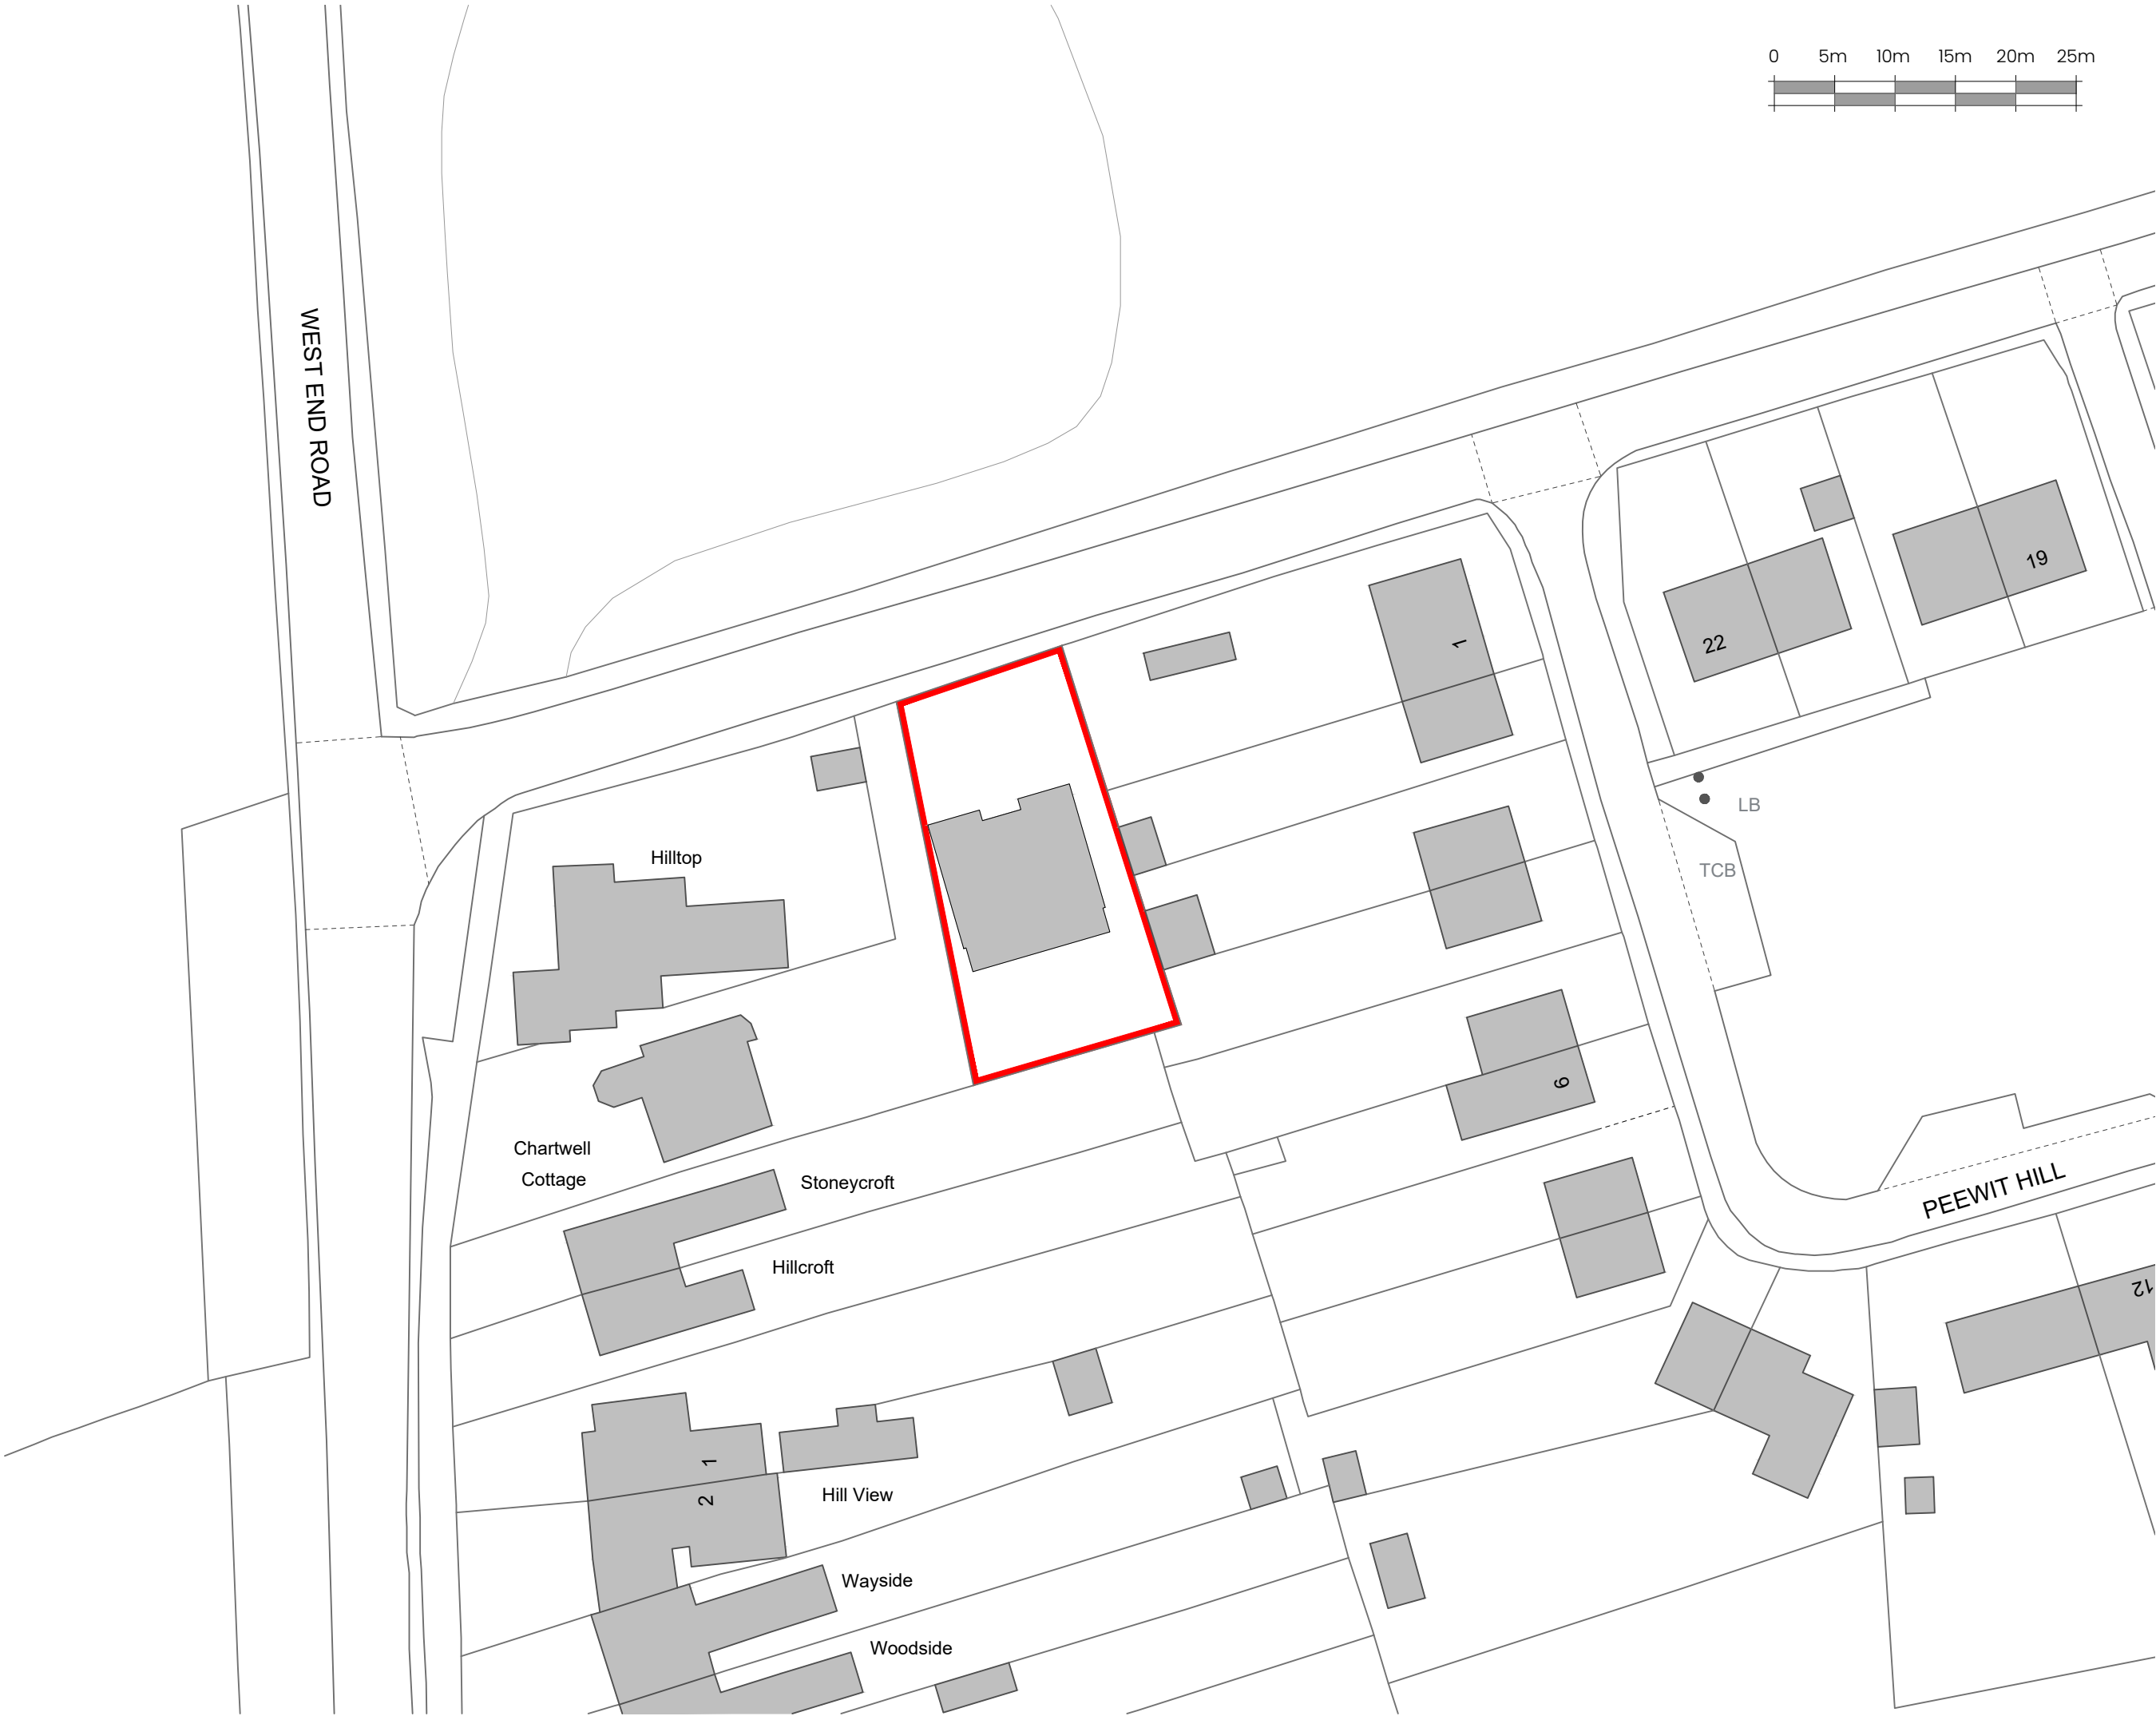


ARCHITECTURE & DEVELOPMENT

WEBSITE: www.A2AD.co.uk
EMAIL: info@A2AD.co.uk
TELEPHONE: 01489 290035
ADDRESS: Elan House
5a Little Park Farm Road
Fareham PO15 5SJ

CLIENT:

GROVES
GROUP

PROJECT:

Land to the South of
Peewit Hill, Bursledon
SO31 8BL

DRAWING:


Proposed Block Plan

STATUS:

Planning

Do not scale for any other purpose than stated in title. Use annotated dimensions only. All dimensions to be checked on site & any discrepancies/errors to be reported to A2 before work commences. This drawing is to be read in conjunction with all other relevant materials.

Copyright exists on this plan and information displayed on this drawing. Reproduction of plan is not permitted without written consent. Company registration no. 1287387

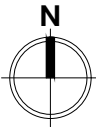

REV: DATE:

SCALE: DATE: DRAWN BY:

1:500@A3 FEB | 2024 JM

REFERENCE: SHEET NO: REVISION:

23041 L03 -